

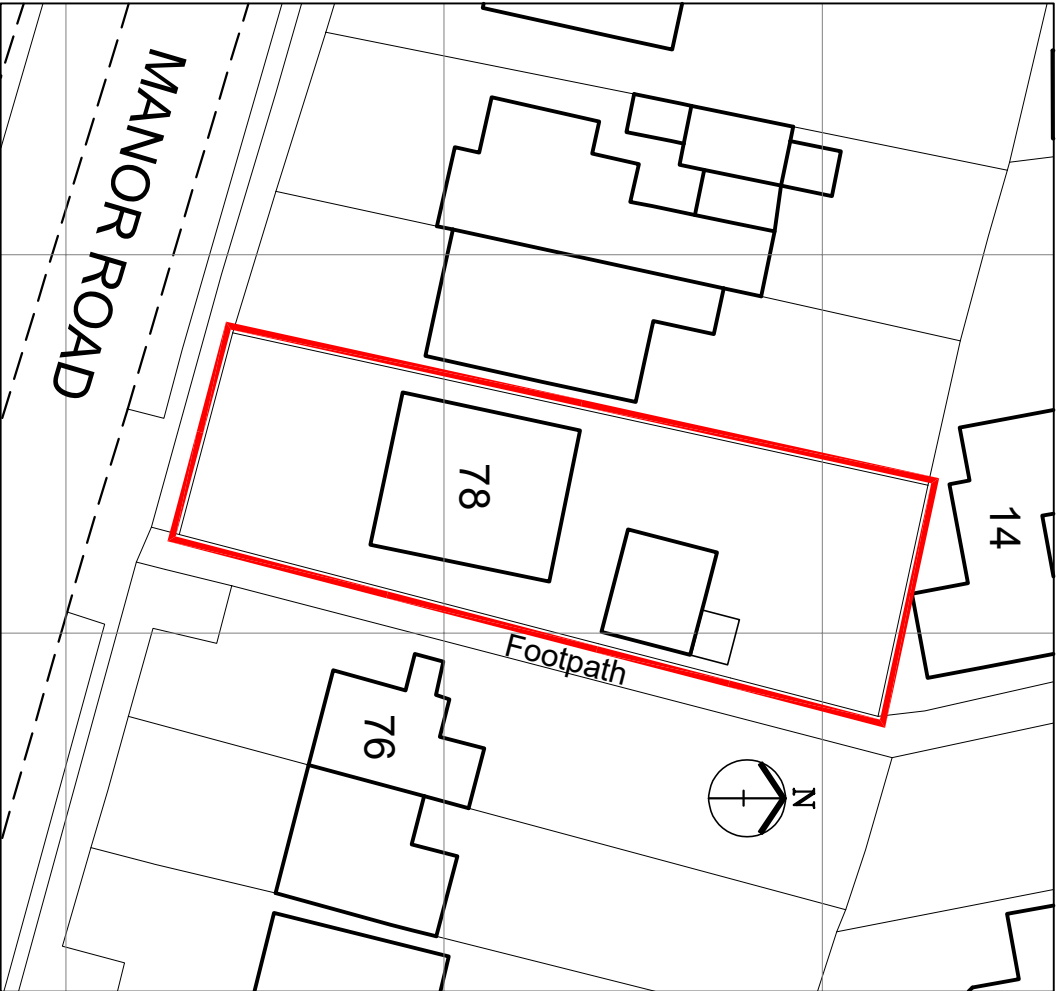


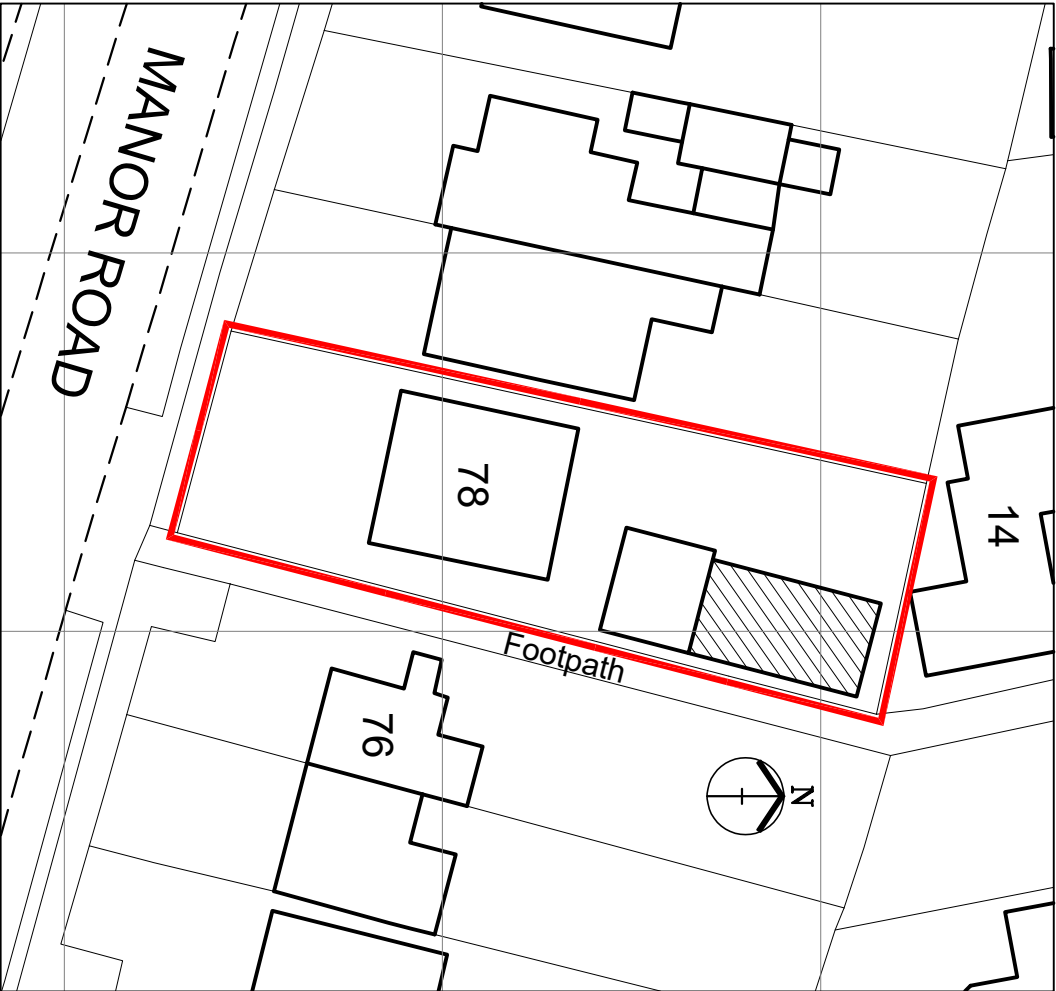

EXISTING BLOCK PLAN

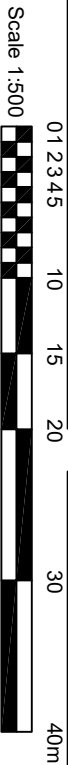

PROPOSED BLOCK PLAN

CLIENT
Mr & Mrs Borkowski

A4
Sheet

PROJECT
78 MANOR ROAD
DESFORD, LEICS., LE9 9JS
BLOCK PLANS

scale 1:500	drawn JPP	drawing no. 5
job no. 1	date Jan 2026	rev. .