

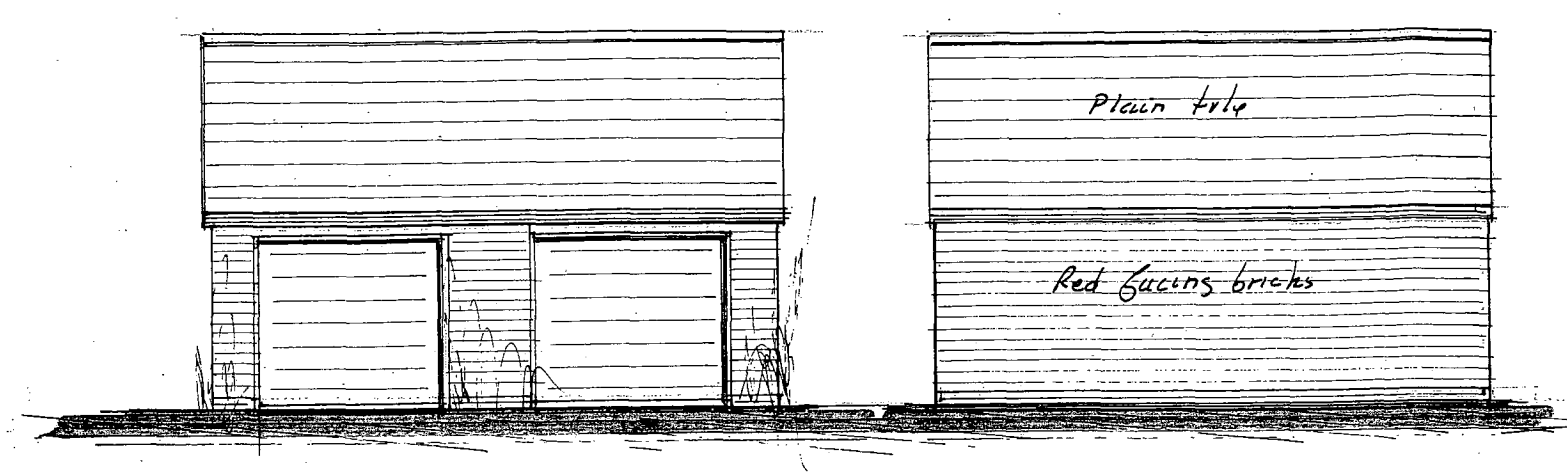


Front Elevation


Rear Elevation

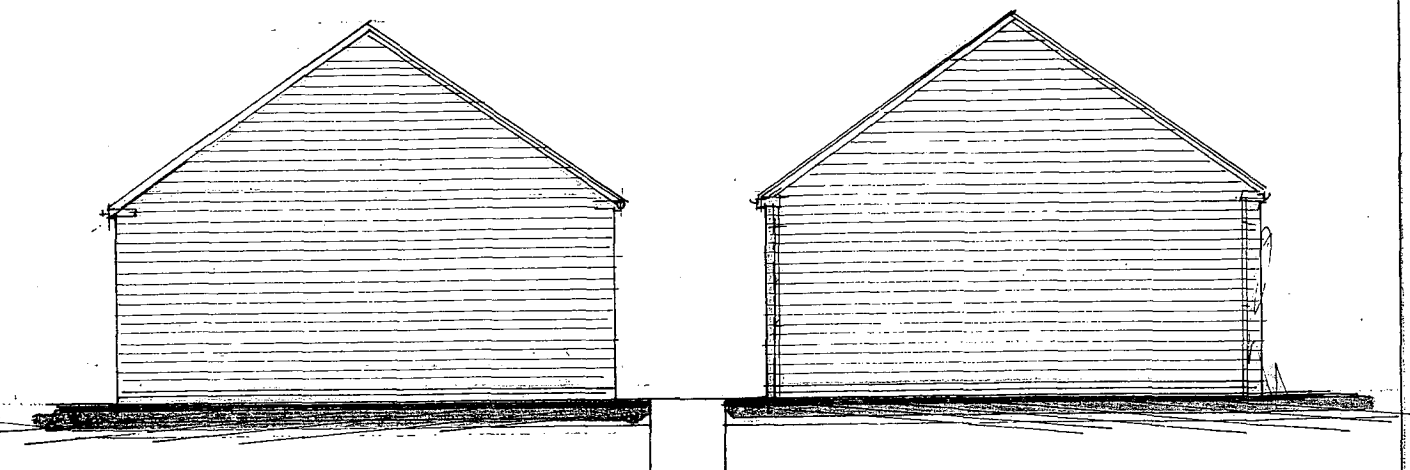


Side Elevations

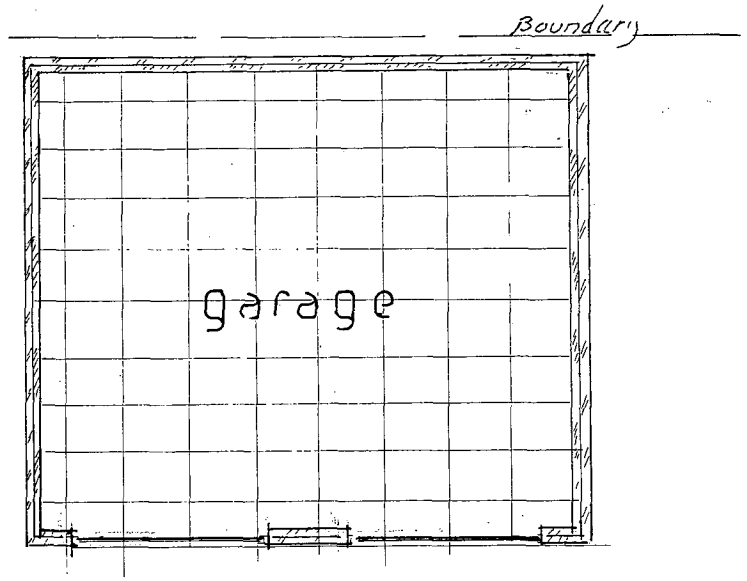

Plan

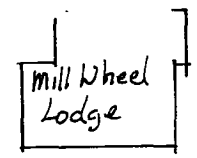

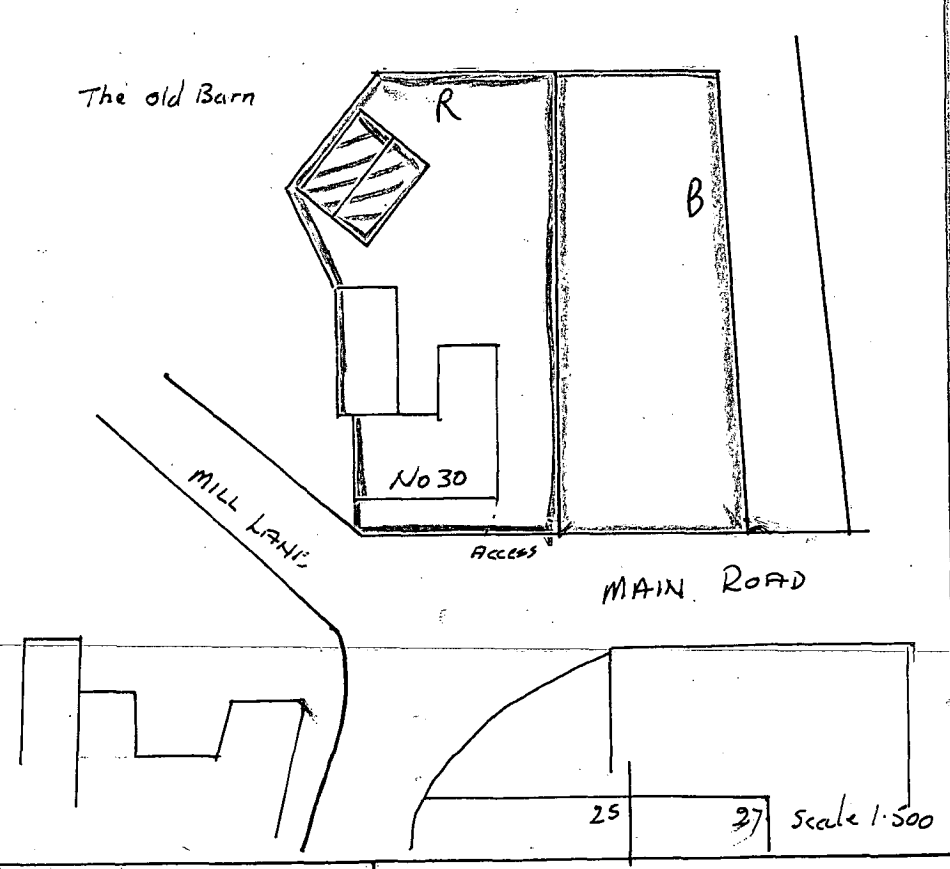

DEVELOPMENT SERVICES
8 APR 2009
RECEIVED

PROPOSED GARAGE at 30 Main Road Bilstone

scale 1:100