







Block Plan
As Existing
Scale @ 1:500

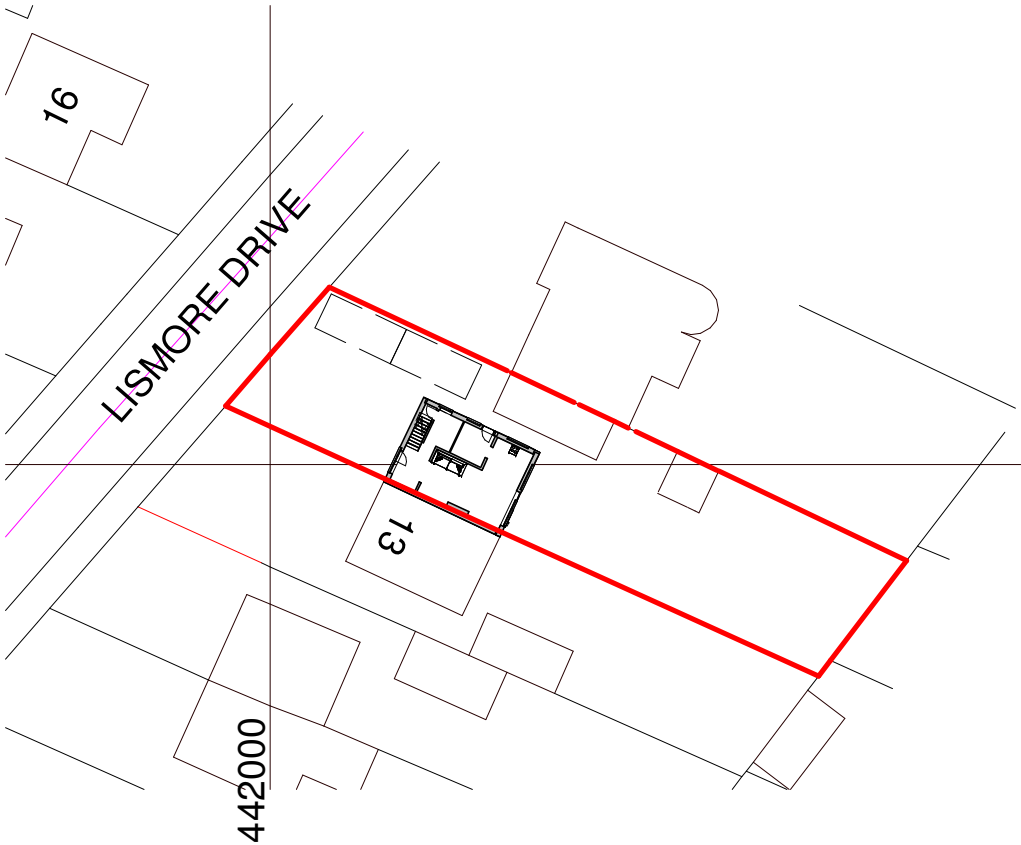

Location Plan
As Existing
Scale @ 1:1250

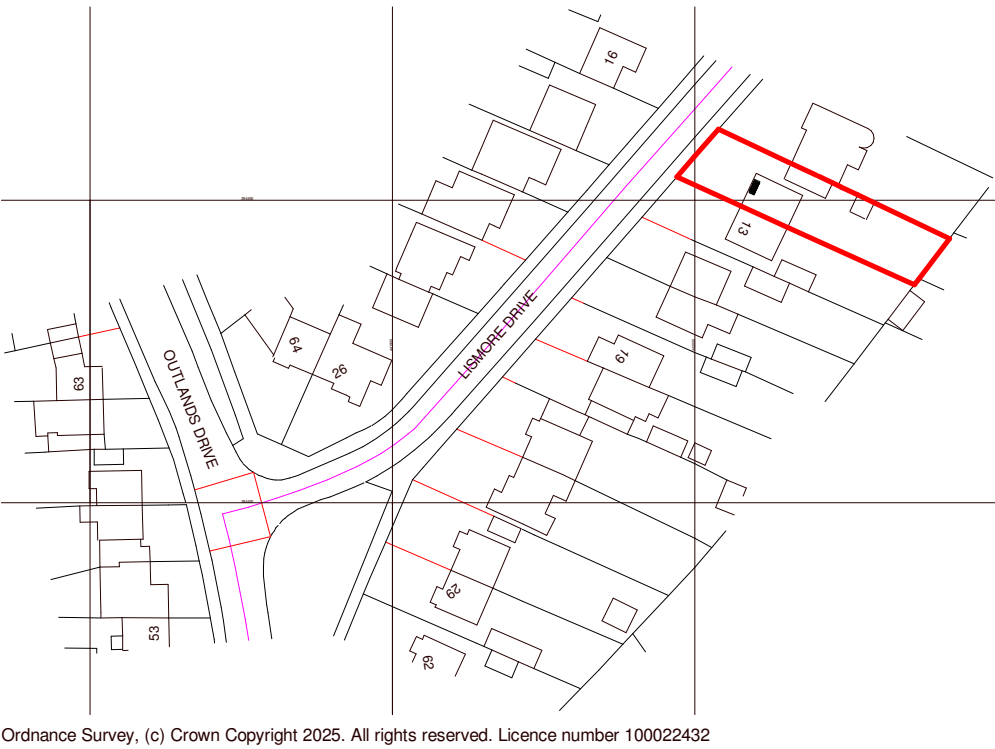

Block Plan
As Proposed
Scale @ 1:500

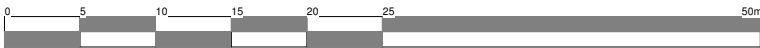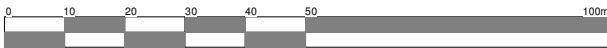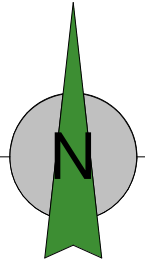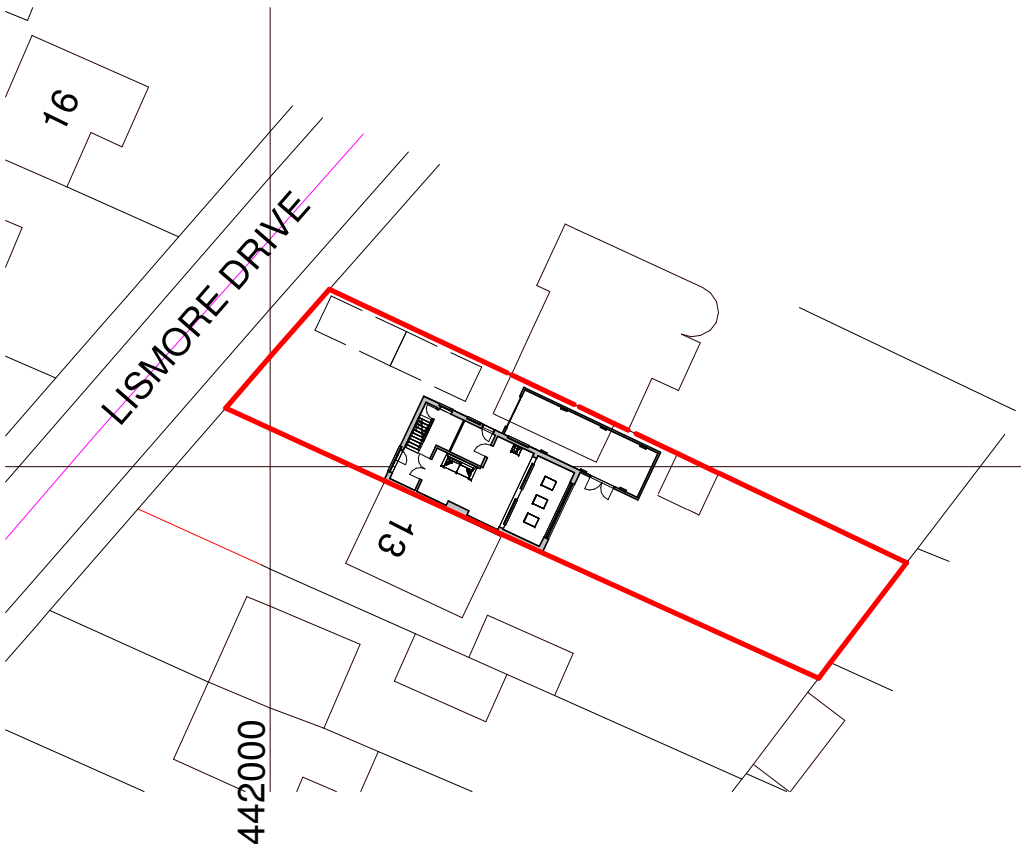

Client Stewart Hook					Job No. 25/55		Drawing No. 05	19 Station Road Hinckley Leicestershire LE10 1AW	Tel: 01455 635 665 www.haywardarchitects.co.uk
Project Alterations and Extensions Lismore Drive Hlnckley		Scale As Indicated	Sheet A3						
Drawing Block & Location Plan		Date July 2025	Author MS		Checked by ZLM			Drawing Status Planning	
		THE COPYRIGHT OF THIS DRAWING IS VESTED IN HAYWARD ARCHITECTS LTD. REPRODUCTION IN ANY FORM, EITHER IN WHOLE OR IN PART IS FORBIDDEN WITHOUT THE PRIOR WRITTEN PERMISSION OF THE COPYRIGHT HOLDER. DO NOT SCALE FROM DRAWING AND ONLY FIGURED DIMENSIONS ARE TO BE USED							