




GENERAL ARRANGEMENT

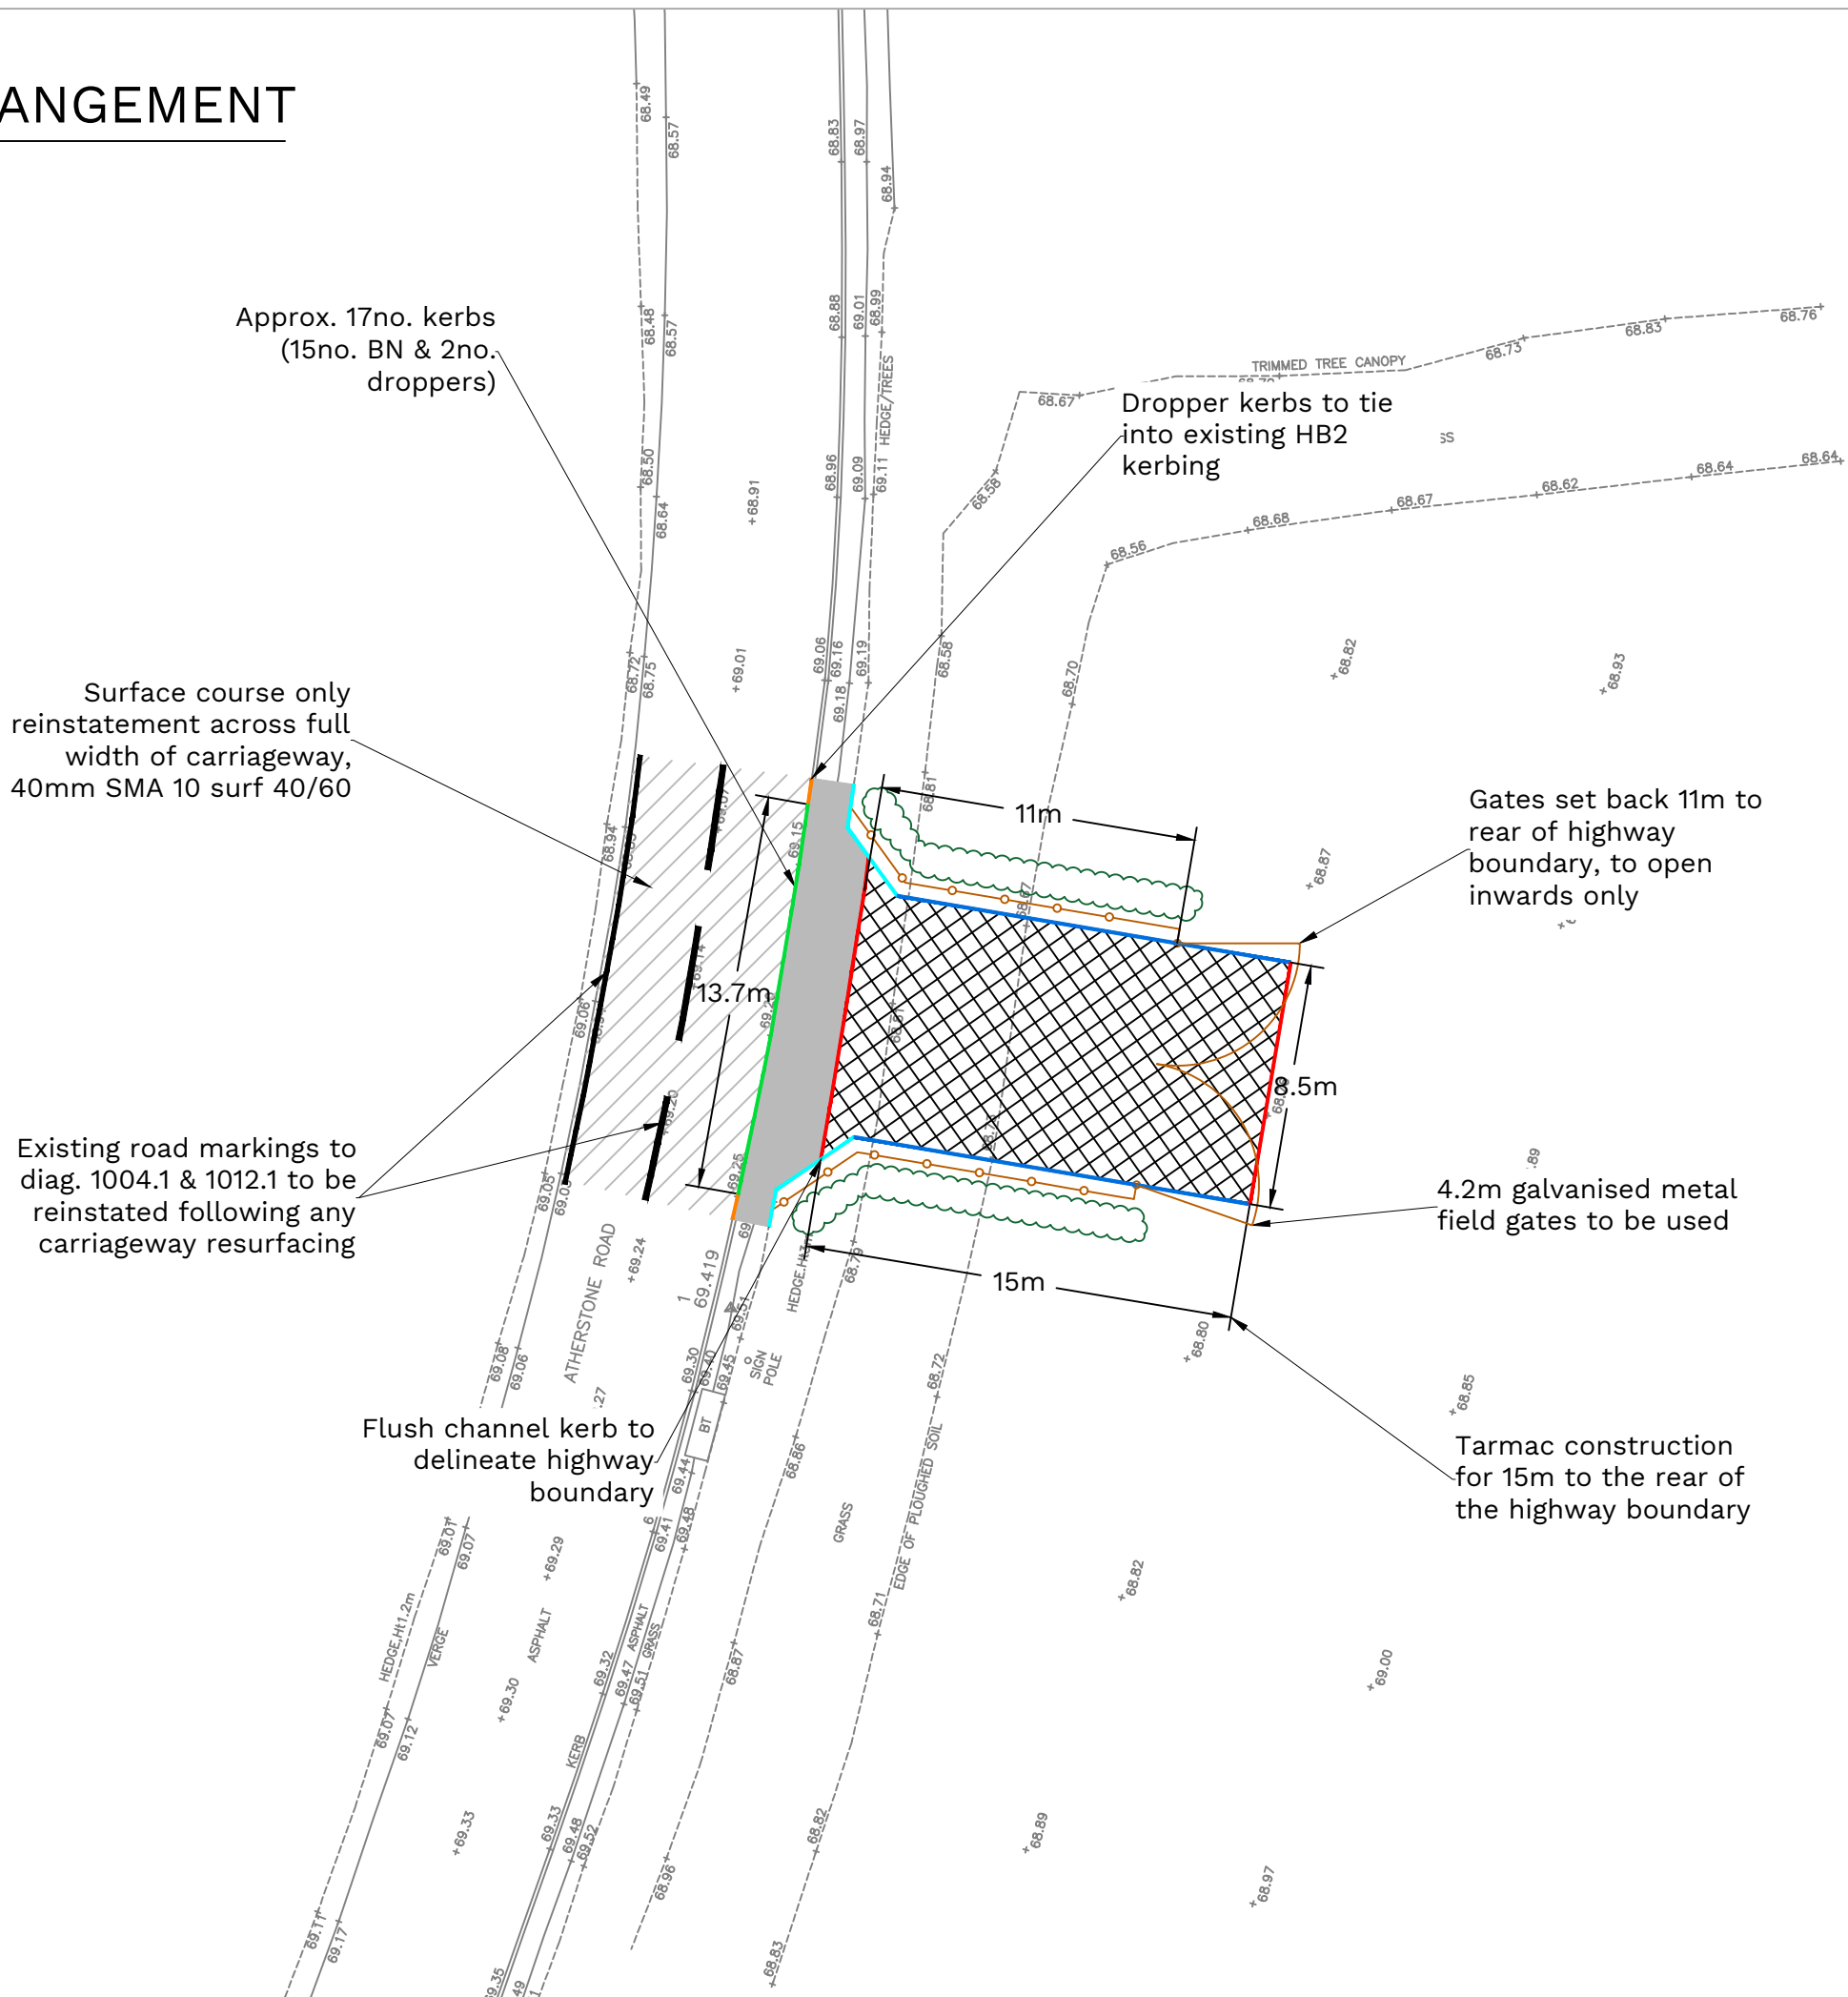


ACCESS VISIBILITY SPLAYS @ 1:500

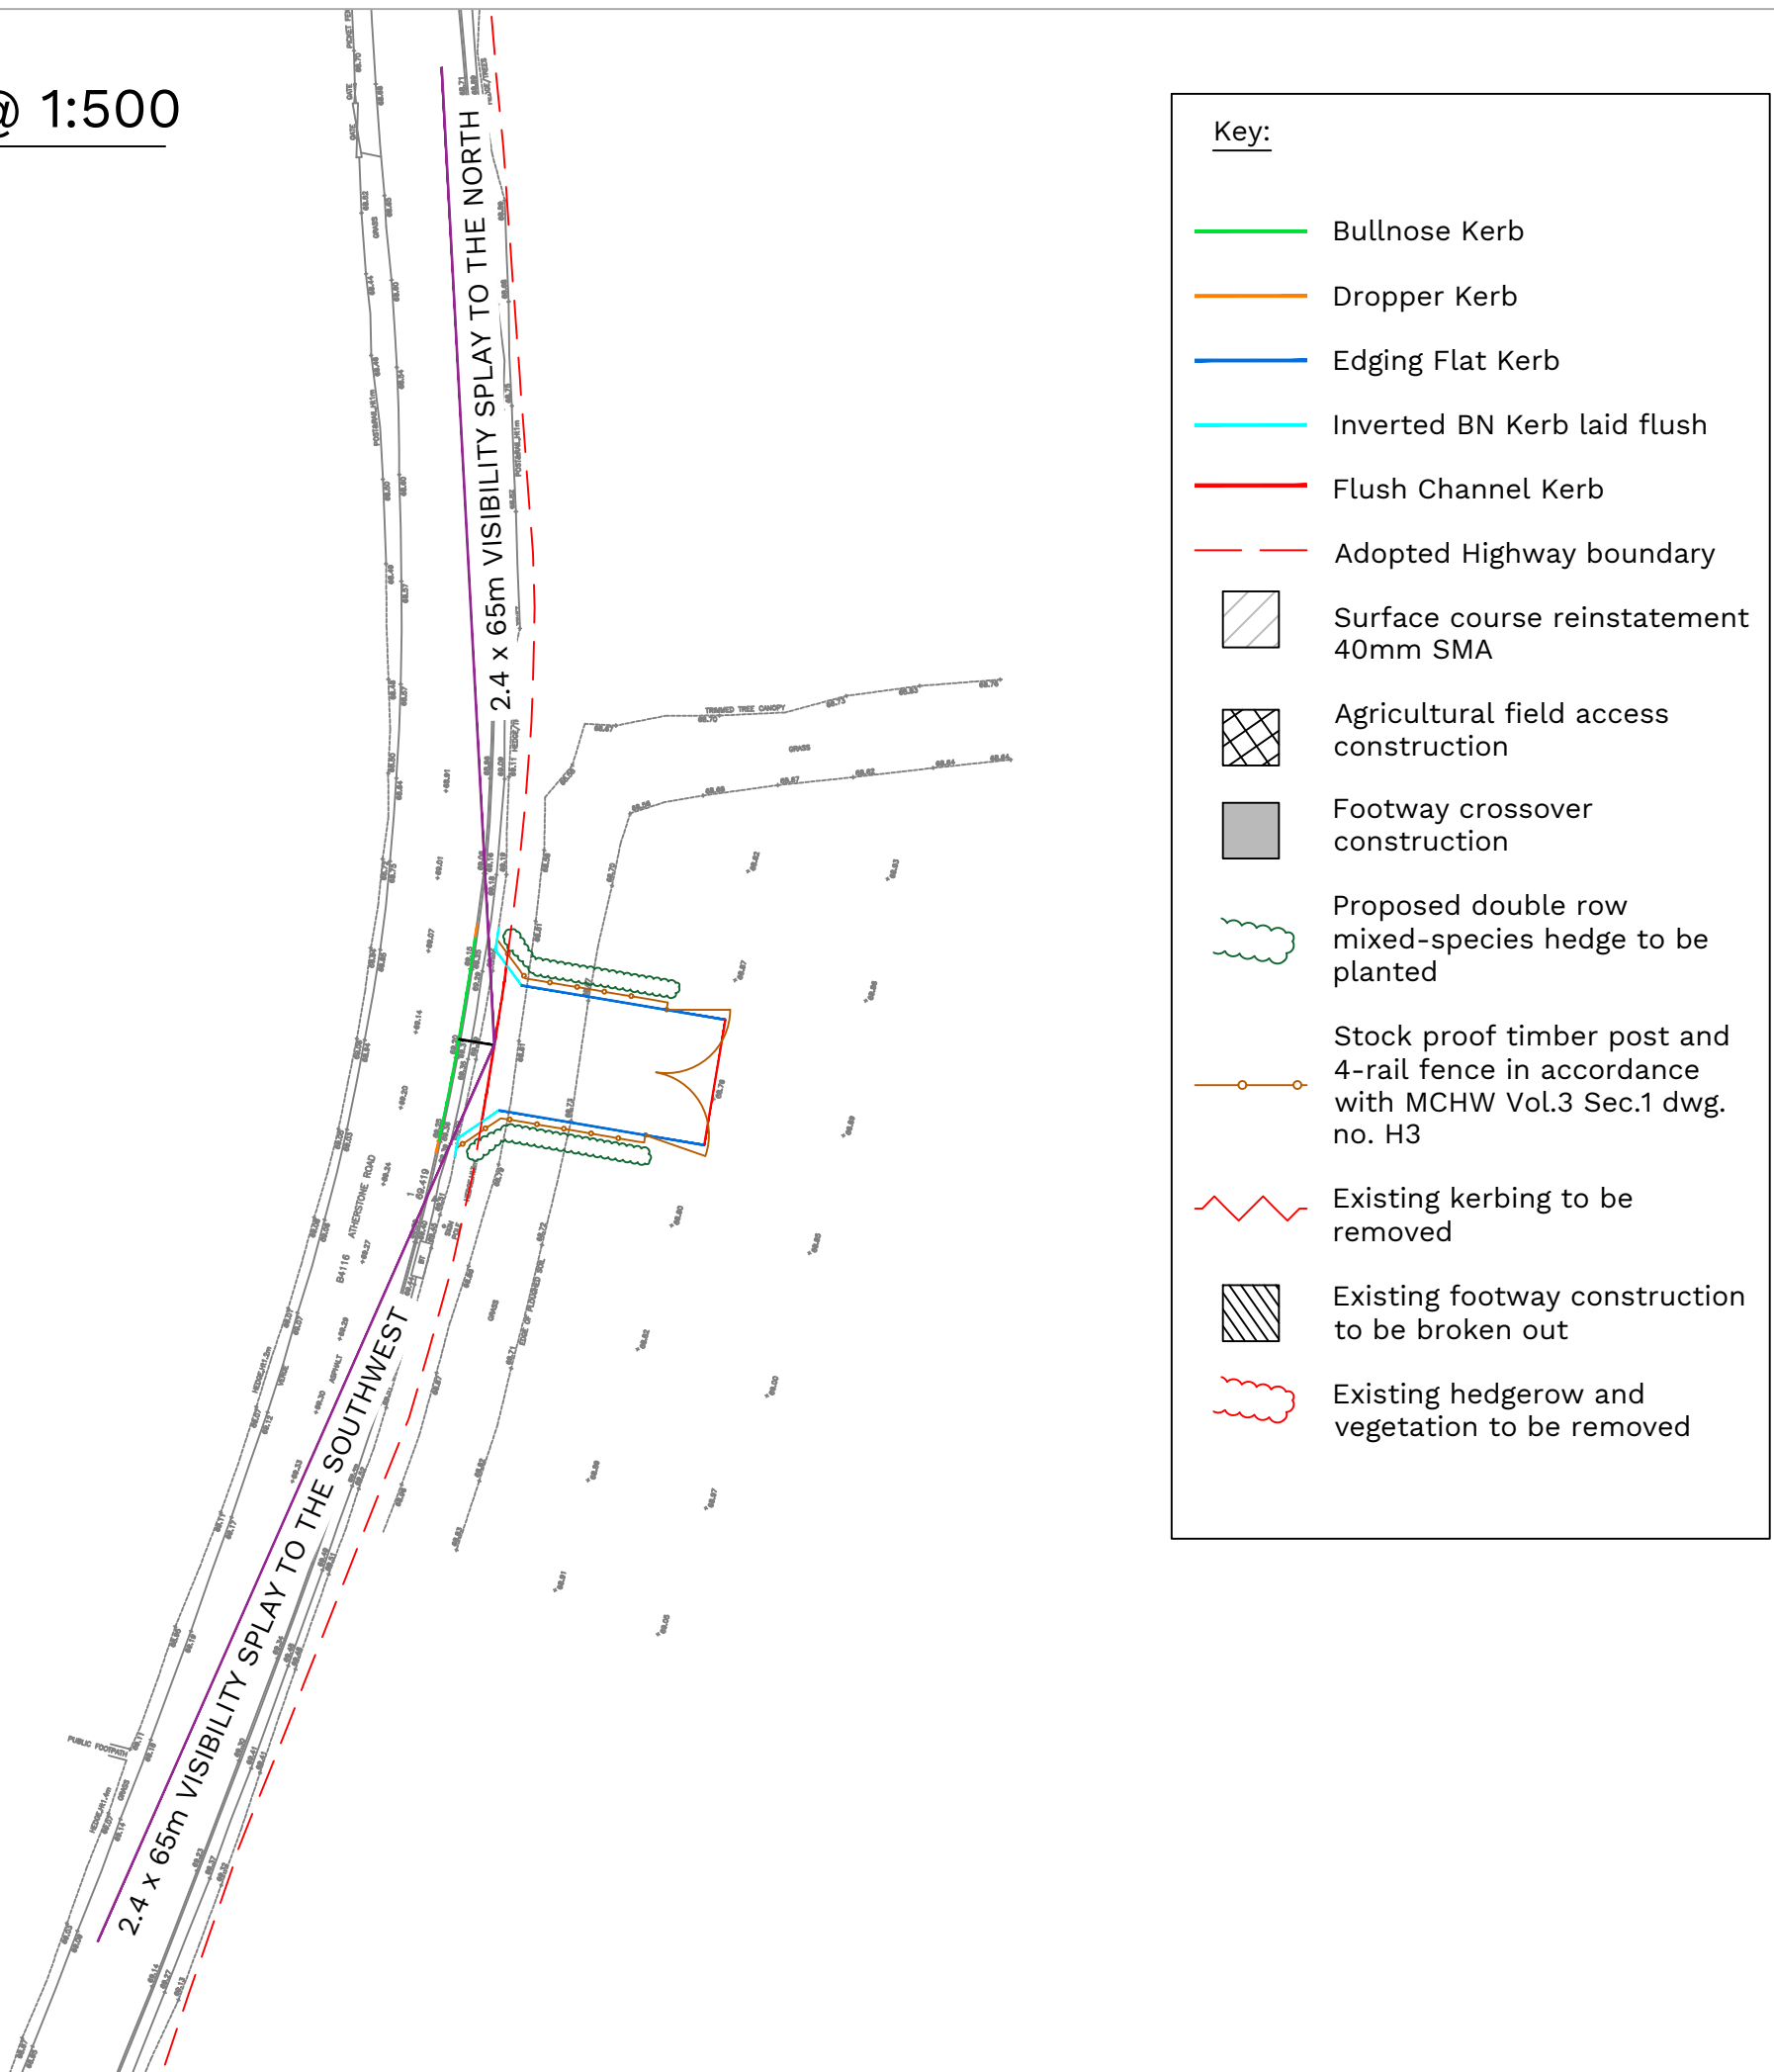

SITE CLEARANCE

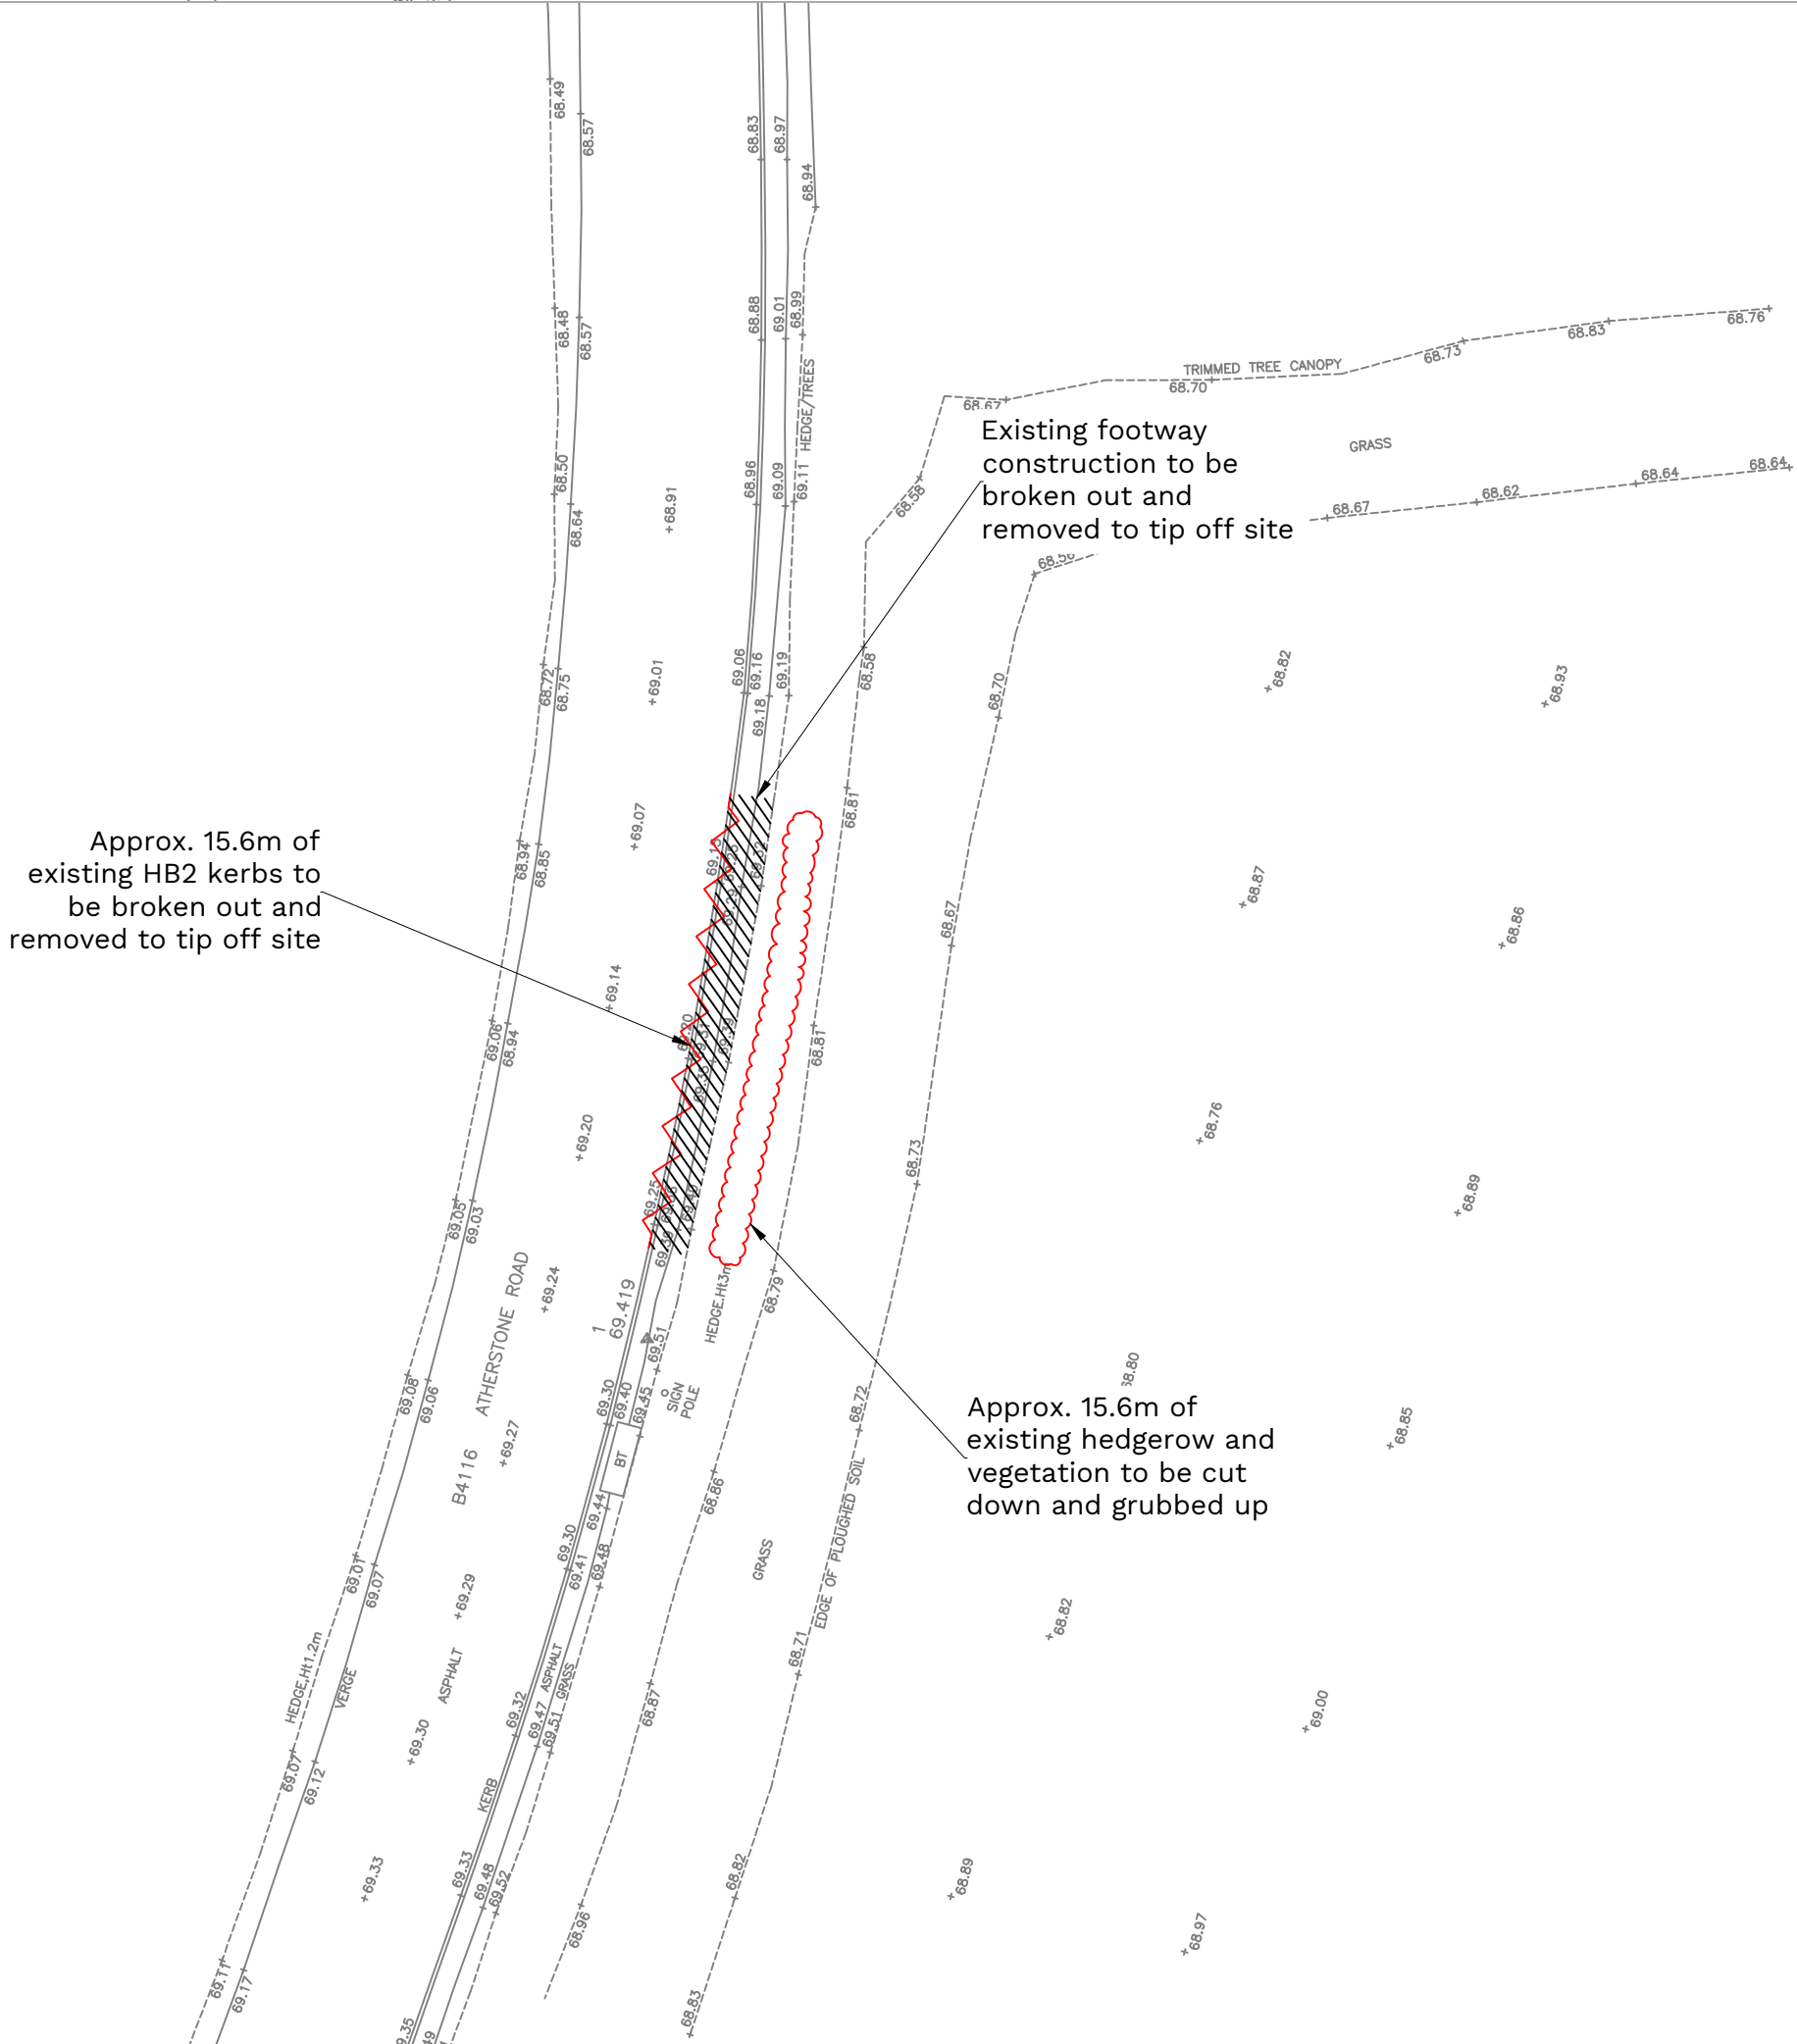

PROPOSED LEVELS

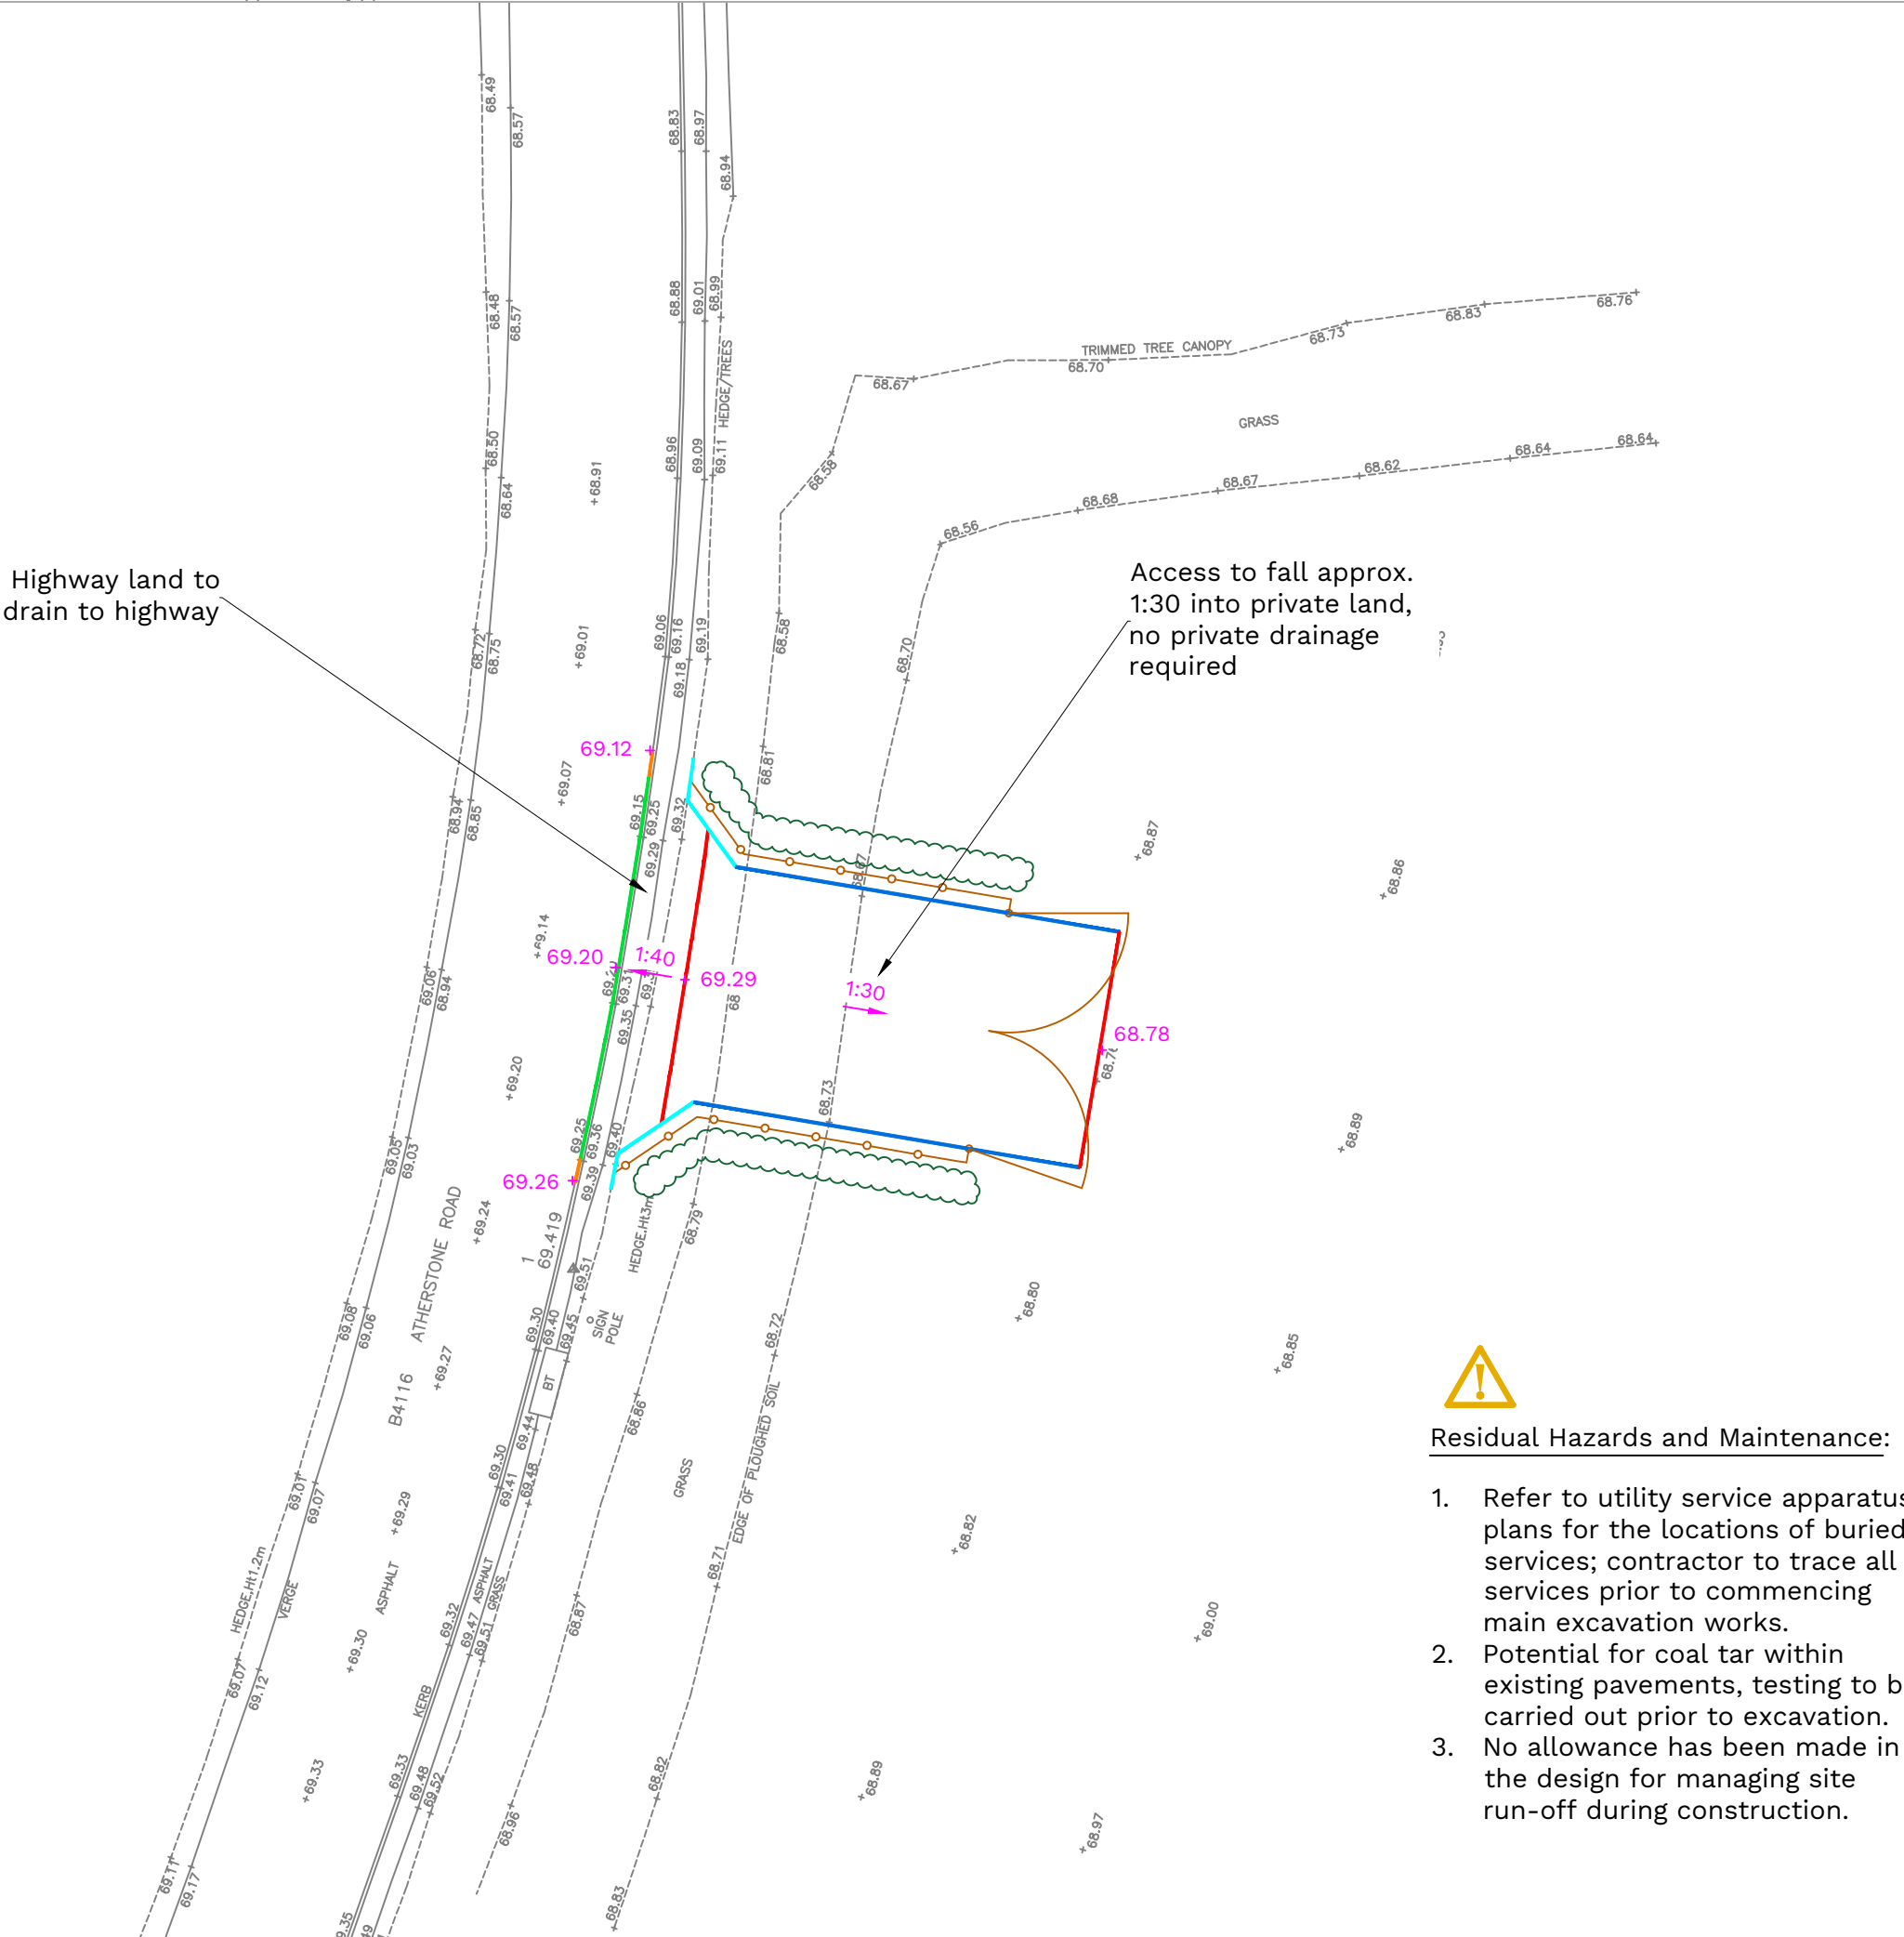

DISCLAIMER NOTES:

DO NOT SCALE THIS DOCUMENT - USE FIGURED DIMENSIONS ONLY


ALL DIMENSIONS MUST BE CHECKED ON SITE PRIOR TO COMMENCEMENT OF ANY RELATED WORKS.

THIS DOCUMENT IS COPYRIGHT OF THE ORIGINATOR, IT MUST NOT BE ALTERED, REPRODUCED OR DISTRIBUTED WITHOUT PRIOR CONSENT.

THIS DOCUMENT MUST BE READ IN CONJUNCTION WITH ALL SUPPORTING DOCUMENTS PRODUCED BY THE ORIGINATOR AND OTHER PROJECT DISCIPLINES.

OS MAPPING OBTAINED FROM PROMAP LICENCE No. 100022432 REPRODUCED BY BERRYS UNDER OS LICENCE No. 100003668

SCALE BAR & NORTH POINT:

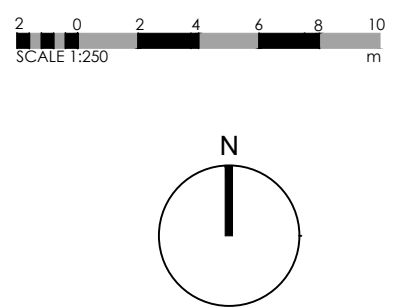

Notes:

- Refer to drawing SA45988-BRY-ST-PL-C-0002 for scheme construction details.
 - All works to be undertaken shall be in accordance with the Leicestershire Highways Design Guide, LCC Standard drawings/specifications and to the satisfaction of the LCC Highways Inspector.
 - No work to be carried out on the public highway until the s184 licence has been confirmed.
 - Contractor to check all measurements on site. Where issues or discrepancies are found the contractor shall contact the Berrys engineer for guidance.
 - Should the existing kerb line, footway or carriageway become damaged as a result of the works, it shall be required to be reinstated to the satisfaction and as directed by the Leicestershire County Council Engineer.
 - Final carriageway tie in extents to be determined and approved by the Highway Engineer onsite, subject to the core sample results and the condition of the existing carriageway at the time the construction works are carried out.
 - Access approved under planning application ref. 20/00434/FUL.
 - Access location -
- What3words -
dude.straddled.sharper
- Easting & Northing:
430830, 299620

C	SC reinstatement spec. added	31.07.23	CB	RSH
B	Amendments to LCC comments	25.05.23	CB	RSH
A	Amendments to LCC comments	21.04.23	CB	RSH
REV	DESCRIPTION	DATE	BY	CHKD
BEECH HOUSE	SHREWSBURY BUSINESS PARK			
SHREWSBURY				
SHROPSHIRE				
SY2 8FG				
ORIGINATING OFFICE:				

BERRYS

STATUS: CONSTRUCTION

CLIENT: Mythe Farm Ltd.

PROJECT: Creation of Agricultural Access Land West of Mythe Farm Atherstone Road, Leicestershire

DRAWING: Agricultural Access Design General Arrangement

SCALE @ A1: DRAWN BY: CHKD BY: DATE: 1:250 CB RSH 31.07.22

DRAWING No: SA45988-BRY-ST-PL-C-0001_C REVISION: