




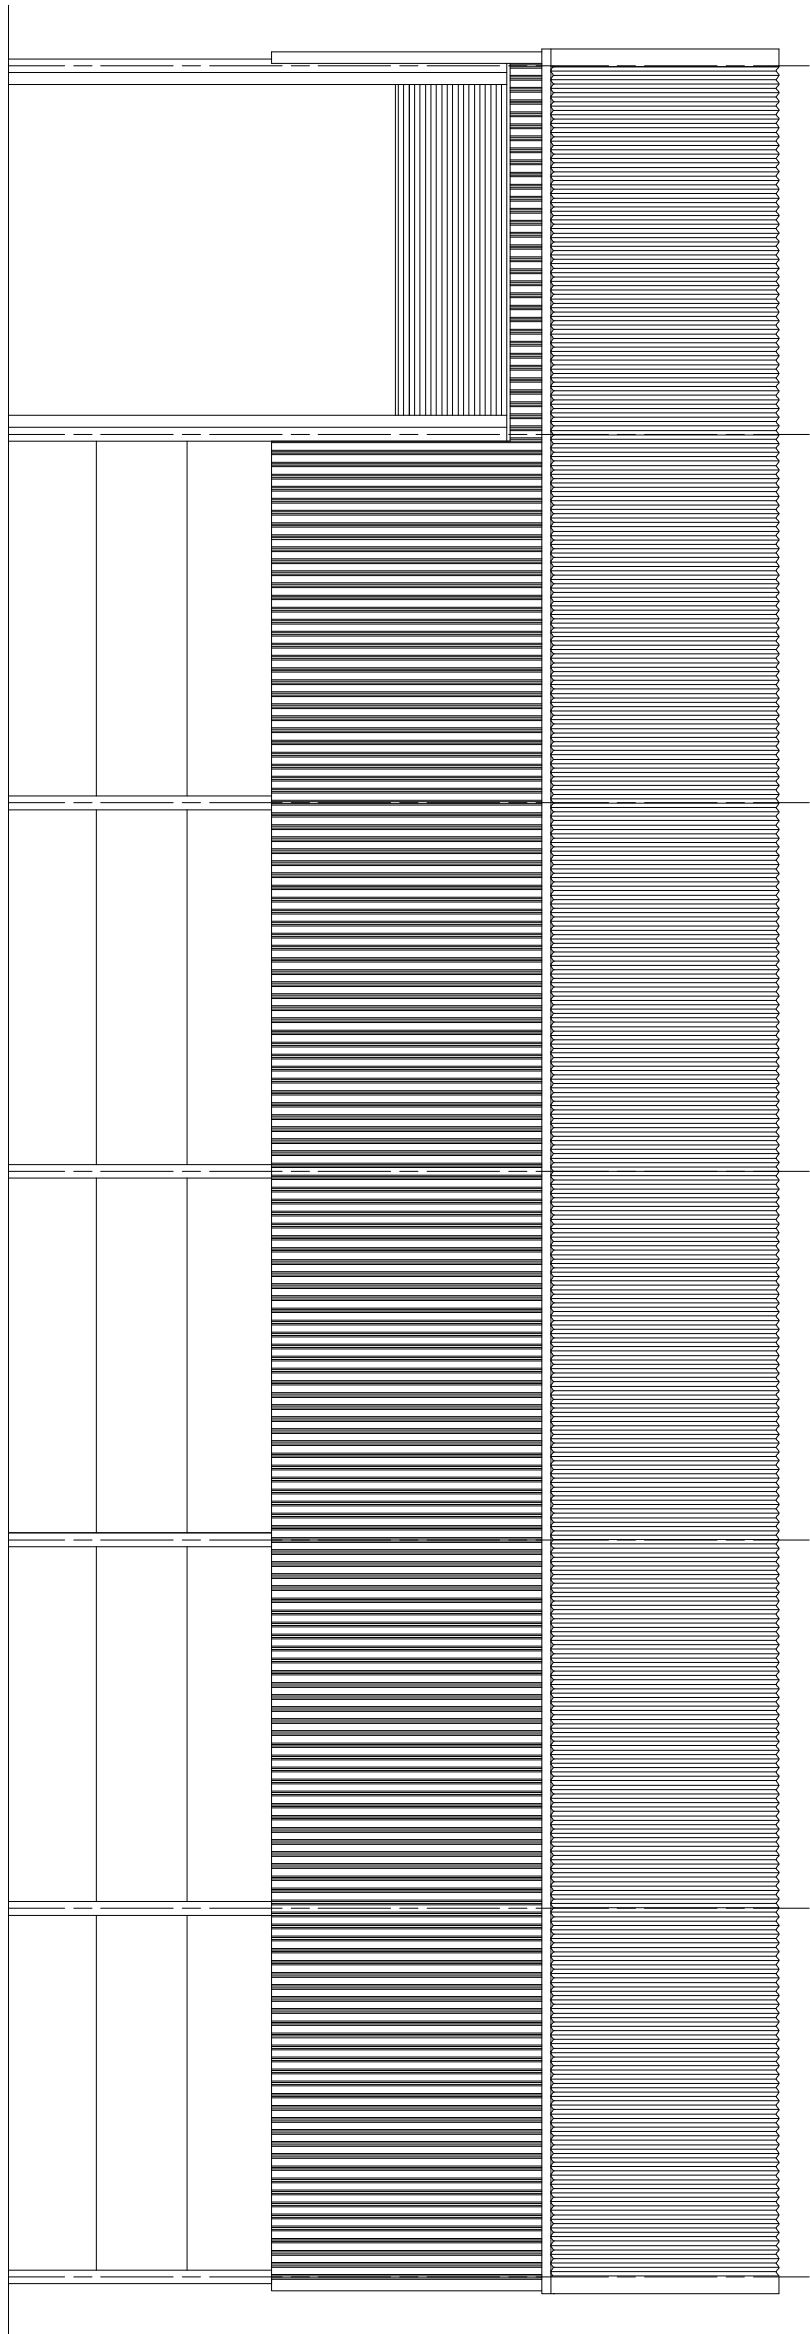


Elevation 8

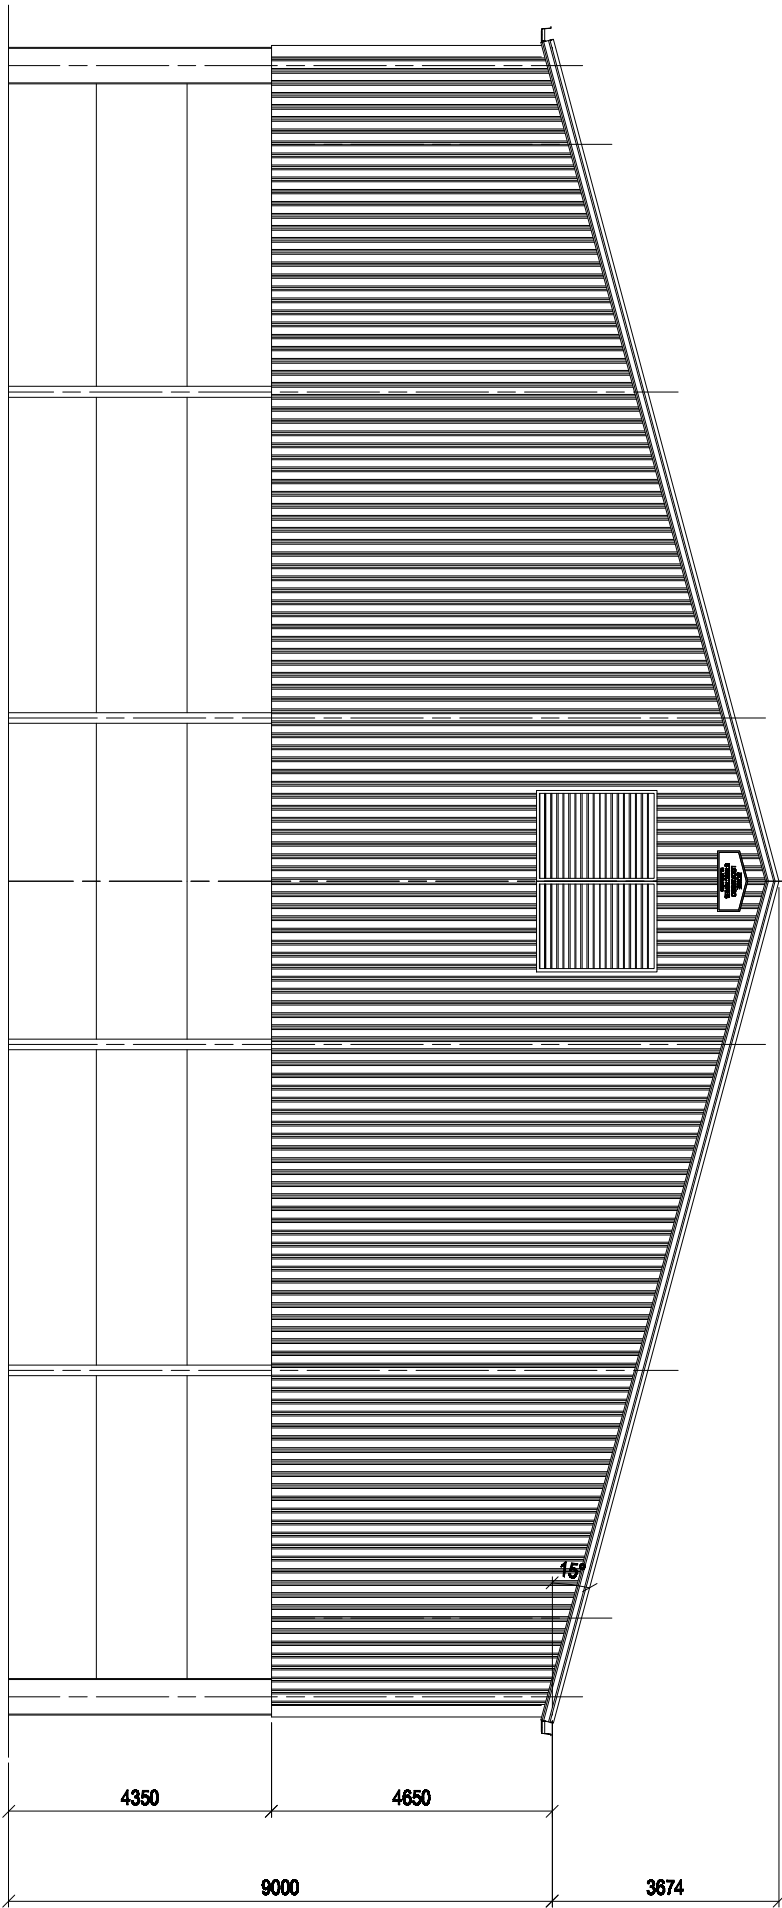


Elevation X

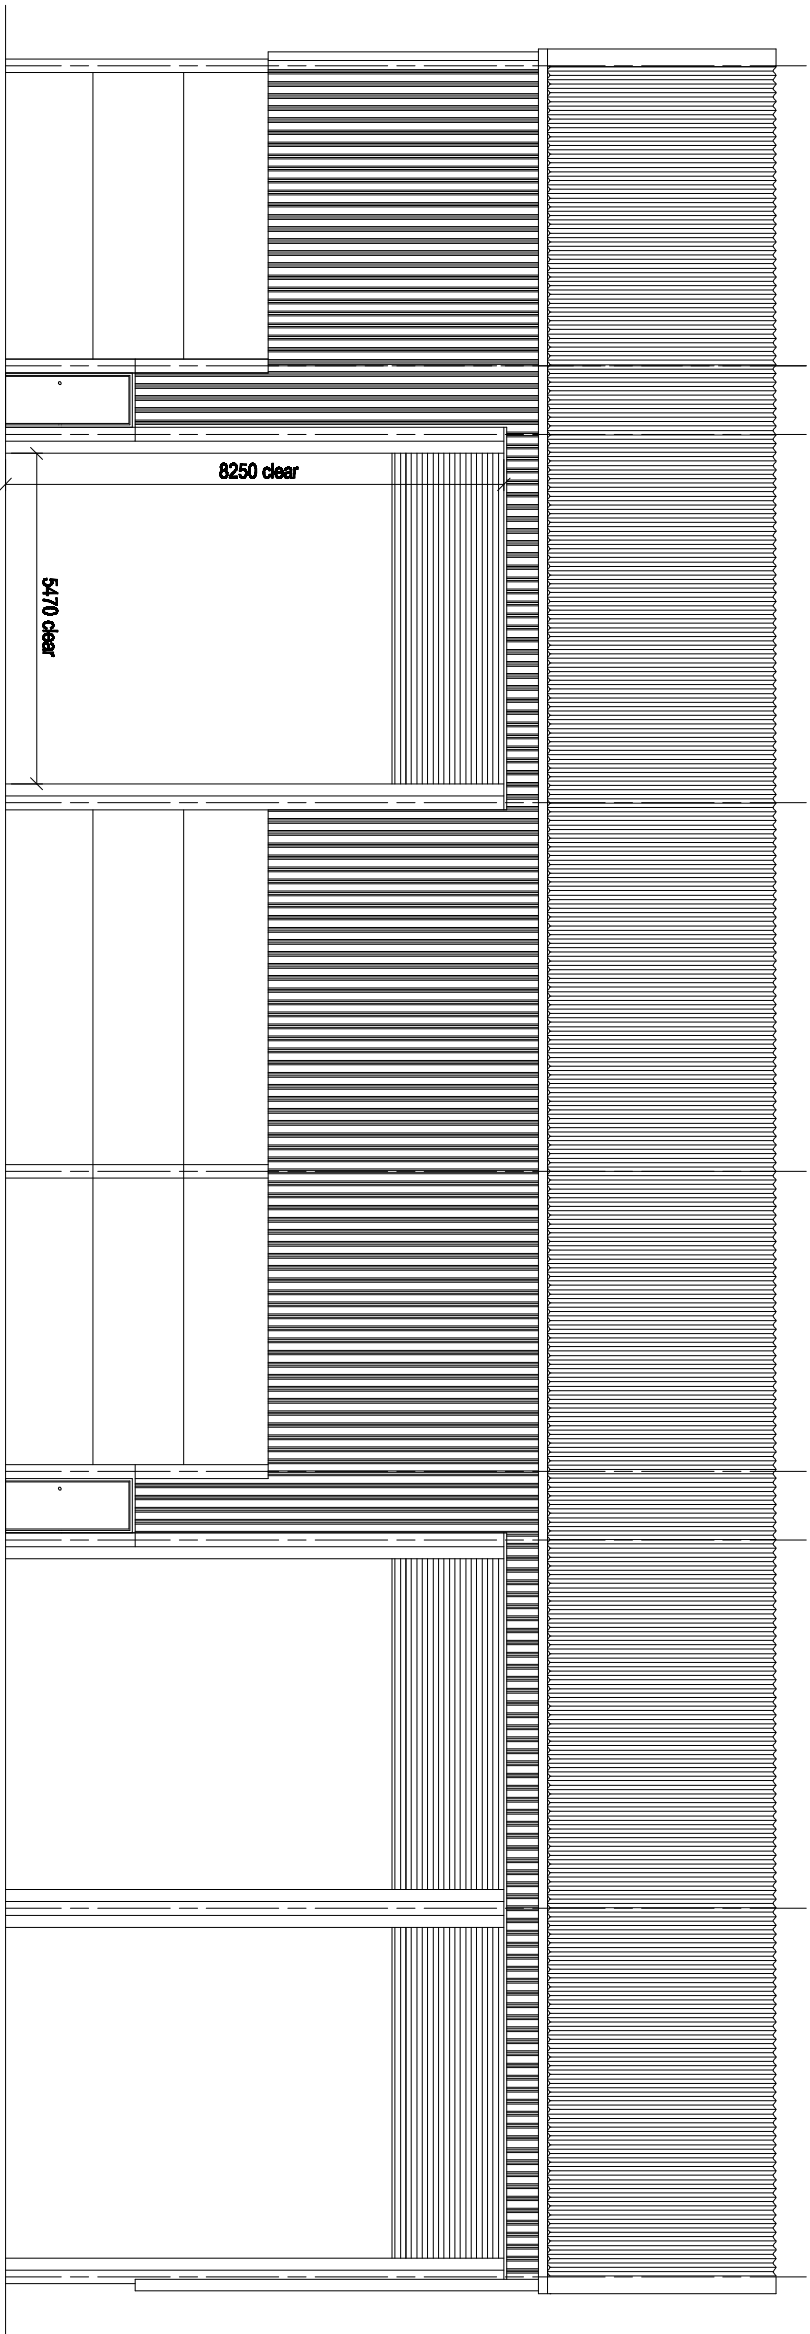


Elevation 7

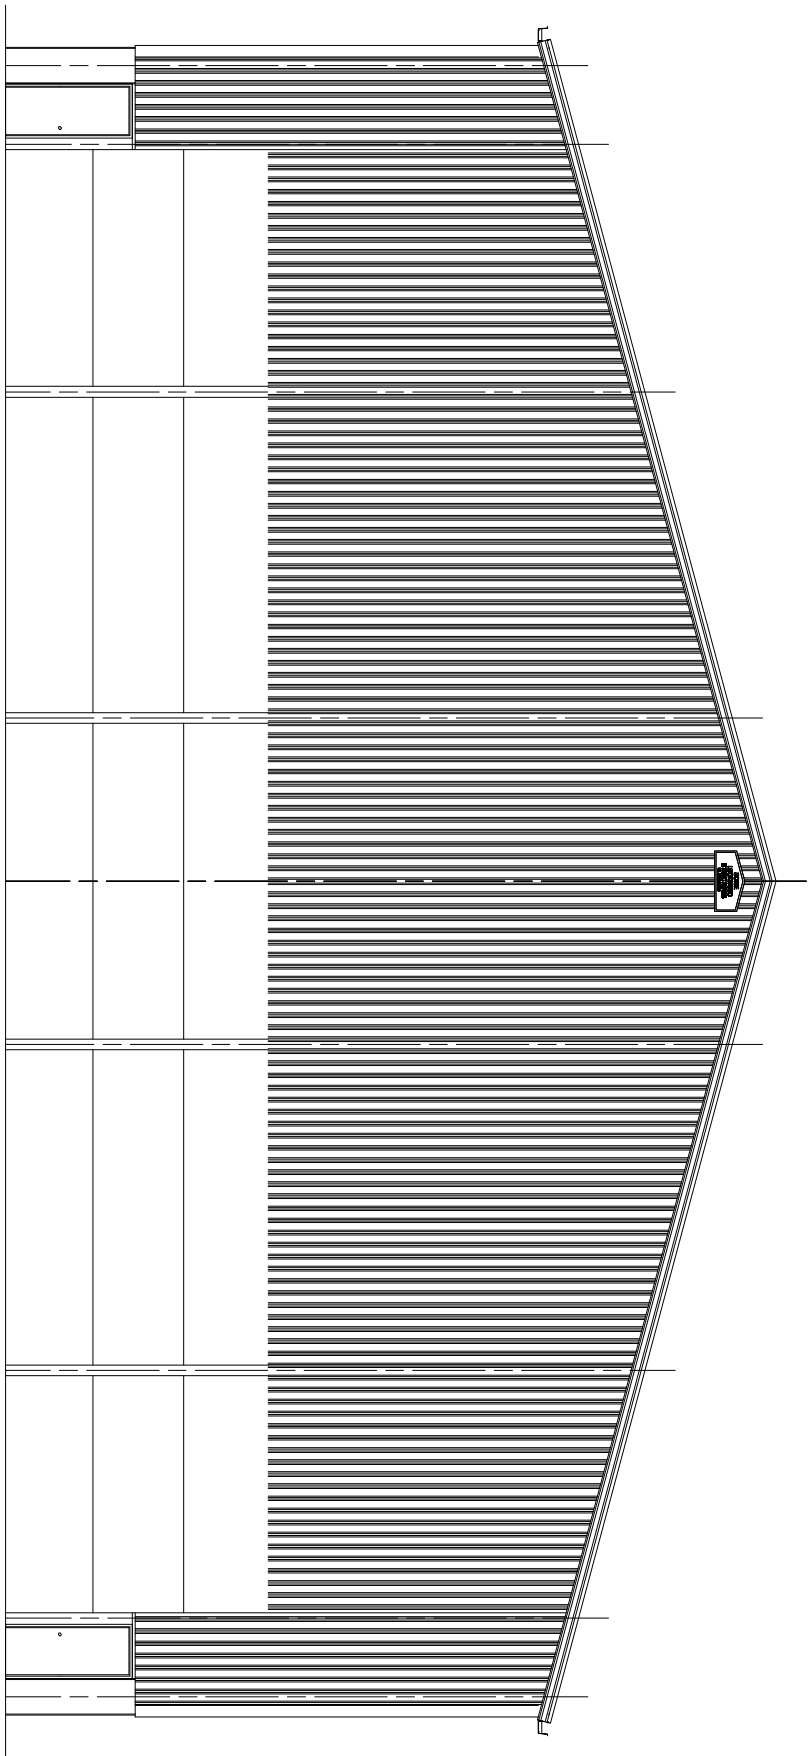


Elevation 6

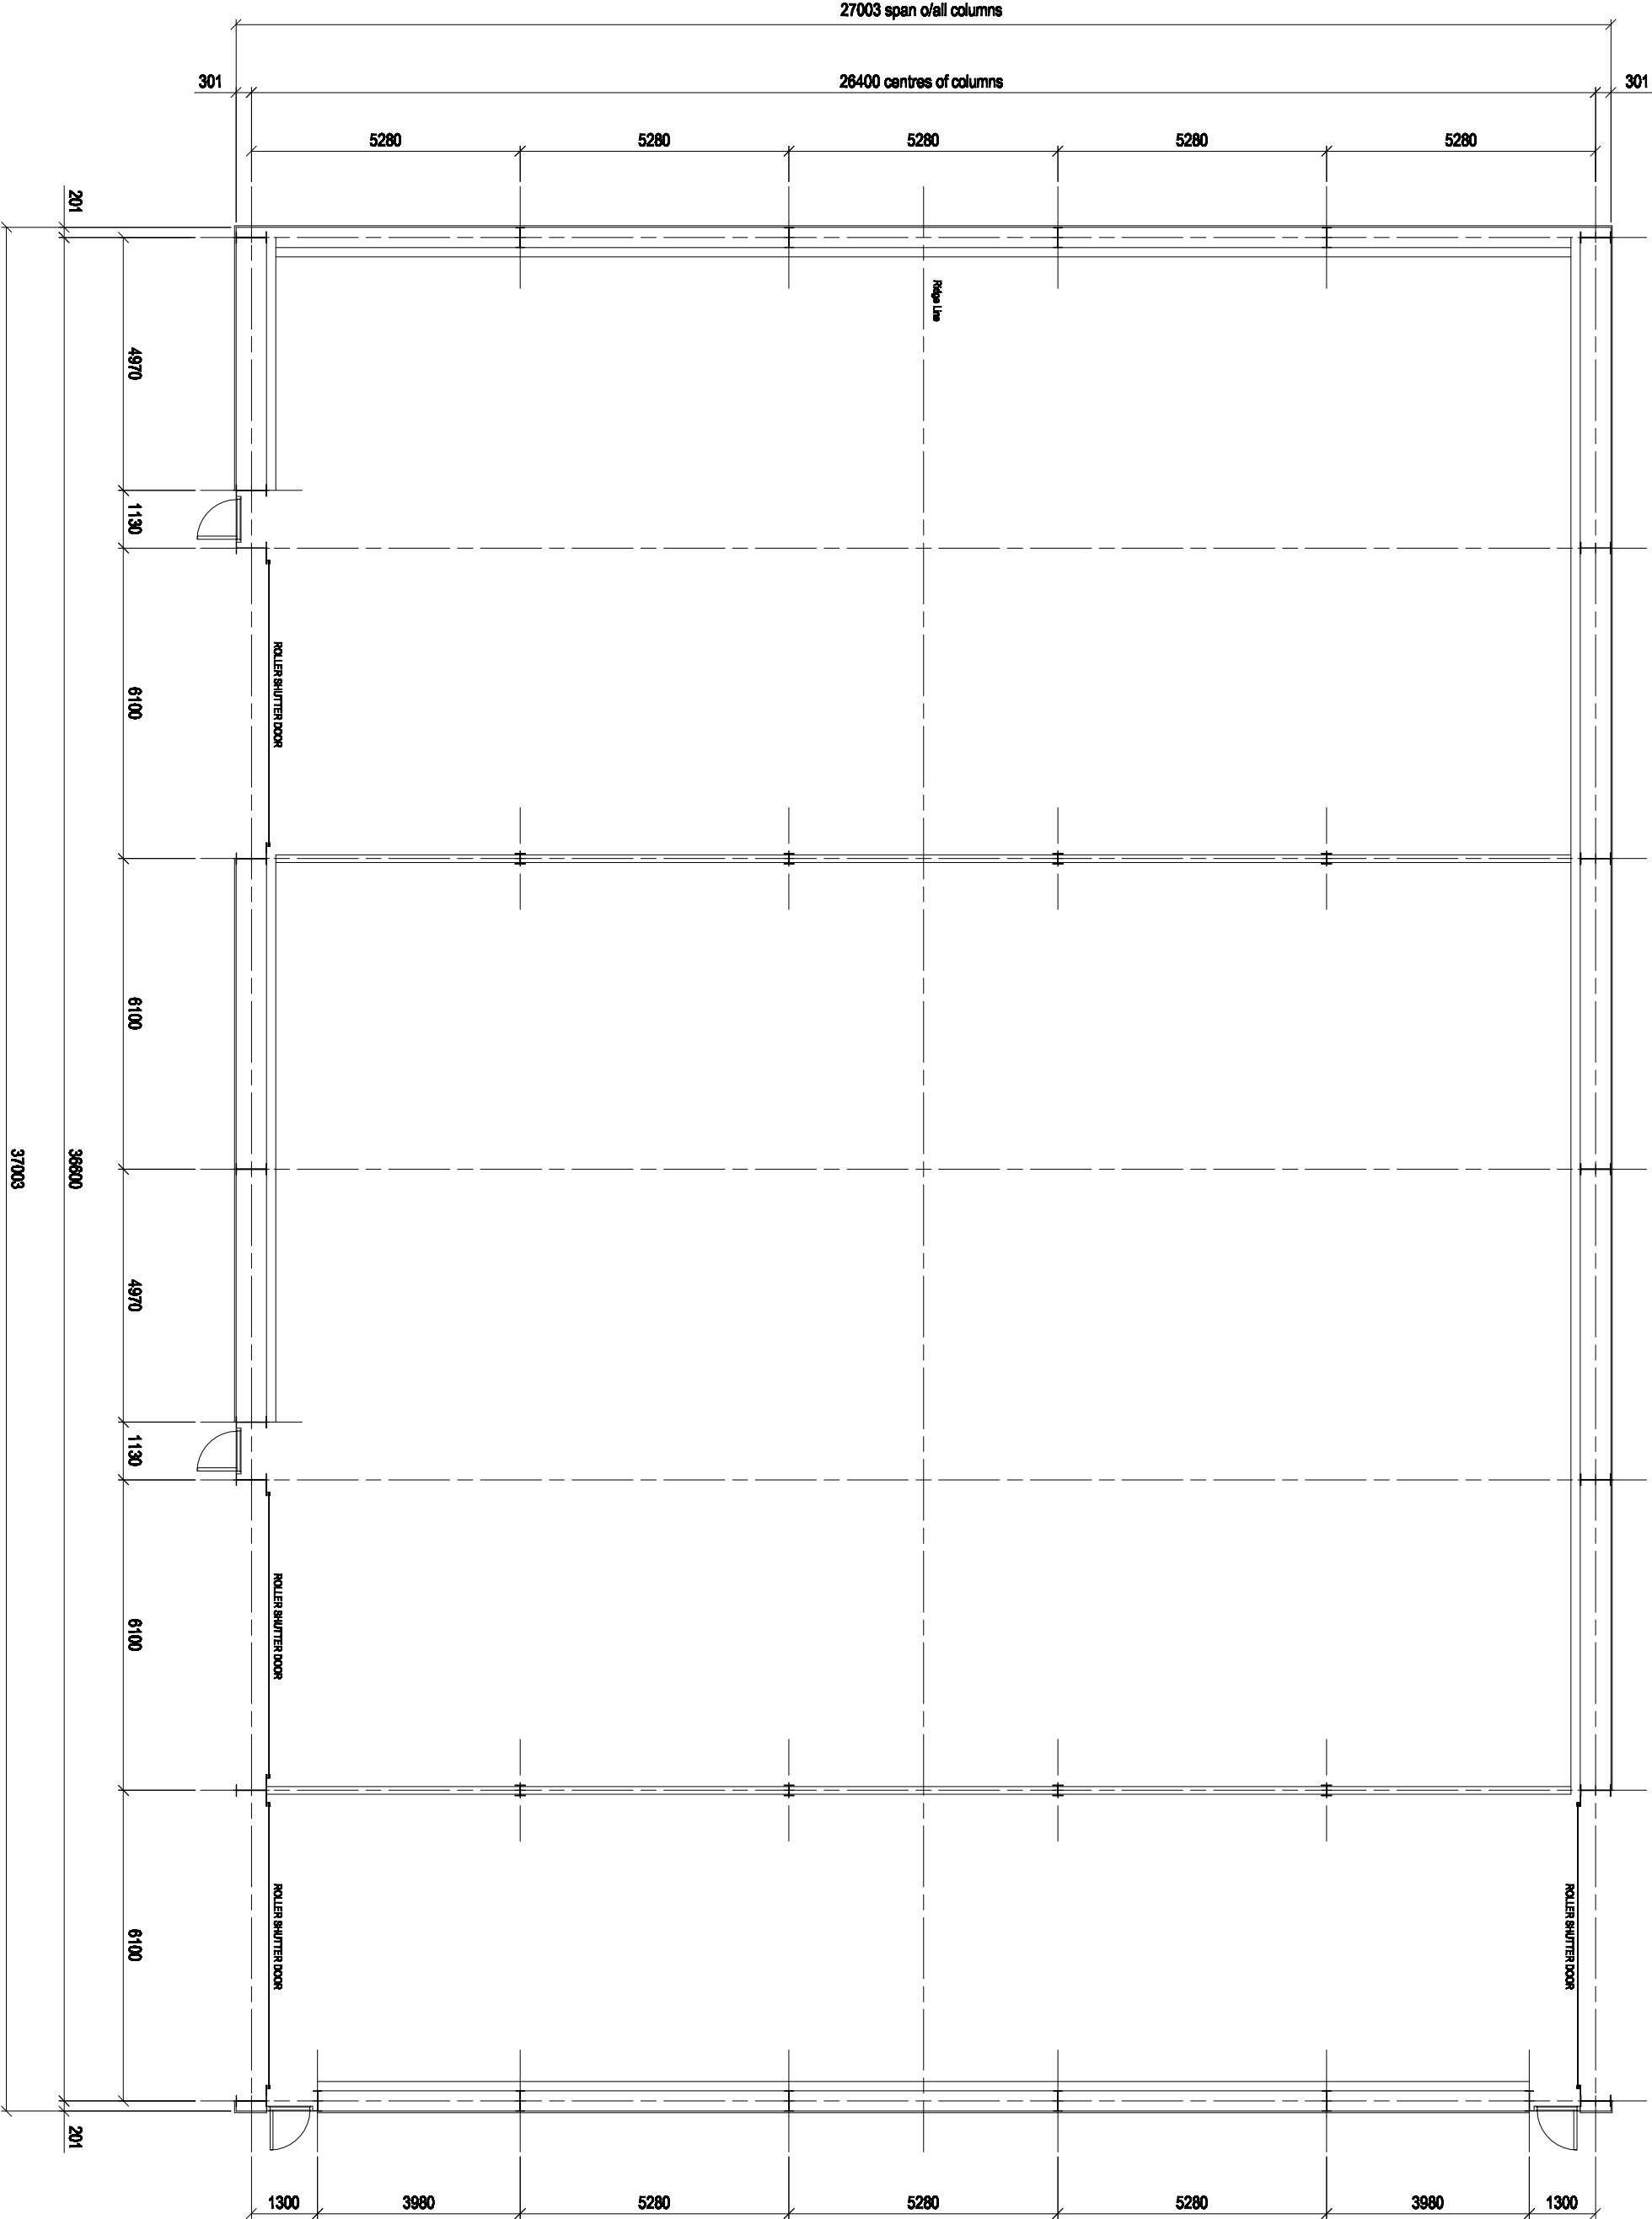

- Roof Cladding:-** Natural Grey Big Six fibre cement sheets incorporating close fitting ridge and eaves fillers.
- Wall Cladding:-** Juniper Green 12529 plastic coated steel sheathing down to 4650mm below eaves.
- Wall panels:-** 150mm thick pre-stressed concrete panels 4500mm high (3x1500) on all elevations.
- Doors:-** 4 no. galvanized, electrically operated, roller shutter doors, 1 no. steel framed, 10 point locking security/ personnel door.
- Louvers:-** 2 no. 1500mm x 2000mm fixed blade louvers.
- R/W Goods:-** 2 no. runs of 200mm (8") Galvanized steel gutters, with 3 no. stacks of 160mm (6") dia PVC RWP per stretch.
- Steel Finish:-** Painted, dark green h-build zinc phosphate primer, DF779u.

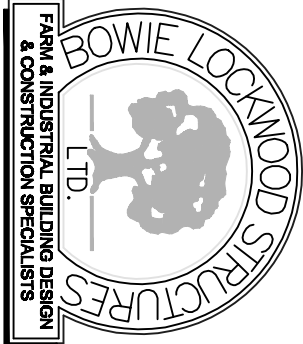

**BOWIE LOCKWOOD STRUCTURES LTD**  
FARM & INDUSTRIAL BUILDING SPECIALISTS  
Coombe Abbey Farm, Coombe Fields Road  
Binley, Coventry CV3 2SX  
Phone: 02476 459 000  
Fax: 02476 456 499  
e-mail: sales@bowielockwood.co.uk

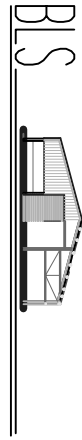

**Client:** PA Wright & Sons  
Gosnell House Farm  
Blisworth Road  
CV9 3PP

**Project:** Grain Store

**Scale:** 1:125  
**Drawn:** AH  
**Site:** (Unless Otherwise Stated)  
**Checked:** AH  
**Date:** 15-08-23

**Job No.** 2338  
**Dwg No.** 101  
**Rev.** A

| Revision | Date     | Details      |
|----------|----------|--------------|
| A        | 25-08-23 | Span altered |