


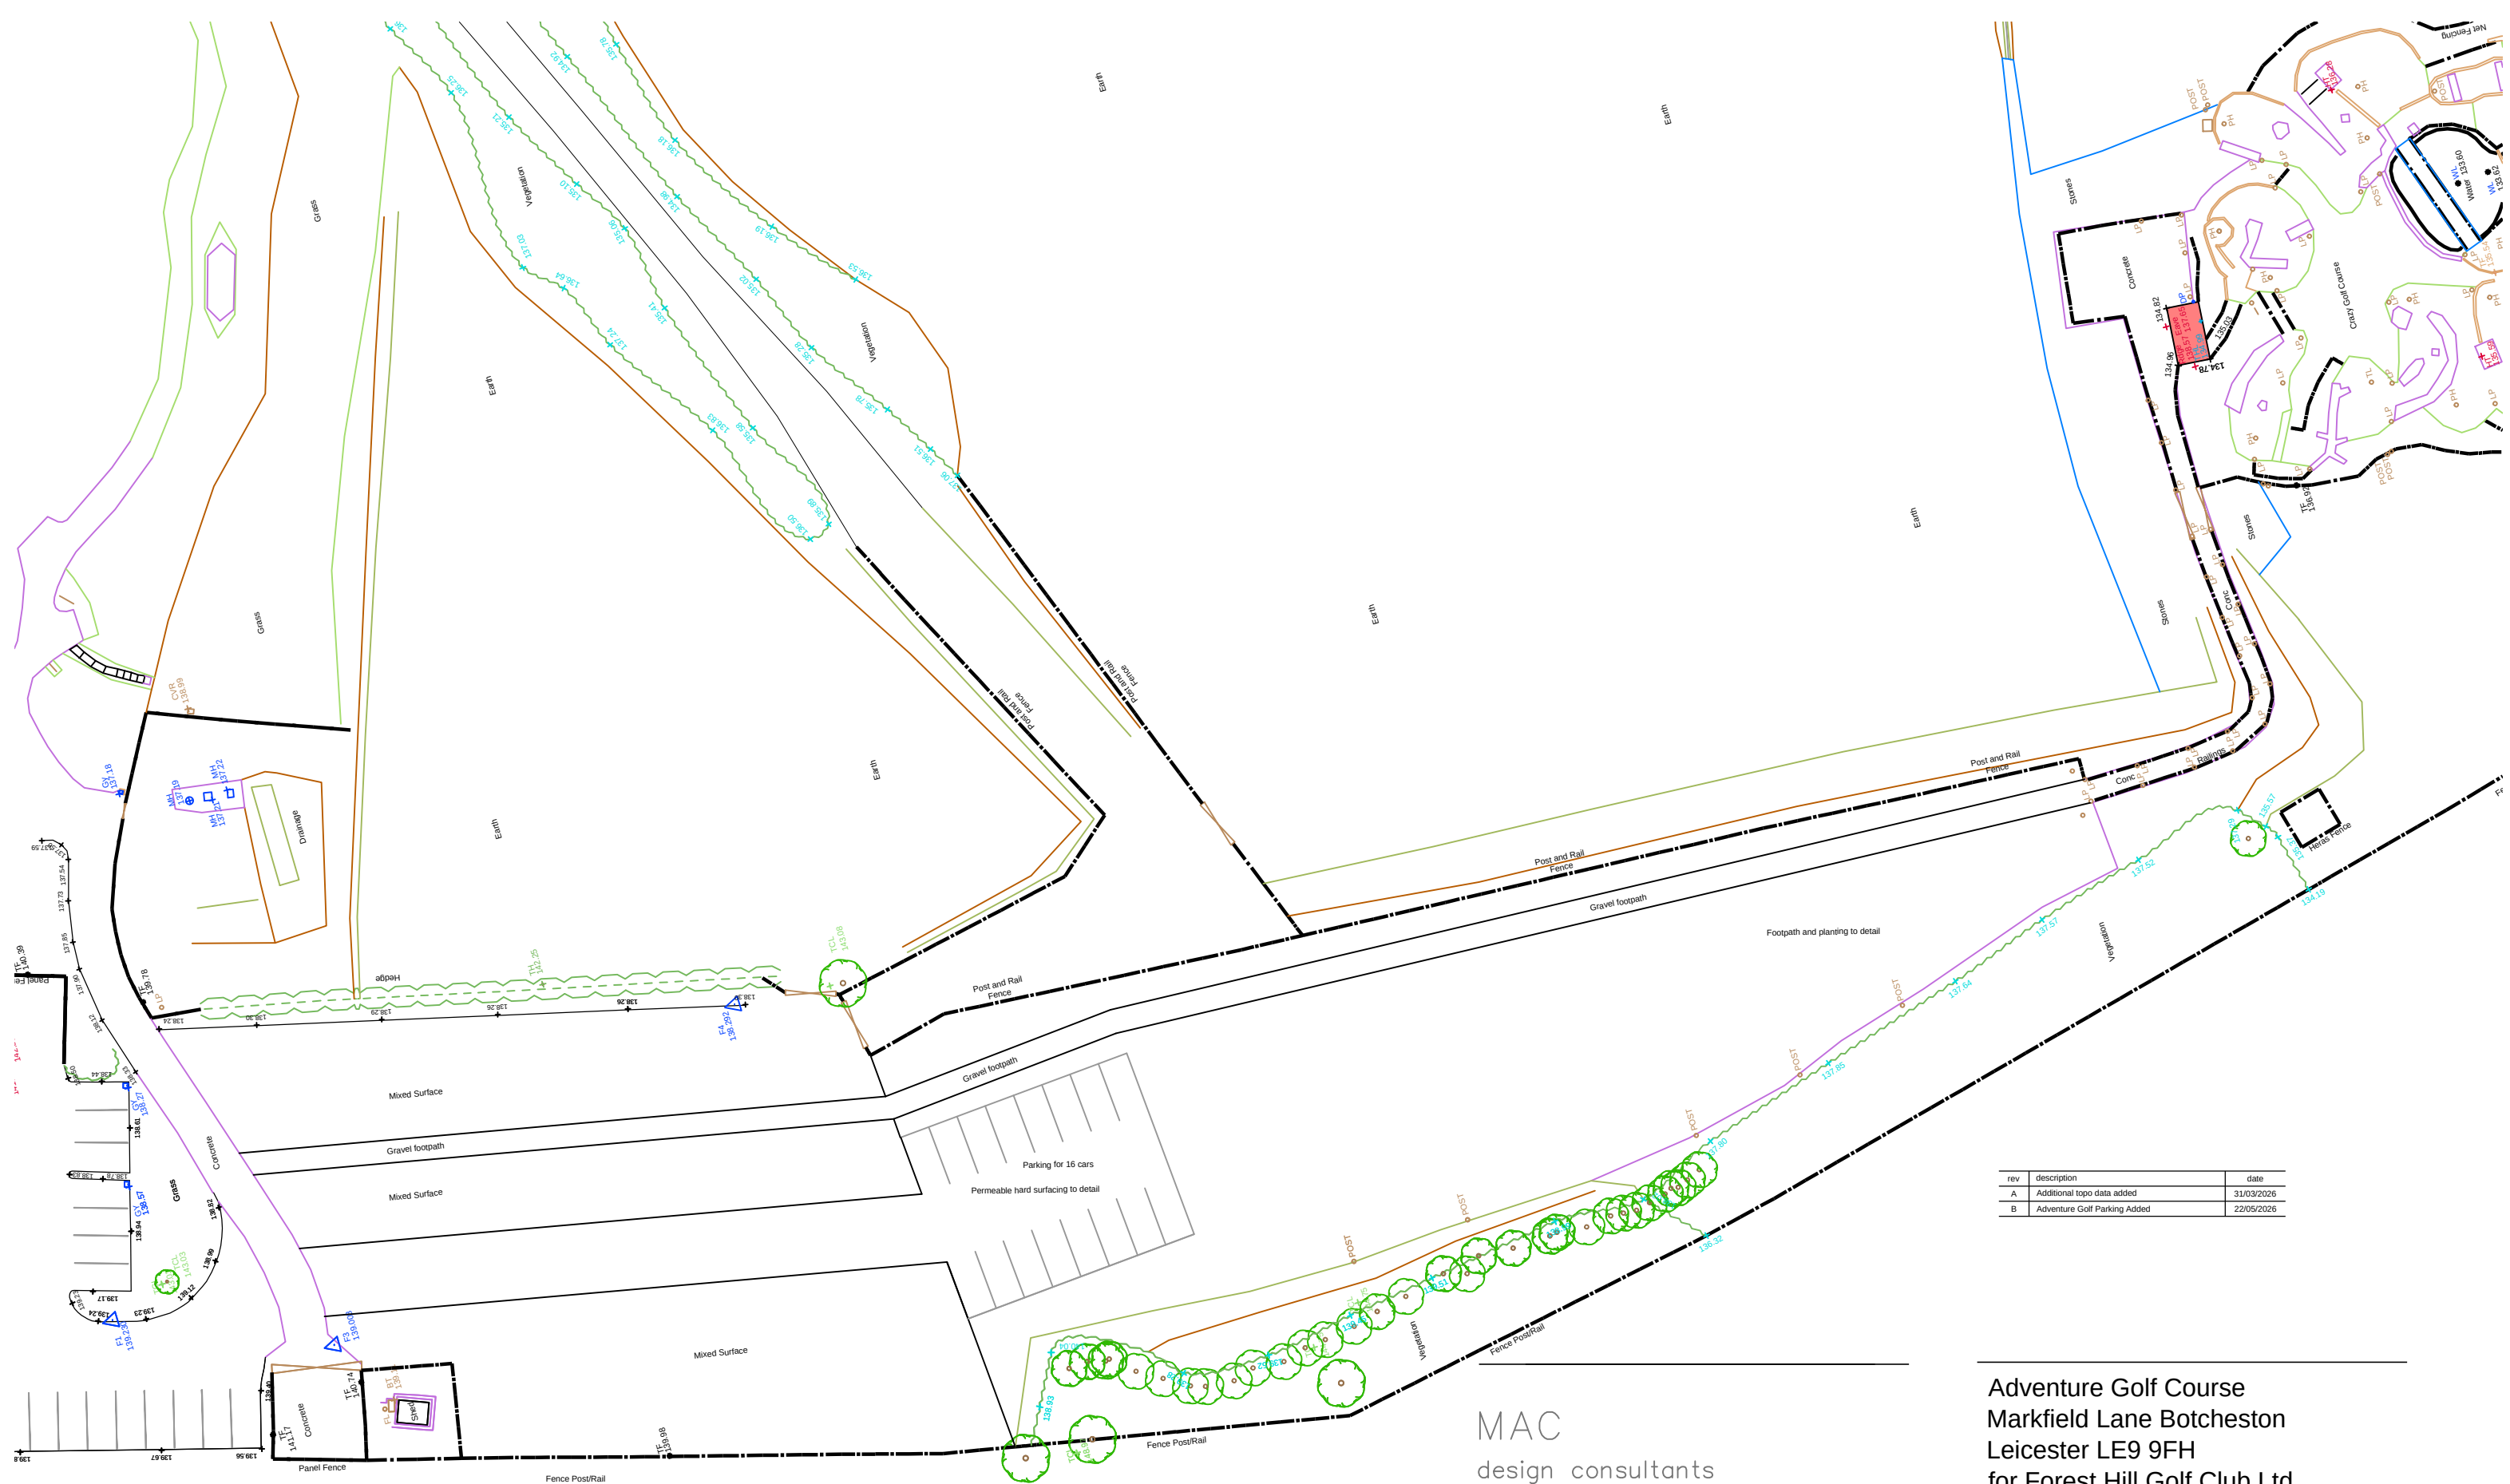

rev	description	date
A	Additional topo data added	31/03/2026
B	Adventure Golf Parking Added	22/05/2026

MAC
design consultants

5 Geddington Close
Wigston
leicester LE18 3QU
mob: 07739663249
collins.knighton@btinternet.com

Adventure Golf Course
Markfield Lane Botcheston
Leicester LE9 9FH
for Forest Hill Golf Club Ltd

Topo, Parking & Footpath Plan

drg. no.	rev.	
F118(90)01	B	
scale	date	ref
1:500 @ A3	Feb '26 ©	mac/tmc