


Mr & Mrs Ashley Brooke 48 Alexander Avenue Earl Shilton LE9 7AF		Two Storey Side Extension and single Storey Rear Extension to create Larger Living Area		Parking Provision		1 : 200
						2026-09-01

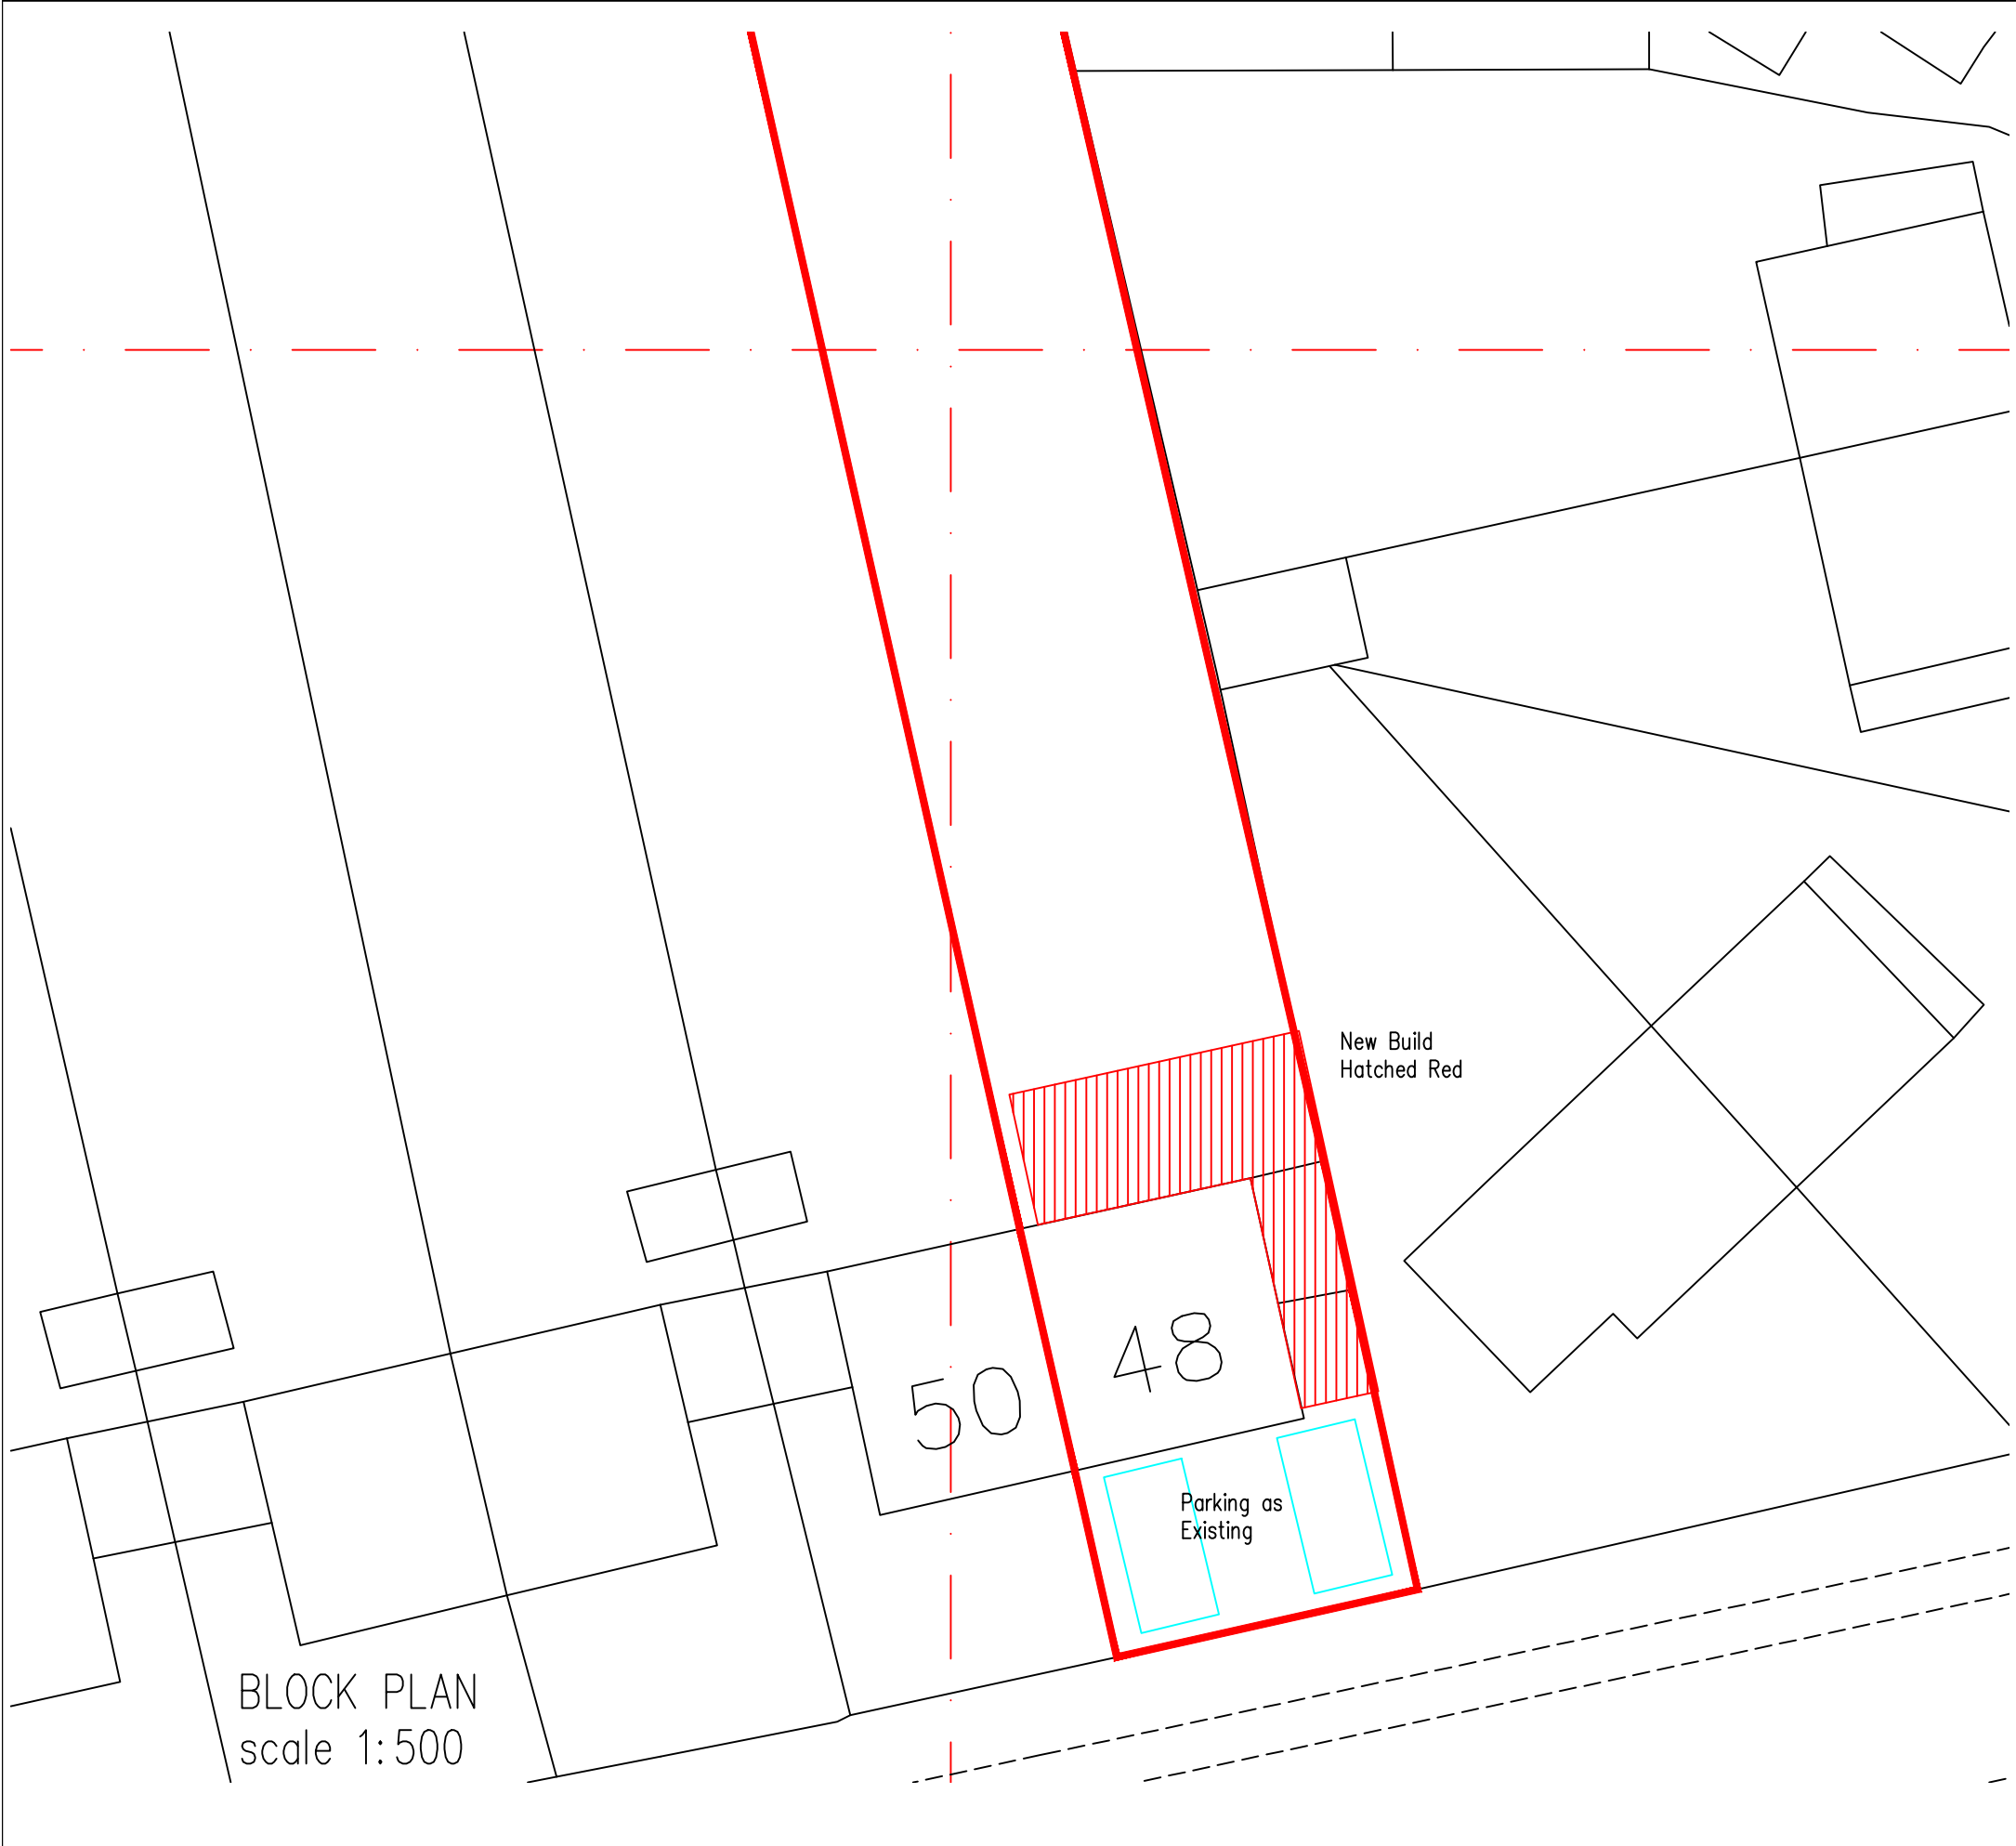

BLOCK PLAN
scale 1:500