
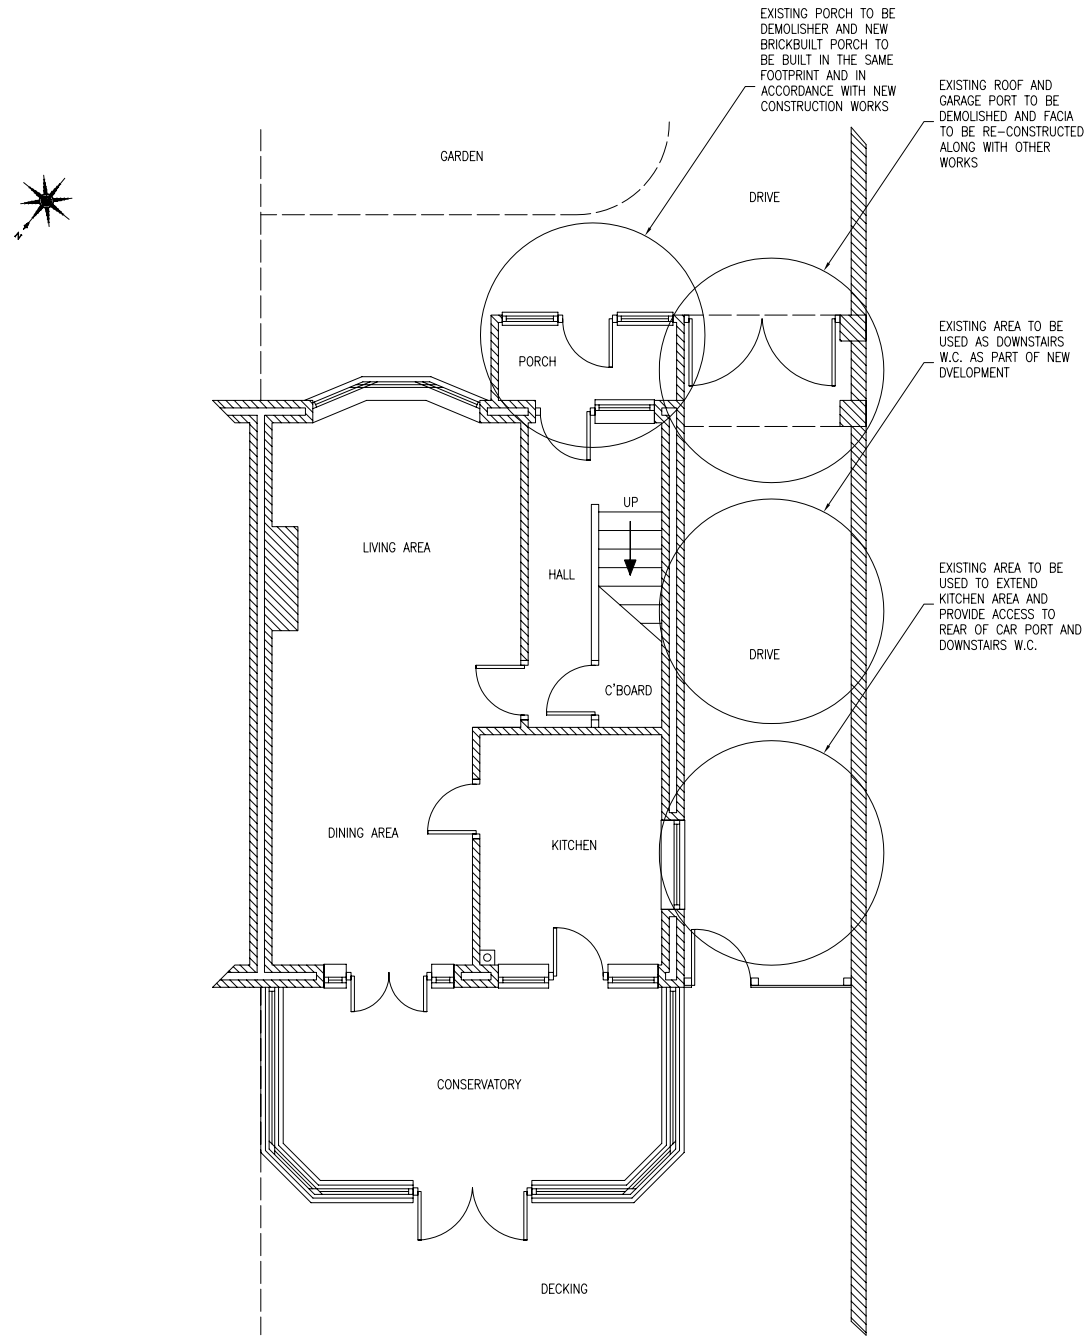


EXISTING GROUND FLOOR LAYOUT

SCALE 1:100

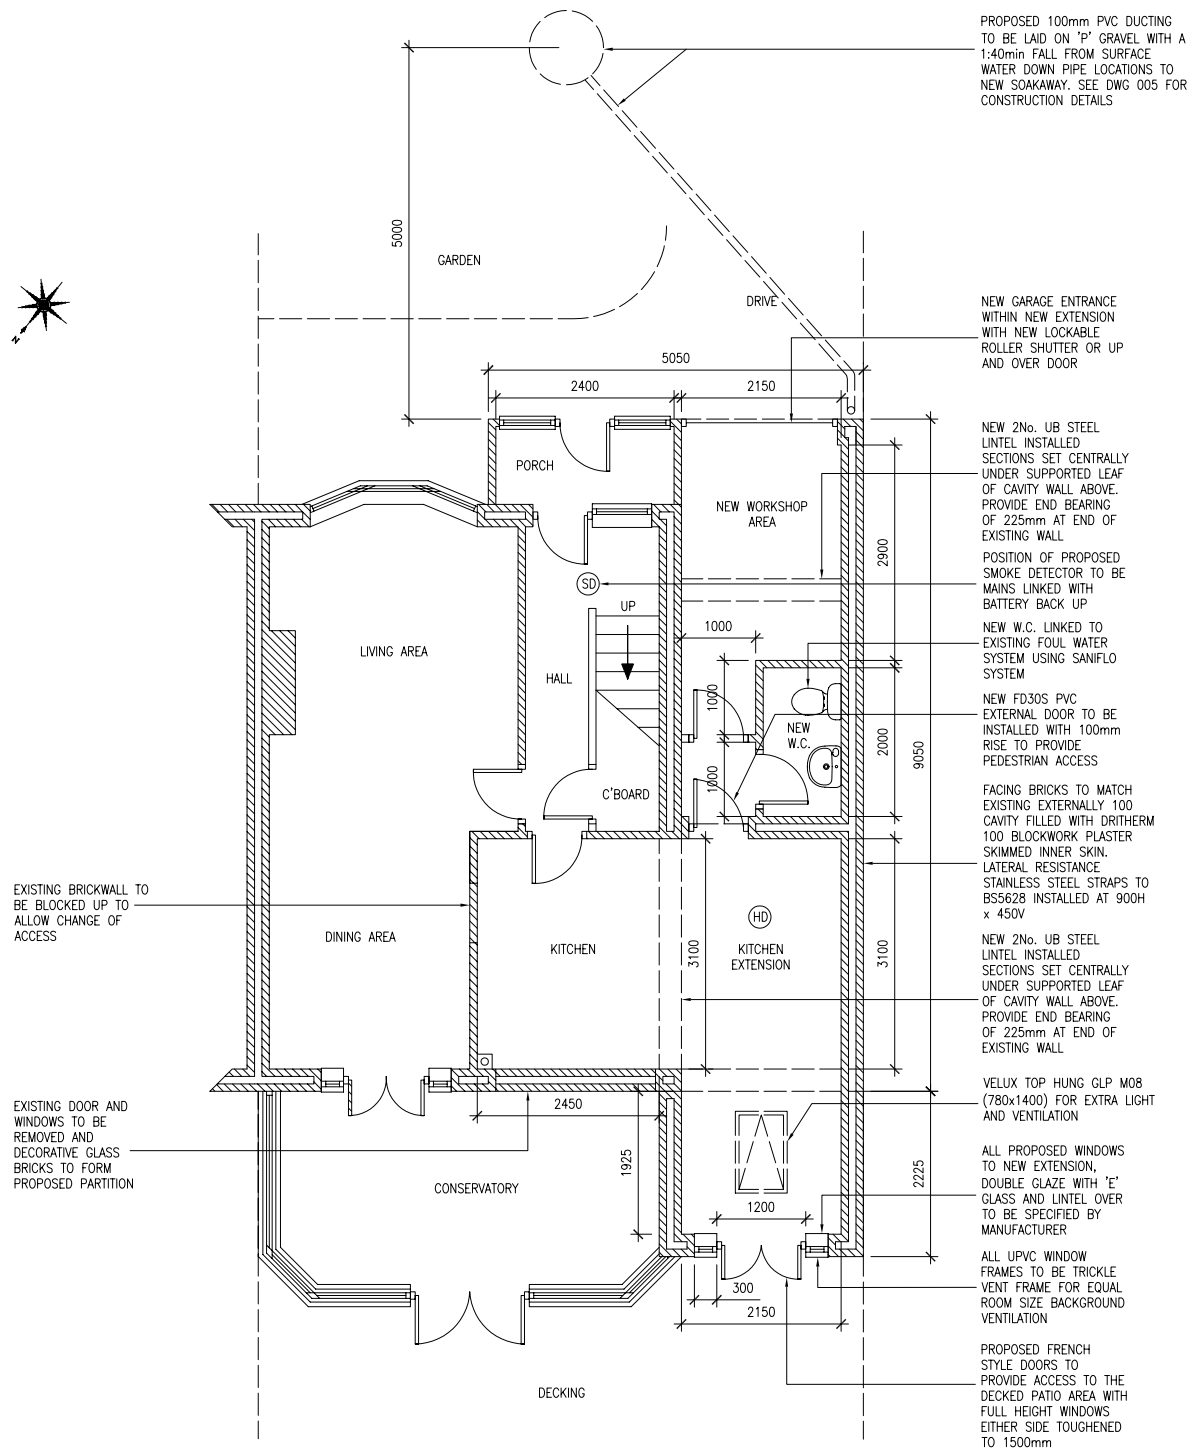

PROPOSED GROUND FLOOR LAYOUT

SCALE 1:100

COPYRIGHT NOTICE: ALL PREPARED DESIGNS, DRAWINGS SPECIFICATIONS & PHOTOGRAPHS ARE THE PROPERTY OF LOGIC DEZIGN. ALL SUCH DESIGNS AND INFORMATION ARE SUBMITTED IN CONFIDENCE AND ARE NOT TO BE PASSED TO OR DISCUSSED WITH A THIRD PARTY WITHOUT PRIOR CONSENT FROM LOGIC DEZIGN.

LOGIC DEZIGN
ARCHITECTURAL SERVICES
ARCHITECTURAL SERVICES
67 WATERFALL WAY
BARWELL
LEICESTERSHIRE
LE9 8EH
WWW.LOGICDEZIGN.CO.UK
SDAVENPORT@LOGICDEZIGN.CO.UK
ENQUIRIES@LOGICDEZIGN.CO.UK
TEL:-07966285908

REV.	DESCRIPTION	DATE	CHK.	APR.
P1	PRELIMINARY ISSUE	20.06.09		

	DATE	INT.
DRWN.	20.06.09	SD
CHKD.		
APPR.		

PRELIMINARY

CLIENT:- Mr/Mrs Lewis

ADDRESS:- 51 WATERFALL WAY, BARWELL, LEICS, LE9 8EH

SUBJECT:- EXISTING & PROPOSED GROUND FLOOR LAYOUT

DWG No:- LEC0040/002 – P1