
DEVELOPMENT
SERVICES
- 8 JUL 2008
RECEIVED

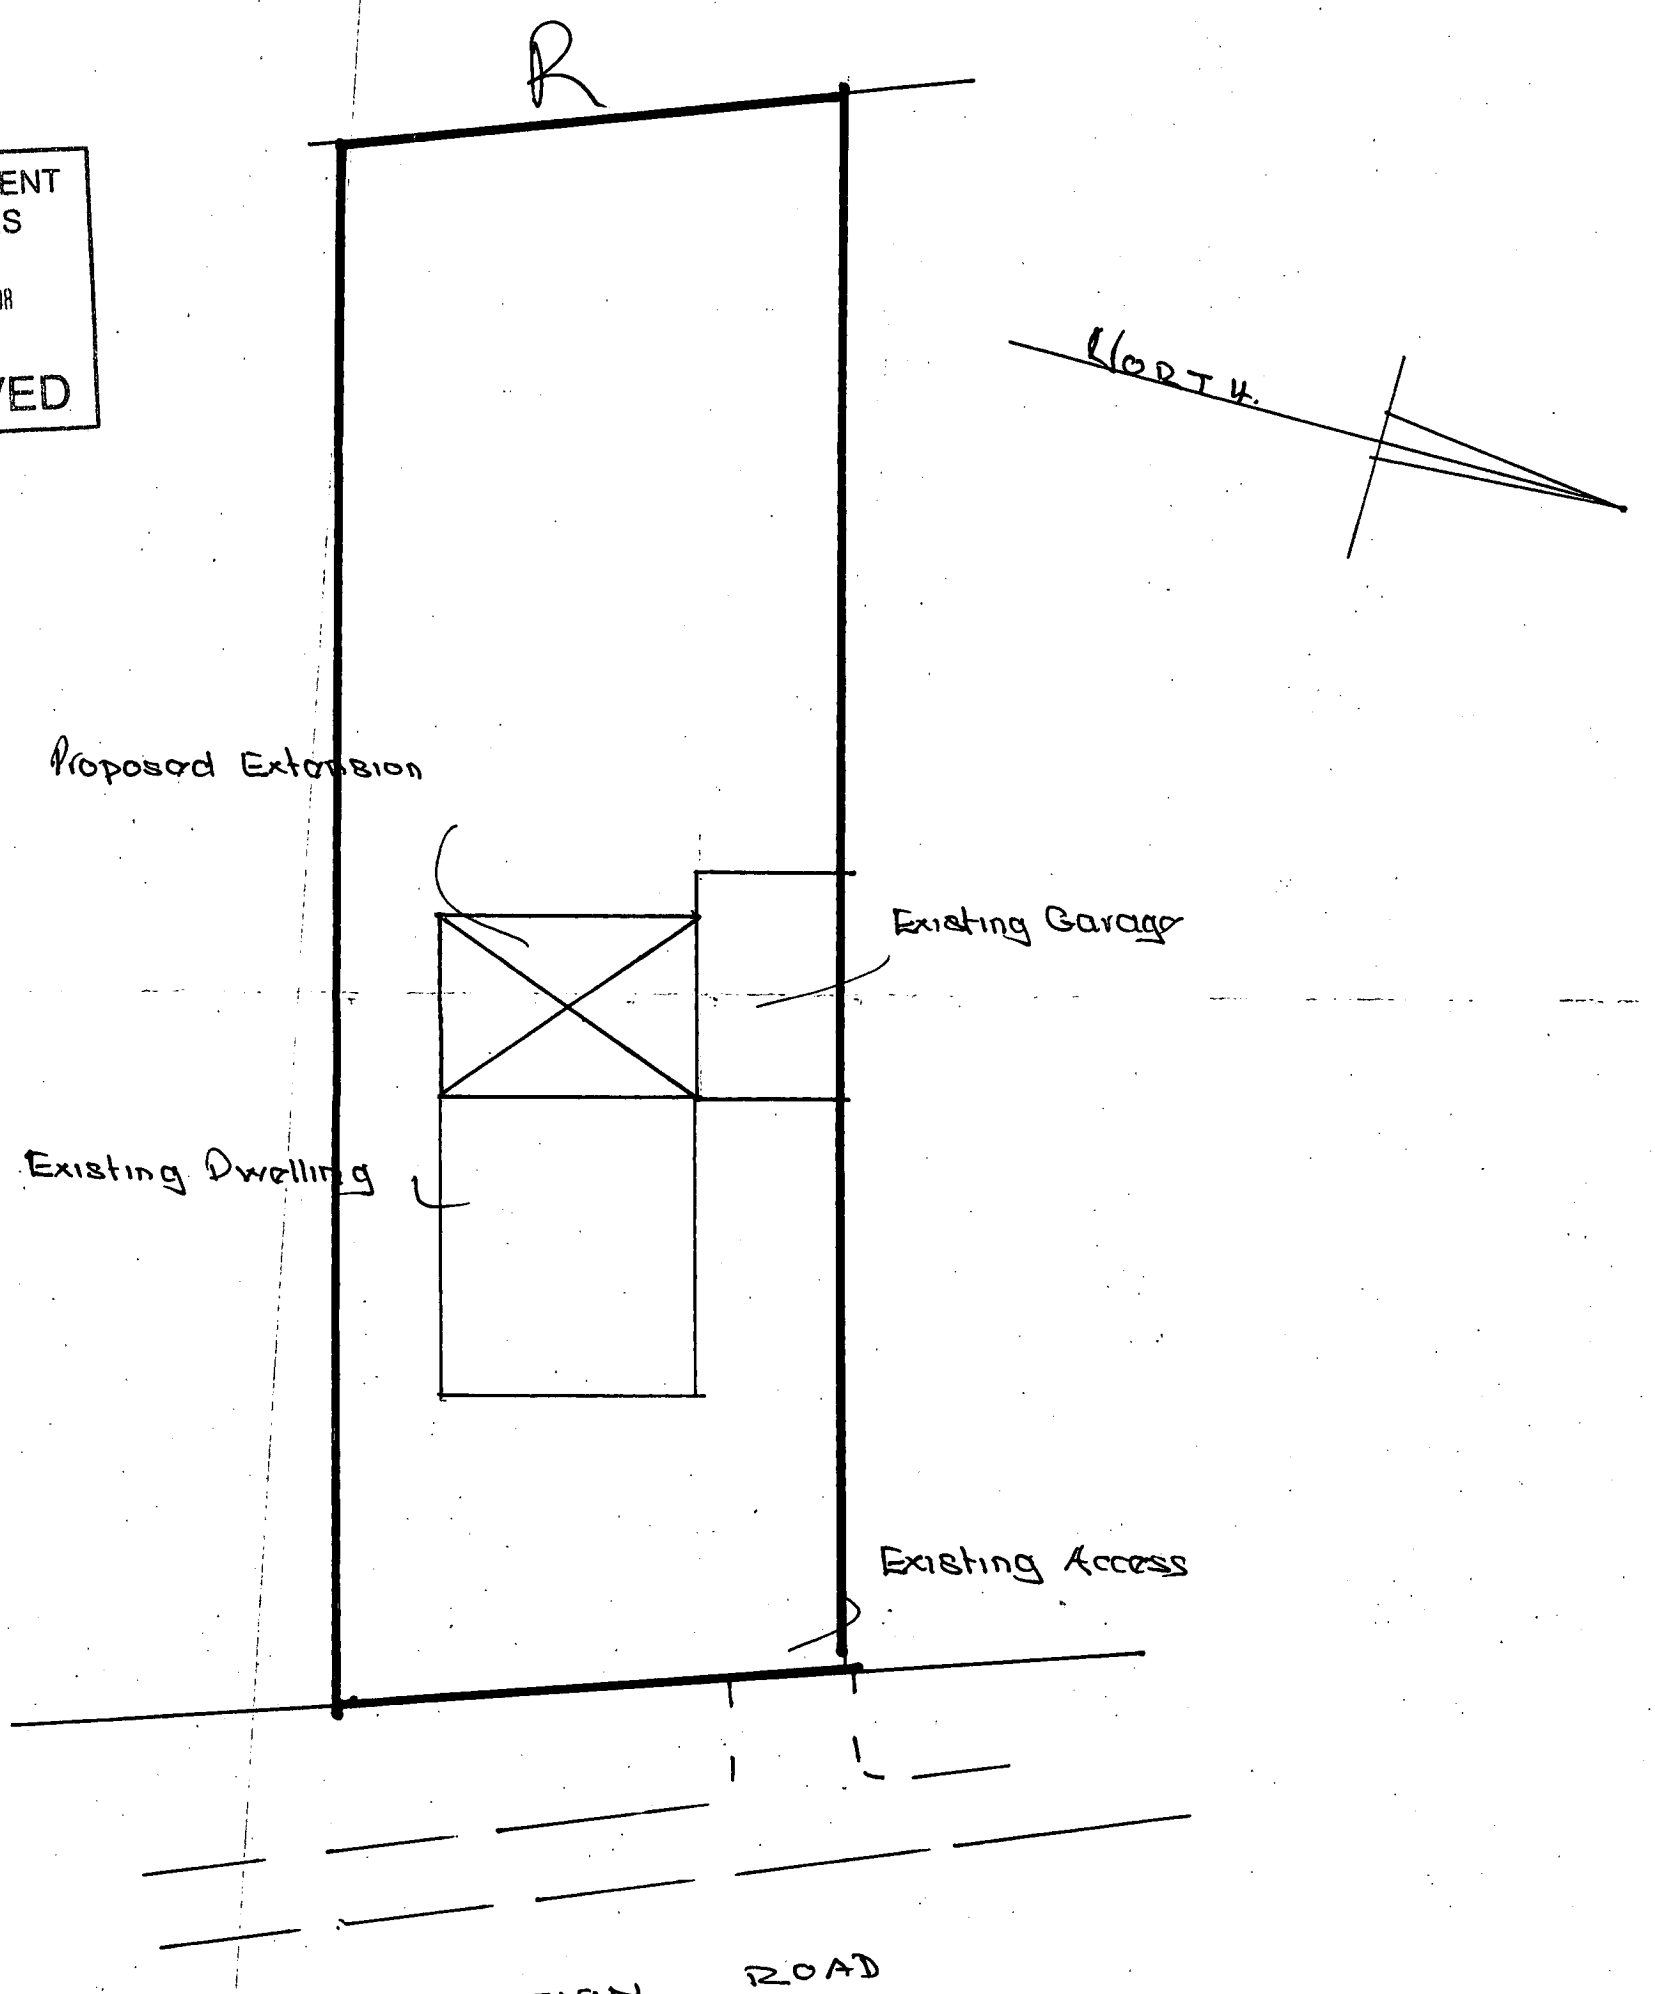

BLOCK PLAN 1:200