




Ground Floor Plan

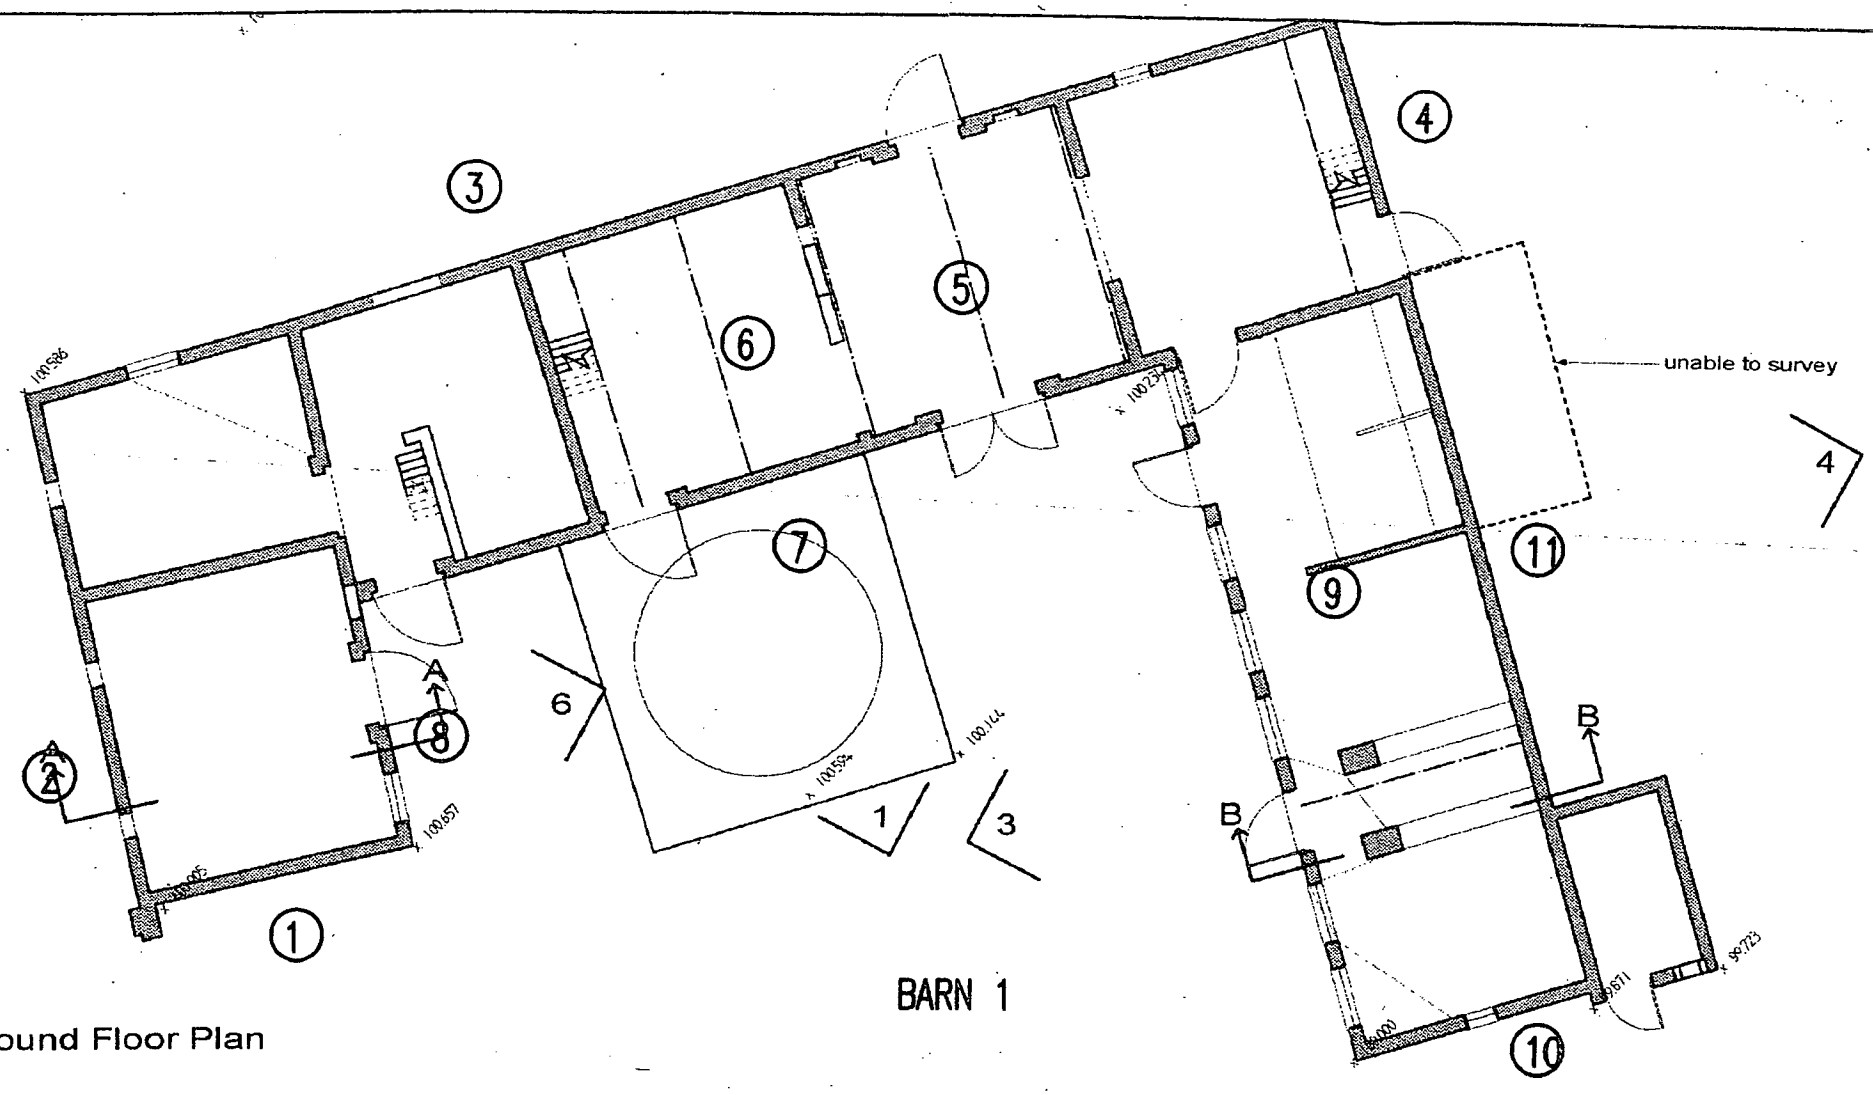

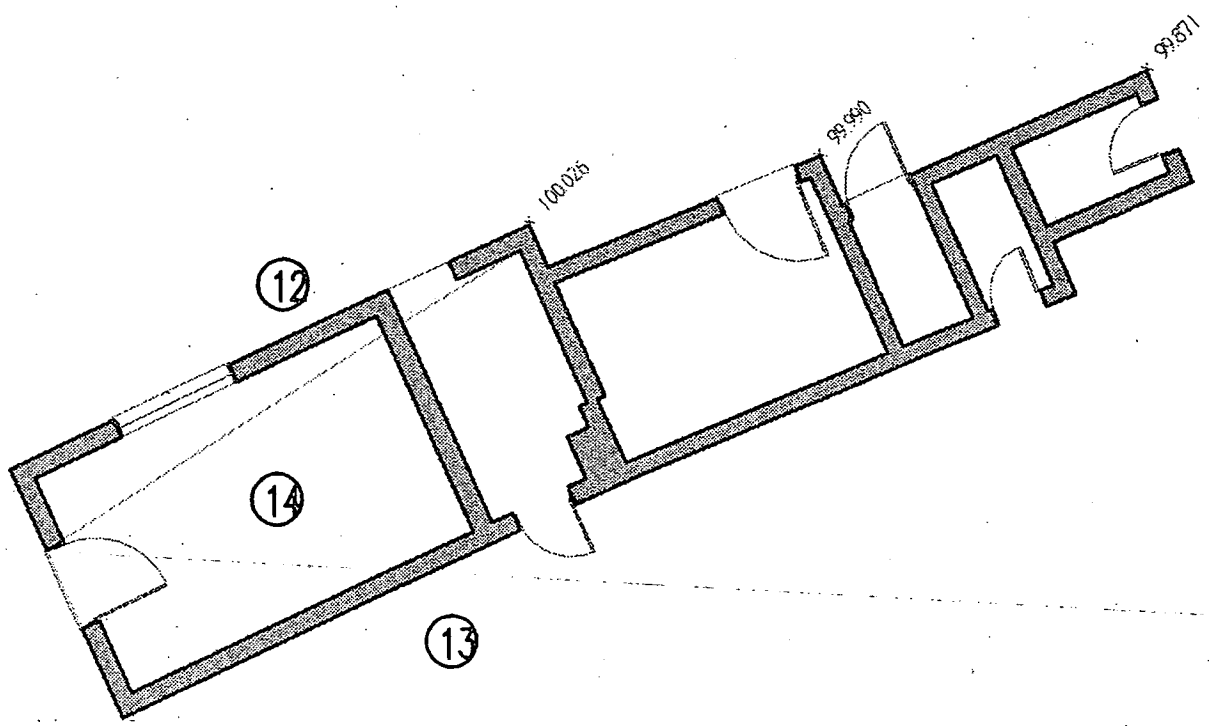

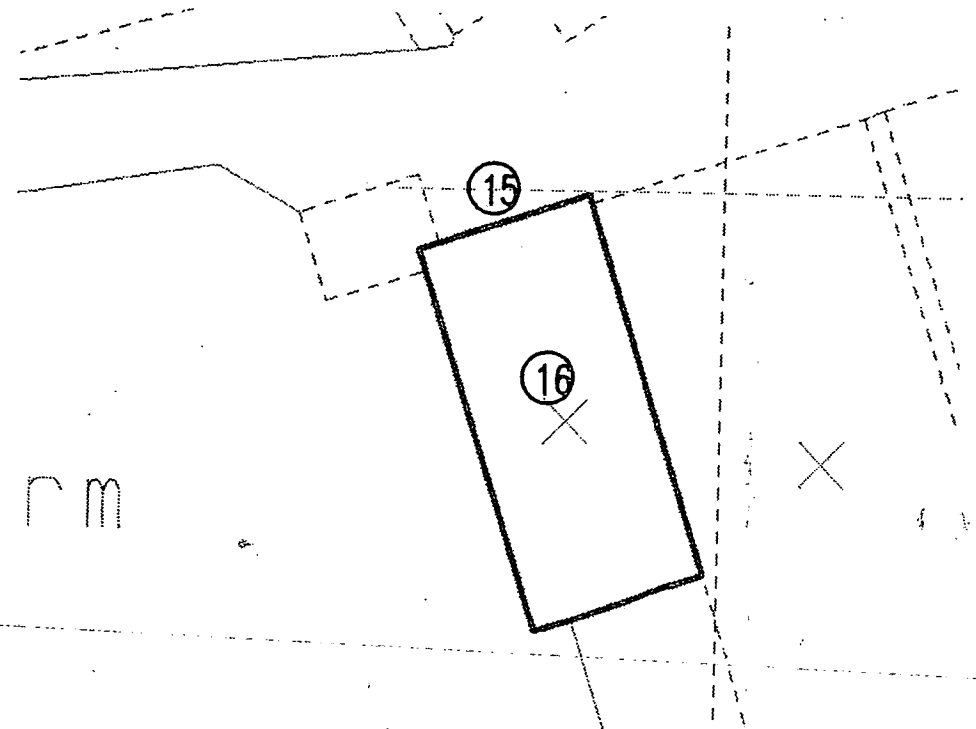

Rev	Amendments	Drawn	Approved	Date

jms CIVIL & STRUCTURAL CONSULTING ENGINEERS
Unit 7 Deben Mill Business Approach, Woodbridge Suffolk IP12 1BL
Tel: 01394 610234 Fax: 01394 610243
11-13 Abbey Street, Nuneaton, Warwickshire, CV11 5BU
Tel: 02476 352905 Fax: 02476 350045
Unit 3 Oakmere, Orion Court, Great Blakenham, Ipswich, Suffolk, IP6 0LW
Tel: 01473 334050 Fax: 01473 334045
23 Church Street, Ringstead, Northamptonshire NN14 4DN
Tel/Fax: 01933 624249

Project: Structural Inspection	
Drawing Title: Structural Inspection Hall Farm Higham On The Hill	
Client: Messrs R & G Allcoat	
Drawn by: DJS	Designed by: DJS
Approved by:	Checked by:
Scale: NTS	Date: MAY 2007
Drawing No.: CO/08/187/05-SI01	Rev.