
DRG.No.
DNA004-02

SHEET No. 1 OF 1

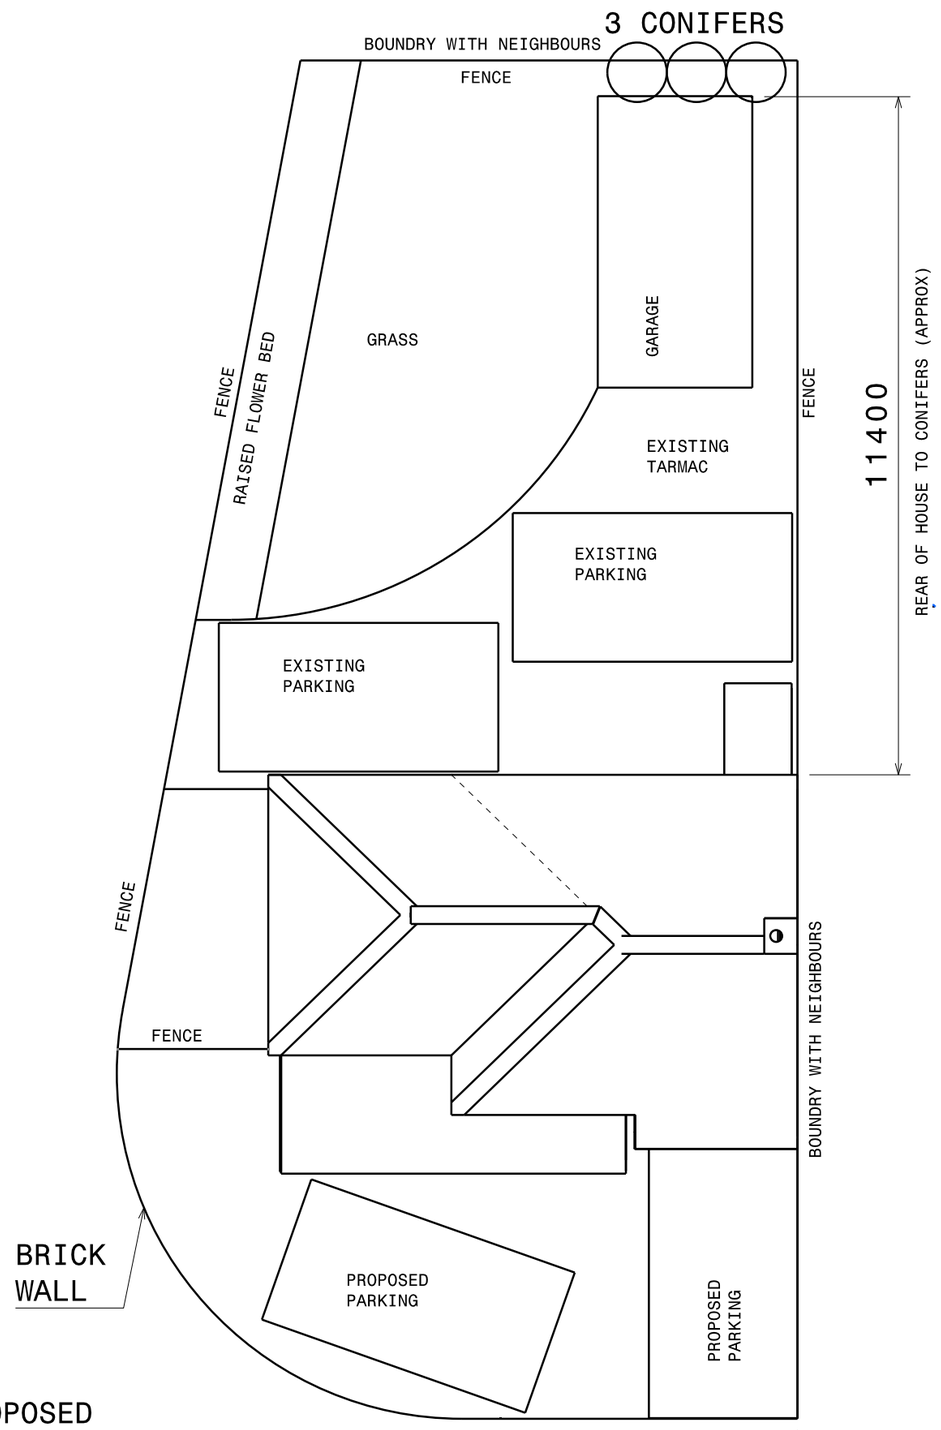

PROPOSED
SITE PLAN
Scale: 1:100

THIS DOCUMENT AND THE COPYRIGHT THEREIN ARE THE PROPERTY OF NEIL DUNBAR. AND MAY NOT BE USED, COPIED OR DISCLOSED TO ANY THIRD PARTY WITHOUT WRITTEN AUTHORITY FROM OWNER.

DIMENSIONS IN MILLIMETRES.

CATIA
CATIA GENERATED DRAWING.
TO BE MODIFIED ON CATIA ONLY.
3D IS MASTER DATA.

DRAWN IN ACCORDANCE WITH BS 8888

SHEET No. 1 OF 1

ENGINEERING CATEGORY 1 COMPONENT

YES / NO

IF IN DOUBT ASK

THIRD ANGLE PROJECTION

DO NOT SCALE

PROJECT		SCALE	1:1
DRAWN	NEIL DUNBAR	DATE	06-06-08
CHECKED		DATE	
APPROVED		DATE	

TITLE
SITE PLAN

A3

DRG.No
DNA004-02