# PROPOSED EXTENSION TO BARTON COTTAGE, SUTTON LANE

The Builder is to check and verify all building and site dimensions, levels and sewer iners levels prior to commencement of work.

Do not scale off of this drawing, work to figure dimensions only.

This drawing must be read and checked with all structural and relevant specialist drawings.

The Builder is to comply in all respects with the current Building Regulations and latest Codes of Practice.

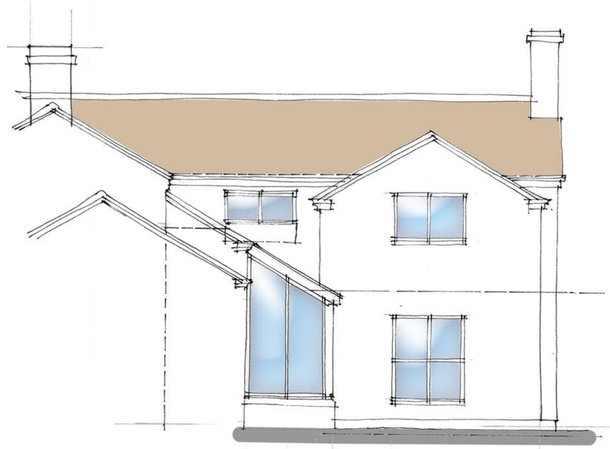

ELEVATION FACING REAR GARDEN scale 1:50

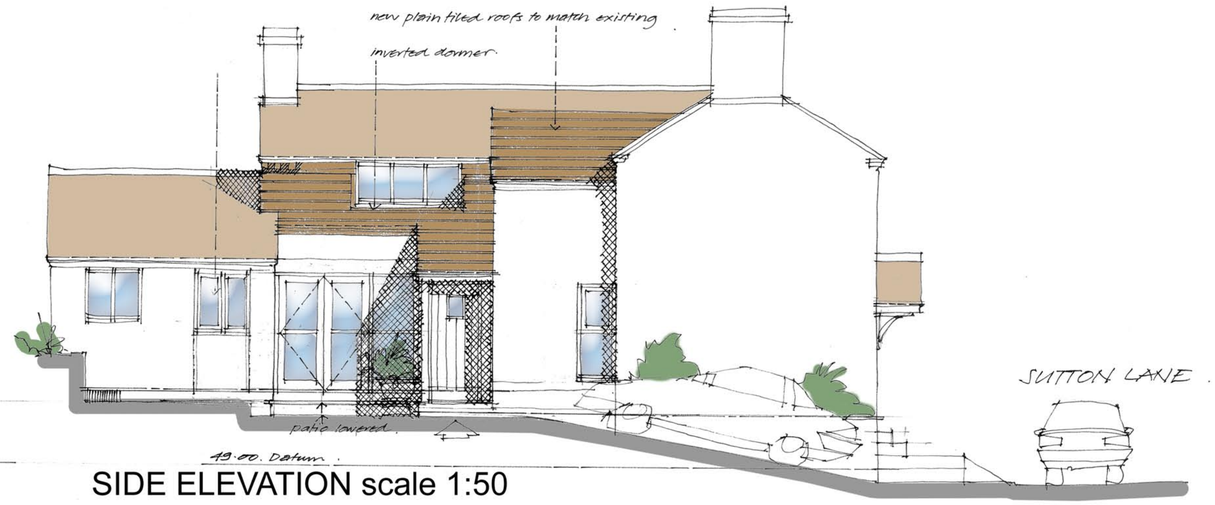


SIDE ELEVATION scale 1:50




GROUND FLOOR PLAN scale 1:50




FIRST FLOOR PLAN.

FIRST FLOOR PLAN scale 1:50

| Revisions | | JOB No. 7074 |
|---|---|---|
| No. | Description | Date |
| | | |

RICHARD MOON


RITCHIE & RITCHIE LLP
Architecture & Design
THE MANOR HOUSE, LICHFIELD STREET TAMWORTH, STAFFORDSHIRE, B79 7QF TEL 01827 62251 FAX 01827 310513
Email Ian@RandRarchitects.co.uk


PROPOSED PLANS AND ELEVATIONS

| SCALE | DATE | DRAWN | JOB No. |
|---|---|---|---|
| 1:50 | MAR 11 | IR/CR | 7074.03 |

A1 Title Page

Copyright of this drawing and work executed from it remains property of Ritchie & Ritchie LLP