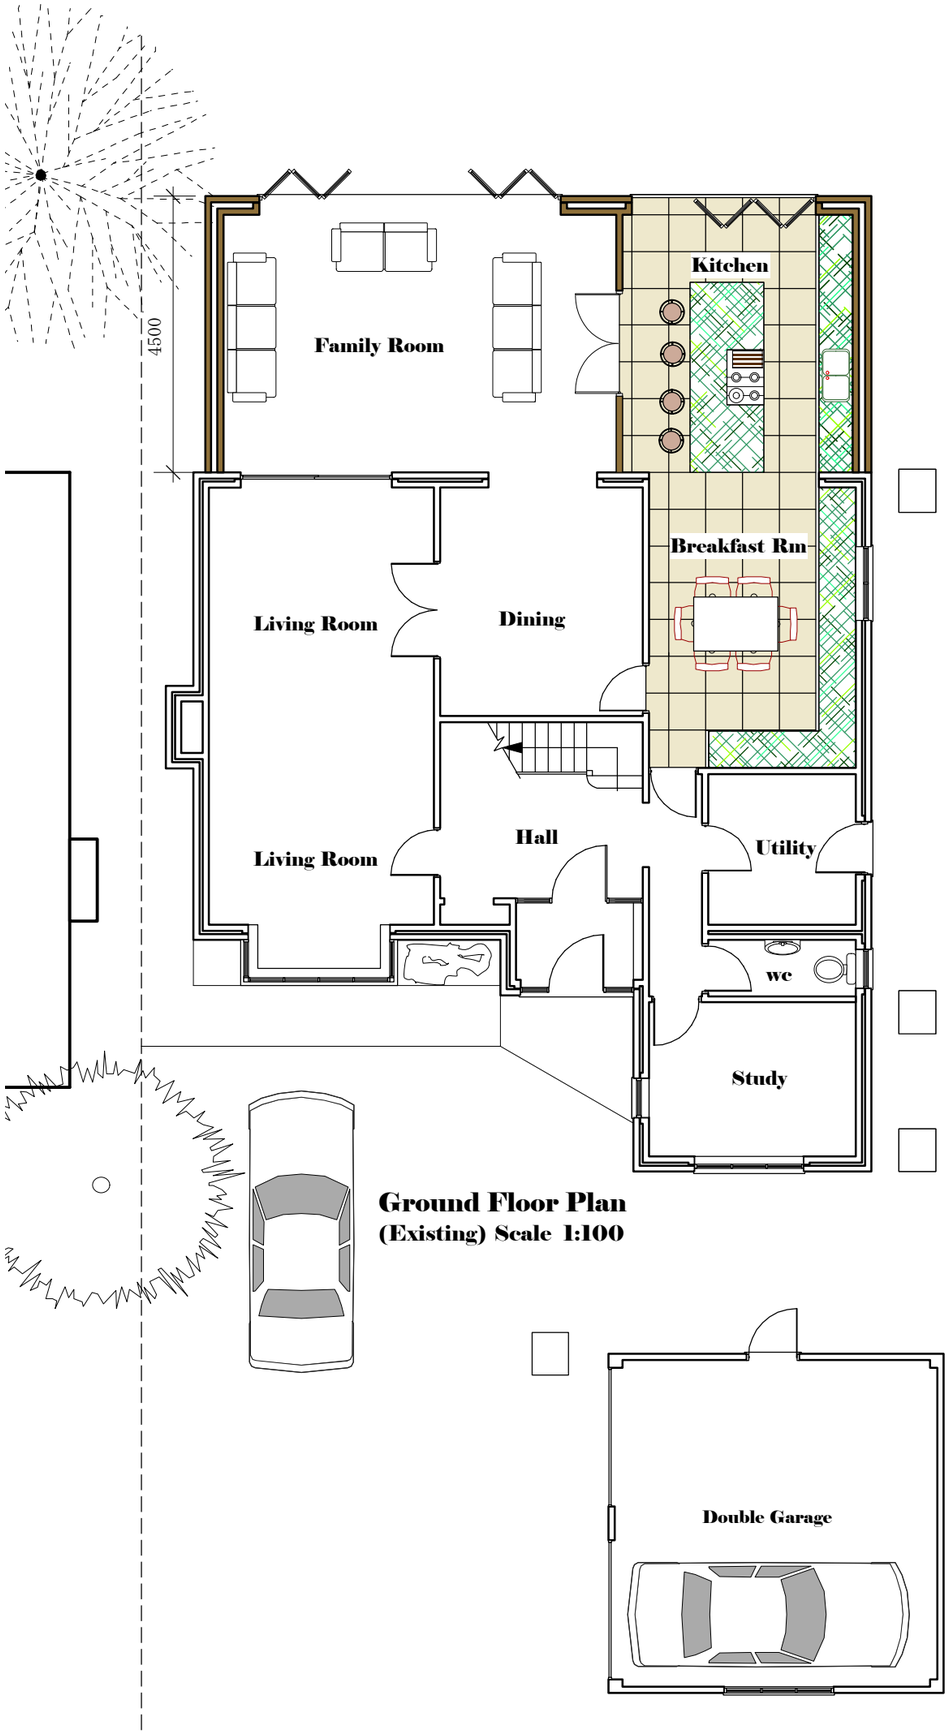

Ground Floor Plan
(Existing) Scale 1:100

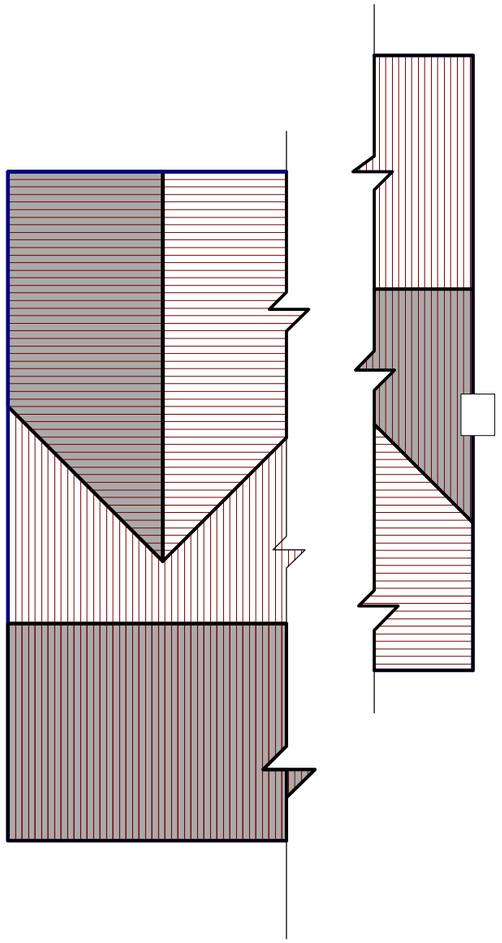

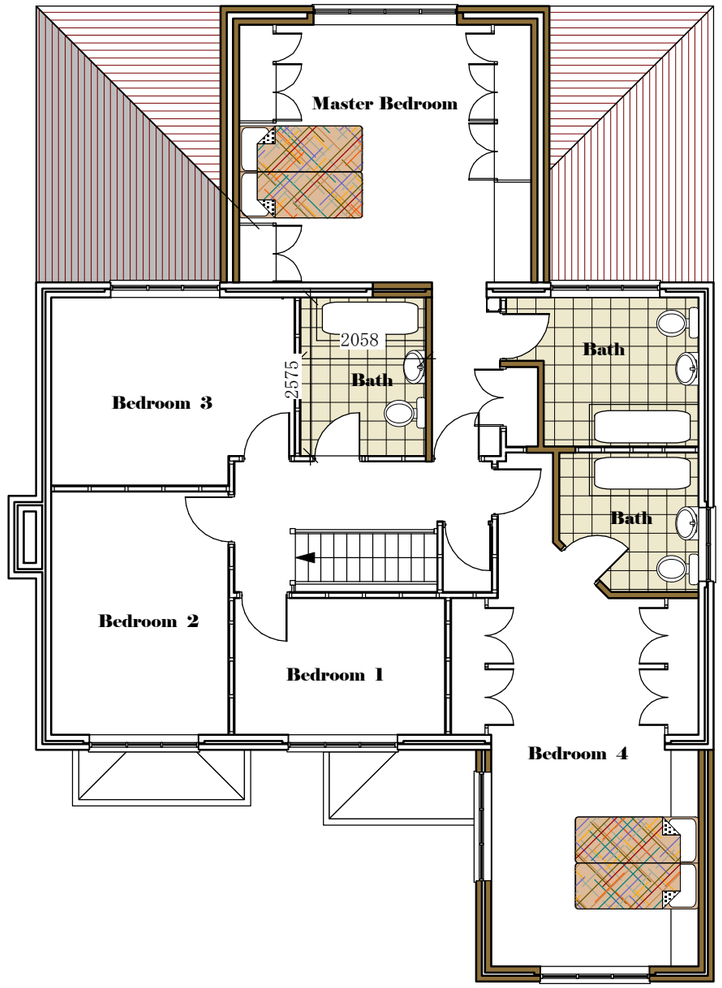

First Floor Plan
(Proposed) Scale 1:100

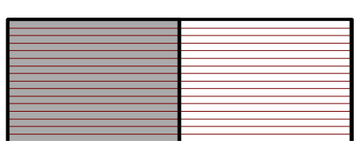

Meters
0 1 2 3 4 5
Scale 1:100

JASVINDER SEHMI Ba(Hons.) Dip. Arch. RIBA
sehmiarch@hotmail.com tel: 07984121332

Project
Proposed Single And Part Two Storey Rear Extension and First Floor Front Extension

31 STATION ROAD, DESFORD

Drawing Title:
Floor Plans (Proposed)

Dwn by: js Date : January 2011 Scale : 1:100 @ A3

Drawing No: 04011 - 03