
plan 01

PROPOSED CAR PARK PLAN - ELOHIM CHURCH HUB, MAIN STREET, BARLESTONE

PLANNING REF: 09/00276/COU

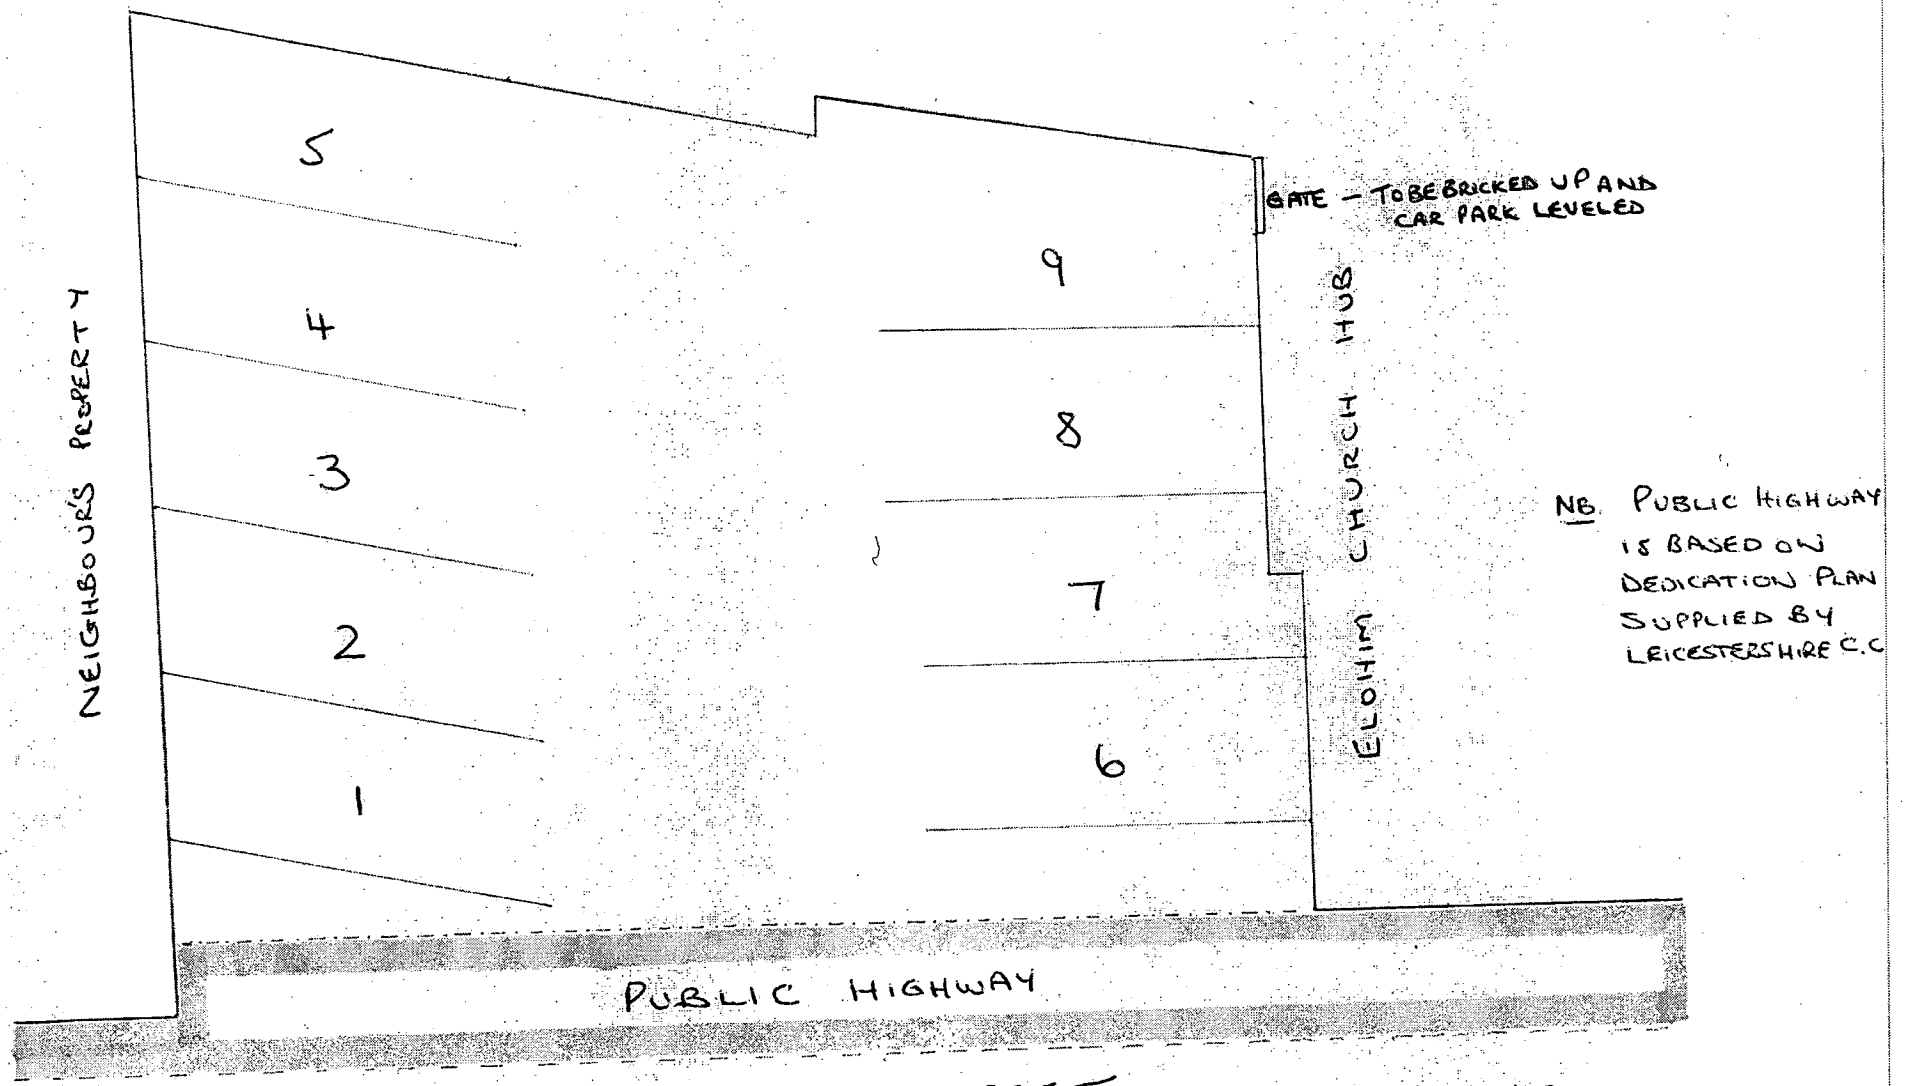



NB PUBLIC HIGHWAY IS BASED ON DEDICATION PLAN SUPPLIED BY LEICESTERSHIRE C.C

SCALE 1:100

Plan 02

SCHEME DEDICATION OF LAND BEHIND THE "JOLLY TOPER INN." M

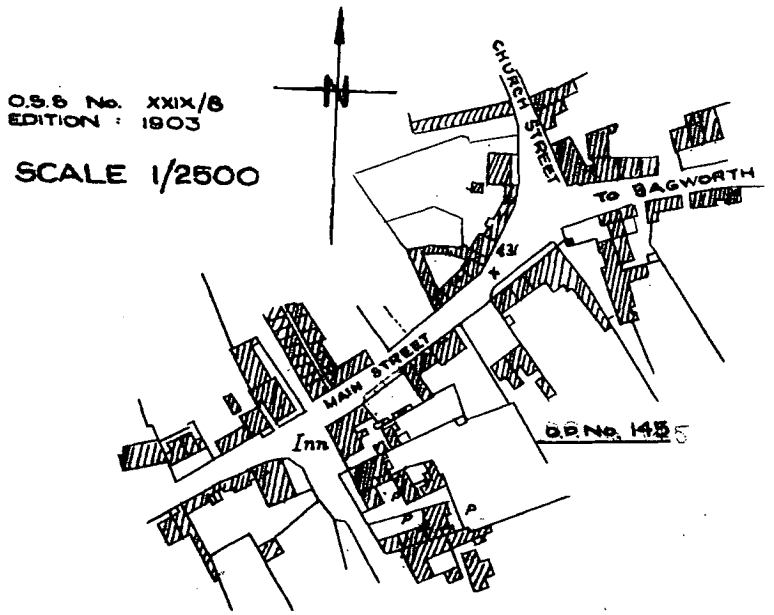

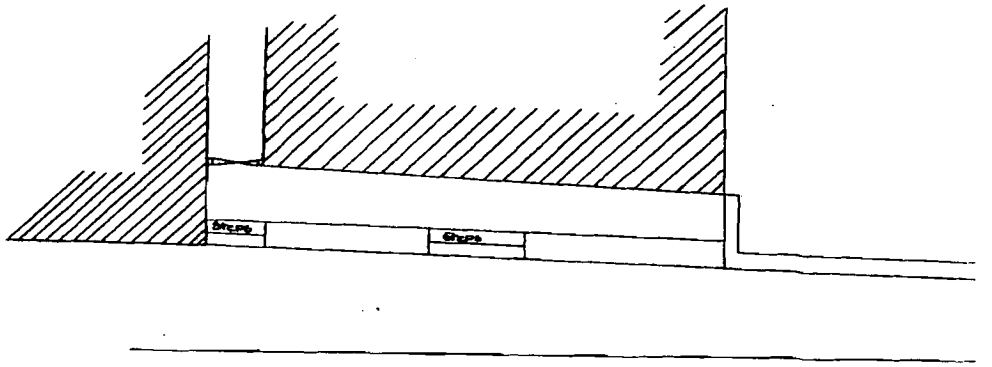


MAIN STREET

G

JOLLY TOPER INN

INN CA

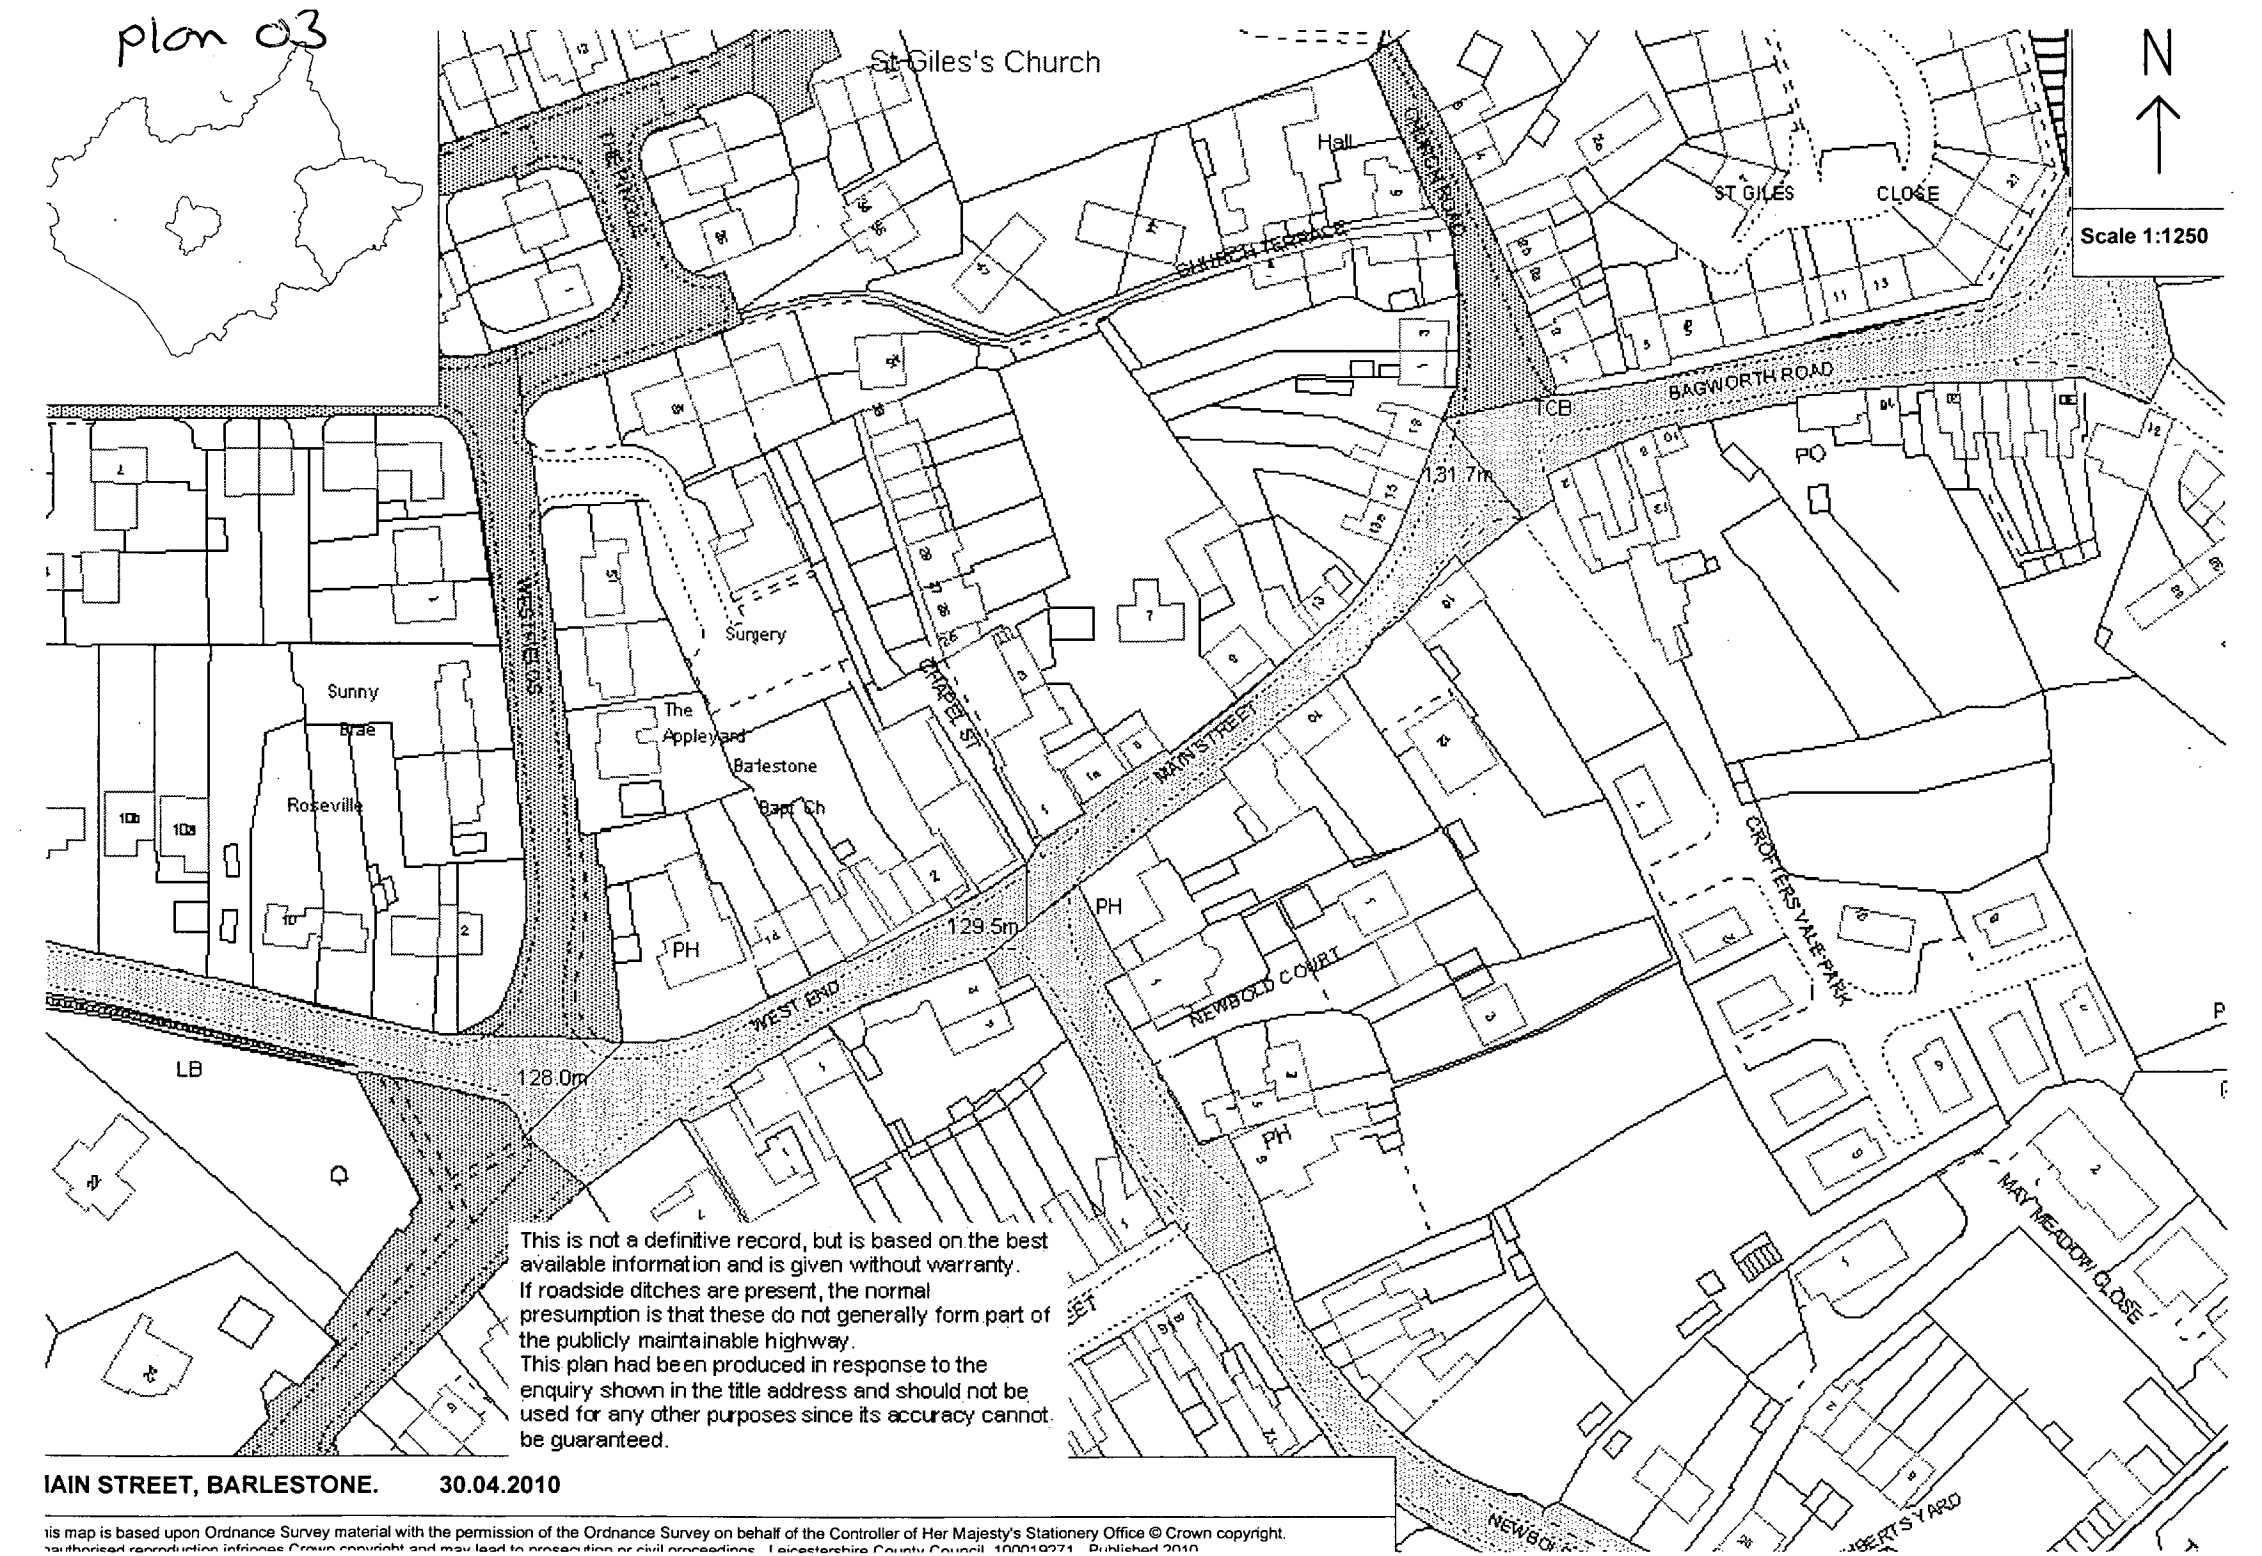

IAIN STREET, BARLESTONE. 30.04.2010

his map is based upon Ordnance Survey material with the permission of the Ordnance Survey on behalf of the Controller of Her Majesty's Stationery Office © Crown copyright. authorised reproduction infringes Crown copyright and may lead to prosecution or civil proceedings. Leicestershire County Council. 100019271. Published 2010