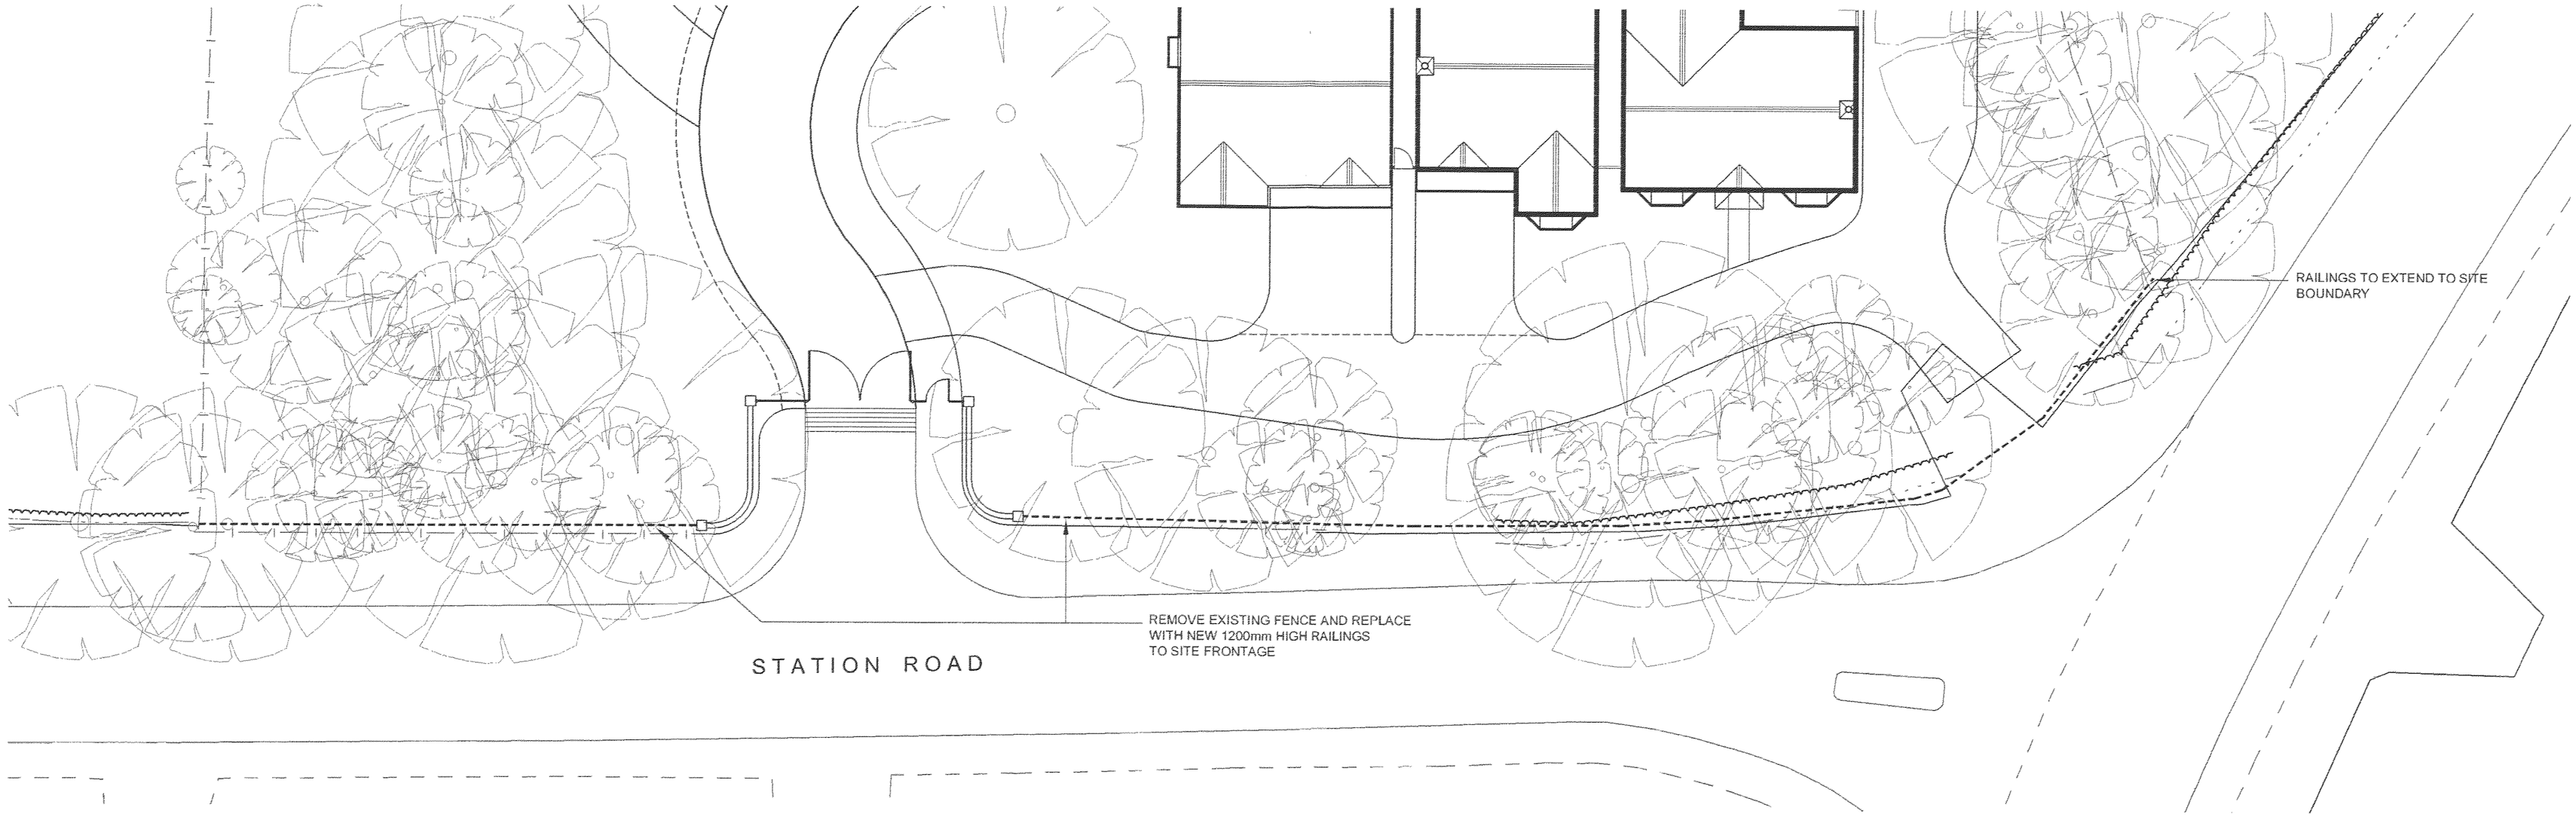

SITE LAYOUT EXTRACT SHOWING GATED ENTRANCE POSITION (1:200)

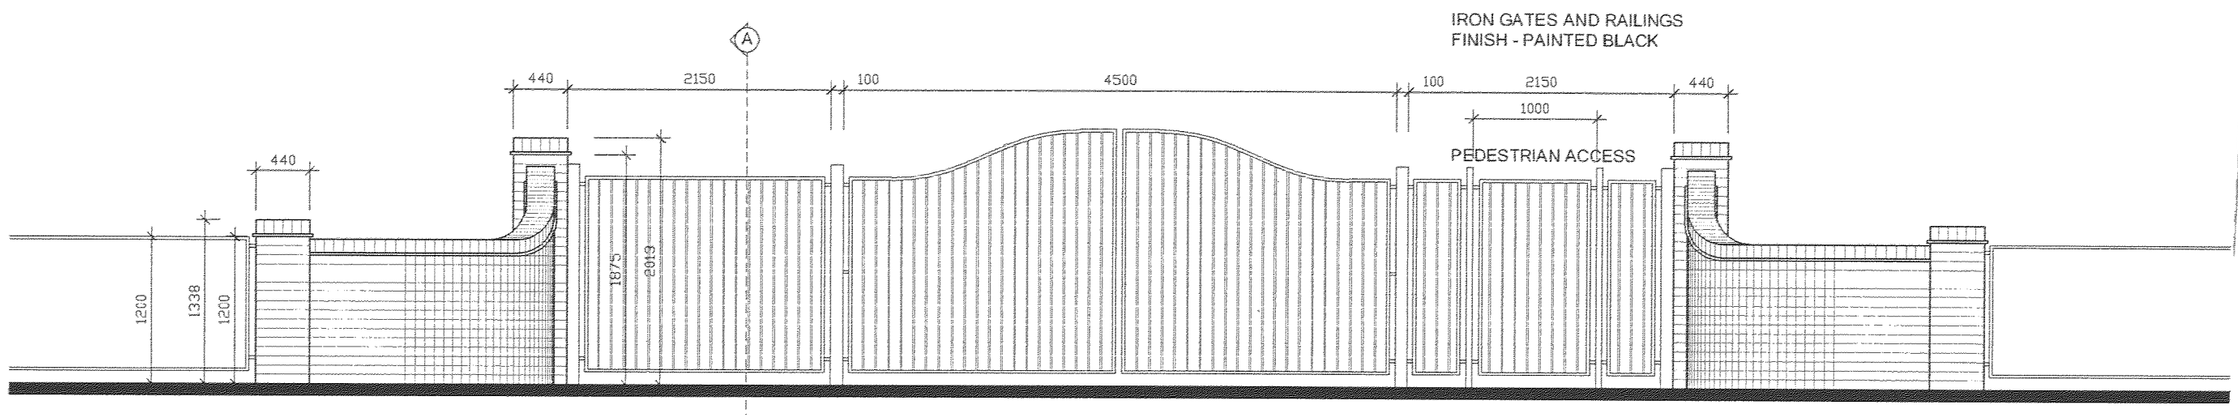

FRONT ELEVATION

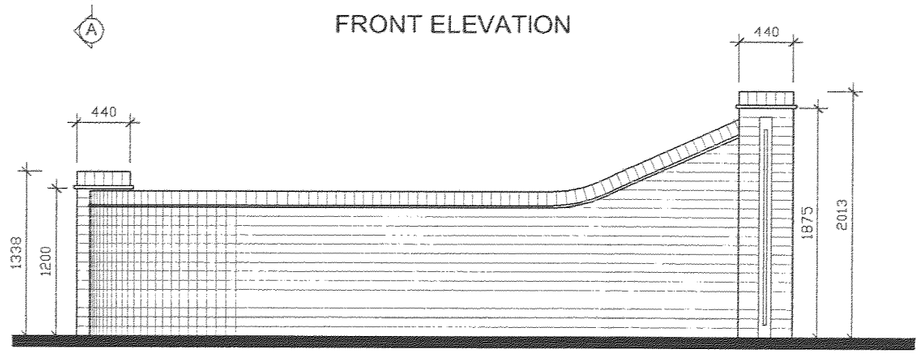

SECTION A-A

GATED ENTRANCE DETAILS (1:50)

DEVELOPMENT SERVICES
17 MAY 2013
RECEIVED

CHARLES CHURCH

Rev	Date	Description

Neil Boddison Associates Ltd
Architecture • Property Development • Land
Tel : 01543 262 444
Fax : 01543 268 989
e-mail : info@n-b-a.co.uk
www.neilboddisonassociates.co.uk
The Studio, 19 Bird Street
Lichfield, WS13 6PW

Client / Project
CHARLES CHURCH NORTH MIDLANDS
PROPOSED ENTRANCE GATES TO THE DEVELOPMENT AT 33 & 35, STATION ROAD, DESFORD.

Title
GATED ENTRANCE DETAILS

Scale	Date
AS SHOWN	APRIL 2010
Drawn: SLB	Checked:

Drg No.		Rev.
30179	100	

© This drawing and the building works depicted are the copyright of Neil Boddison Associates Ltd and may not be amended or reproduced without written permission. No liability will be accepted for amendments or alterations made by others.