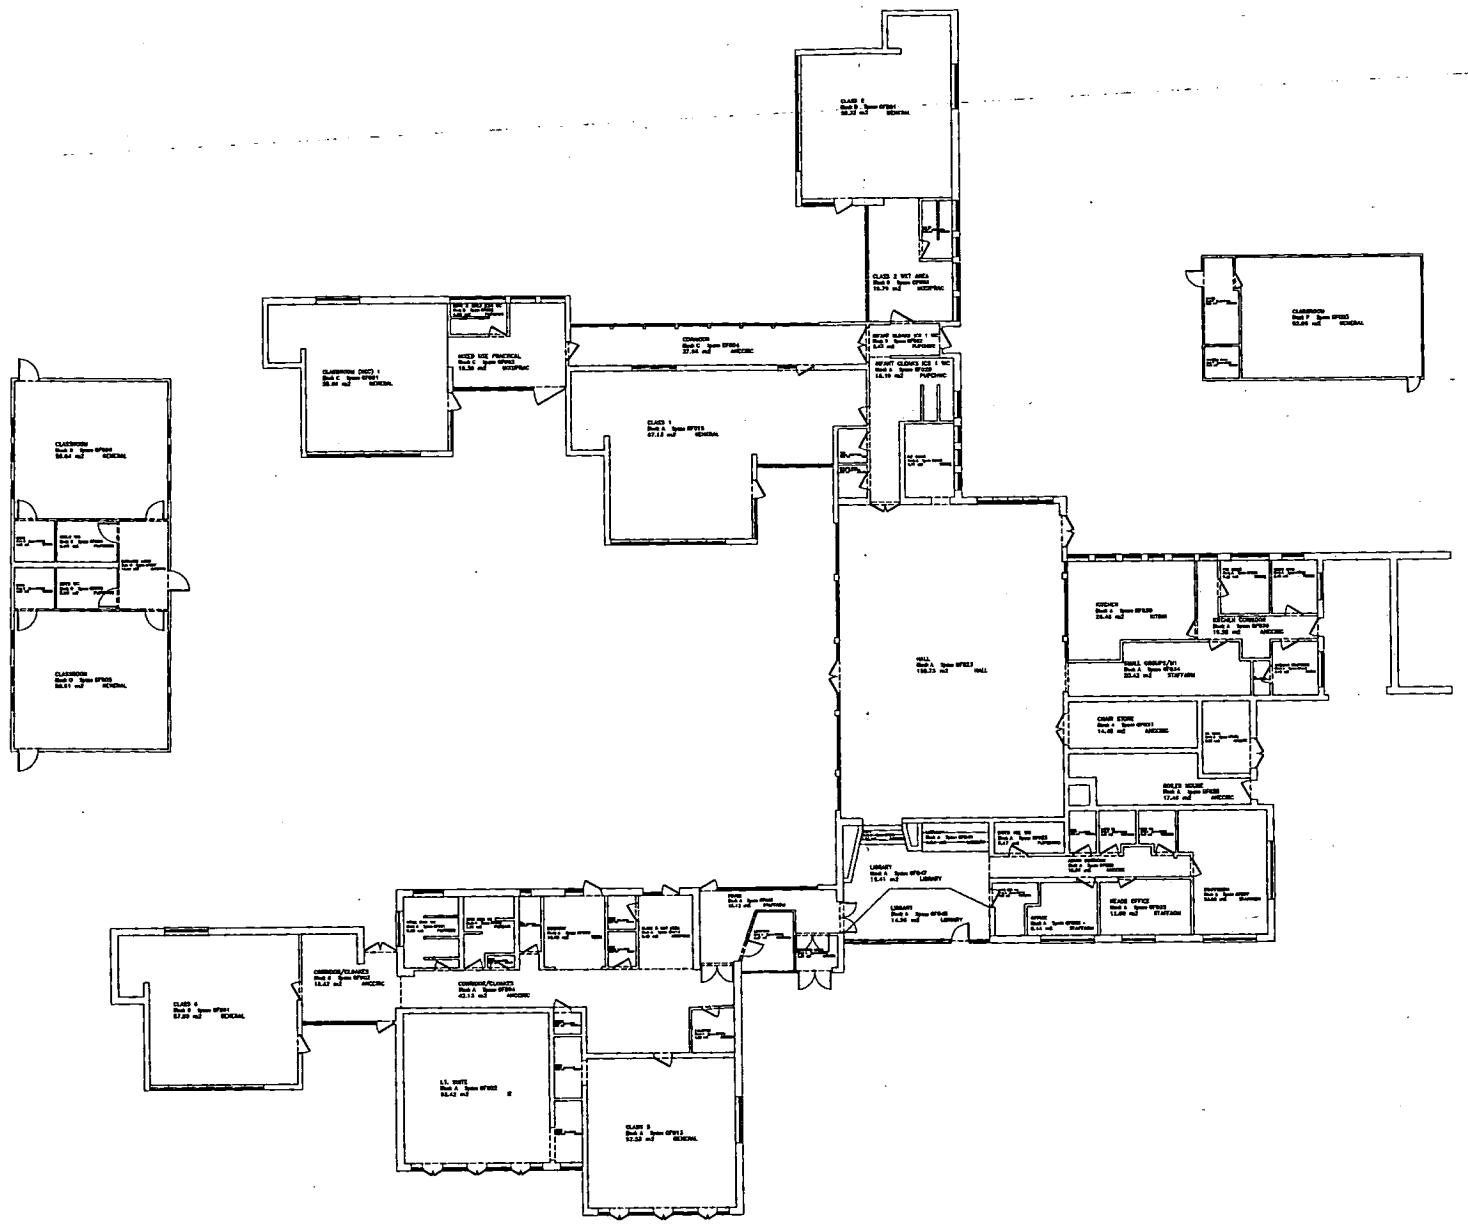

Space Descriptions

Block	Number	Description
A	GF001	GIRLS ICS2 WC
A	GF002	I.T. SUITE
A	GF003	BOYS ICS2 WC
A	GF004	CORRIDOR/CLOAKS
A	GF005	STORE
A	GF006	WC
A	GF007	STORE
A	GF008	STORE
A	GF009	SCIENCE
A	GF010	GOODWAY
A	GF011	MATHS
A	GF012	GCDG
A	GF013	CLASS 5
A	GF014	CLASS 5 WET AREA
A	GF015	CLASS 1
A	GF016	P.O OFFICE
A	GF018	CLEANERS STORE
A	GF019	KILN
A	GF020	INFANT CLOAKS ICS 1 WC
A	GF022	P.E STORE
A	GF023	HALL
A	GF024	GIRLS ICS2 WC
A	GF025	BOYS ICS WC
A	GF026	OFFICE
A	GF027	STORE
A	GF028	ADMIN CORRIDOR
A	GF029	LADIES WC
A	GF030	KITCHEN
A	GF031	CHAIR STORE
A	GF032	HEADS OFFICE
A	GF033	MENS WC
A	GF034	SMALL GROUPS/M1
A	GF035	BOILER HOUSE
A	GF036	OIL TANK
A	GF037	STAFFROOM
A	GF038	PTH STORE
A	GF039	KITCHEN CORRIDOR
A	GF040	WC
A	GF041	STOCK ROOM
A	GF042	CATERING STAFFROOM
A	GF043	FOYER
A	GF044	RECEPTION
A	GF045	ENTRANCE LOBBY
A	GF046	STORE
A	GF047	LIBRARY
A	GF048	LIBRARY
A	GF049	LIBRARY
B	GF001	CLASS 6
B	GF002	CORRIDOR/CLOAKS
C	GF001	CLASSROOM (REC) 1
C	GF002	BOYS & GIRLS ICS1 WC
C	GF003	MIXED USE PRACTICAL
C	GF004	CORRIDOR
D	GF001	CLASS 2
D	GF002	INFANT CLOAKS ICS 1 WC
D	GF003	CLASS 2 WET AREA
D	GF004	KS1 WC
D	GF001	STORE
D	GF002	STORE
D	GF003	BOYS WC
D	GF004	GIRLS WC
D	GF005	CLASSROOM
D	GF006	CLASSROOM
D	GF007	ENTRANCE LOBBY
F	GF000	CLASSROOM
F	GF002	CLOAKS
F	GF000	TEACHERS STORE

Asset Management Plan - GIA's

Blocks	Establishments	Areas	Totals
Block A	Est 0299 +	800.03	800.03
Block B	Est 0299 +	77.52	77.52
Block C	Est 0299 +	110.40	110.40
Block D	Est 0299 +	89.71	89.71
Block E	Est 0299 +	134.97	134.97
Block F	Est 0299 +	63.19	63.19
	Total Gross Floor Area (m2) +		1275.81

INVESTOR IN PEOPLE

Leicestershire County Council

CLIENT: EDUCATION

PROJECT: MARTINSHAW COUNTY PRIMARY SCHOOL
GROBY
ASSET MANAGEMENT PLANS
KEY PLAN

Scale	Drawn	Checked	
N.T.S.	Pooja Mathur		A0
Job No.	Date	Drawing No.	Rev
625795	12 December 2005	UPSN-0283	7

COUNTY HALL • GLENFIELD • LEICESTER • LE3 8RE
property@leics.gov.uk • Tel (0116) 2656947 • Fax 2656722

DEVELOPMENT SERVICES
24 JUN 2008
RECEIVED