
FOOTPATH ON WEST SIDE OF PYMM LEY LANE

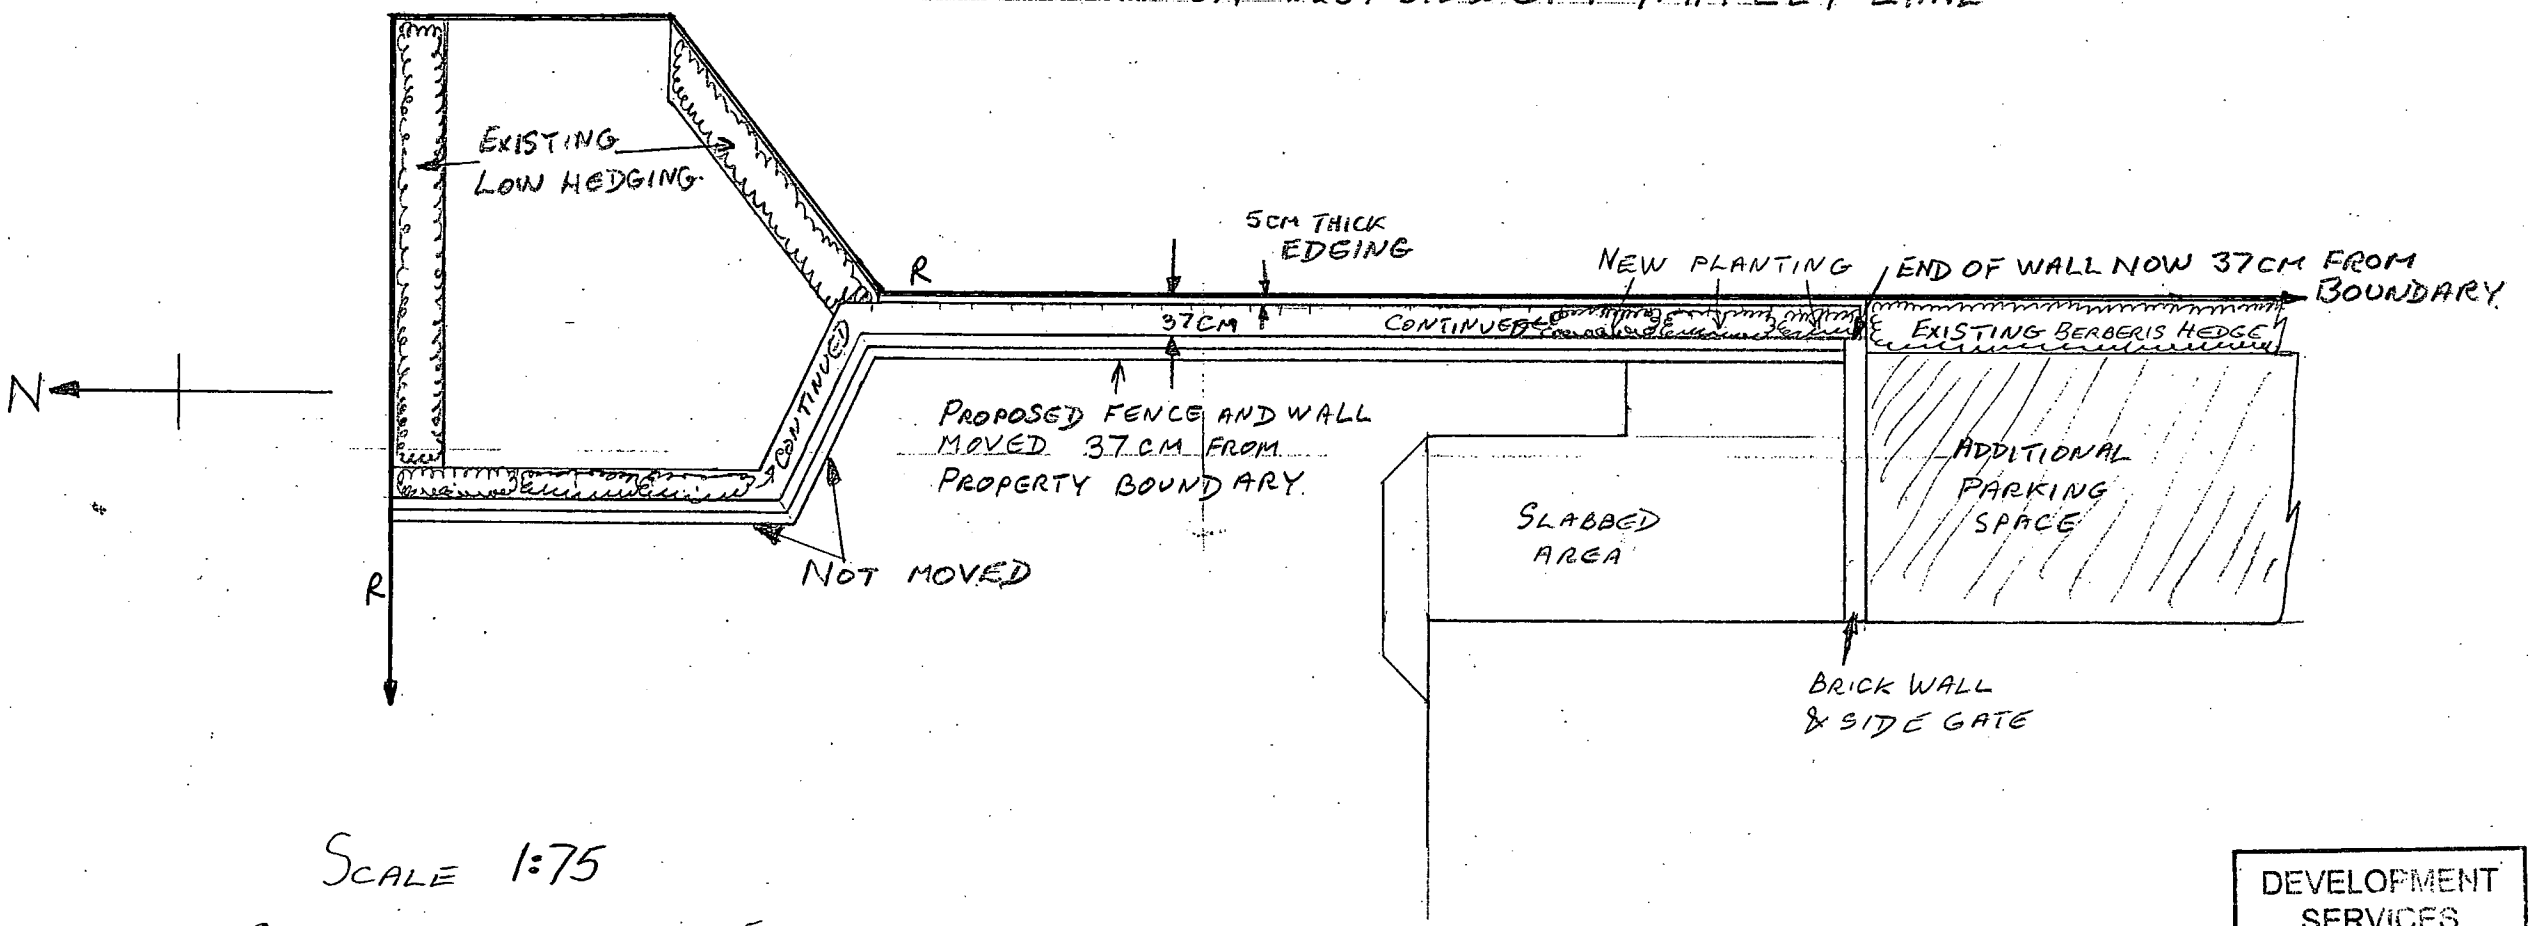

SCALE 1:75

0 5m 10m

DEVELOPMENT SERVICES
24 JUN 2008
RECEIVED

NOTE:

THIS DRG. AMENDS DRGS. 08 TO 11 AND 13 DATED BETWEEN 17TH TO 27TH APRIL 2008 INCLUSIVE

REPLACEMENT BOUNDARY WALLS AND FENCES
4-5, FLAXFIELD CLOSE, GROBY.
DRG. 14. GARDEN UPDATE 2-6-1. MODIFIED PLAN
DATE 18/06/2008