

Front Elevation As Existing

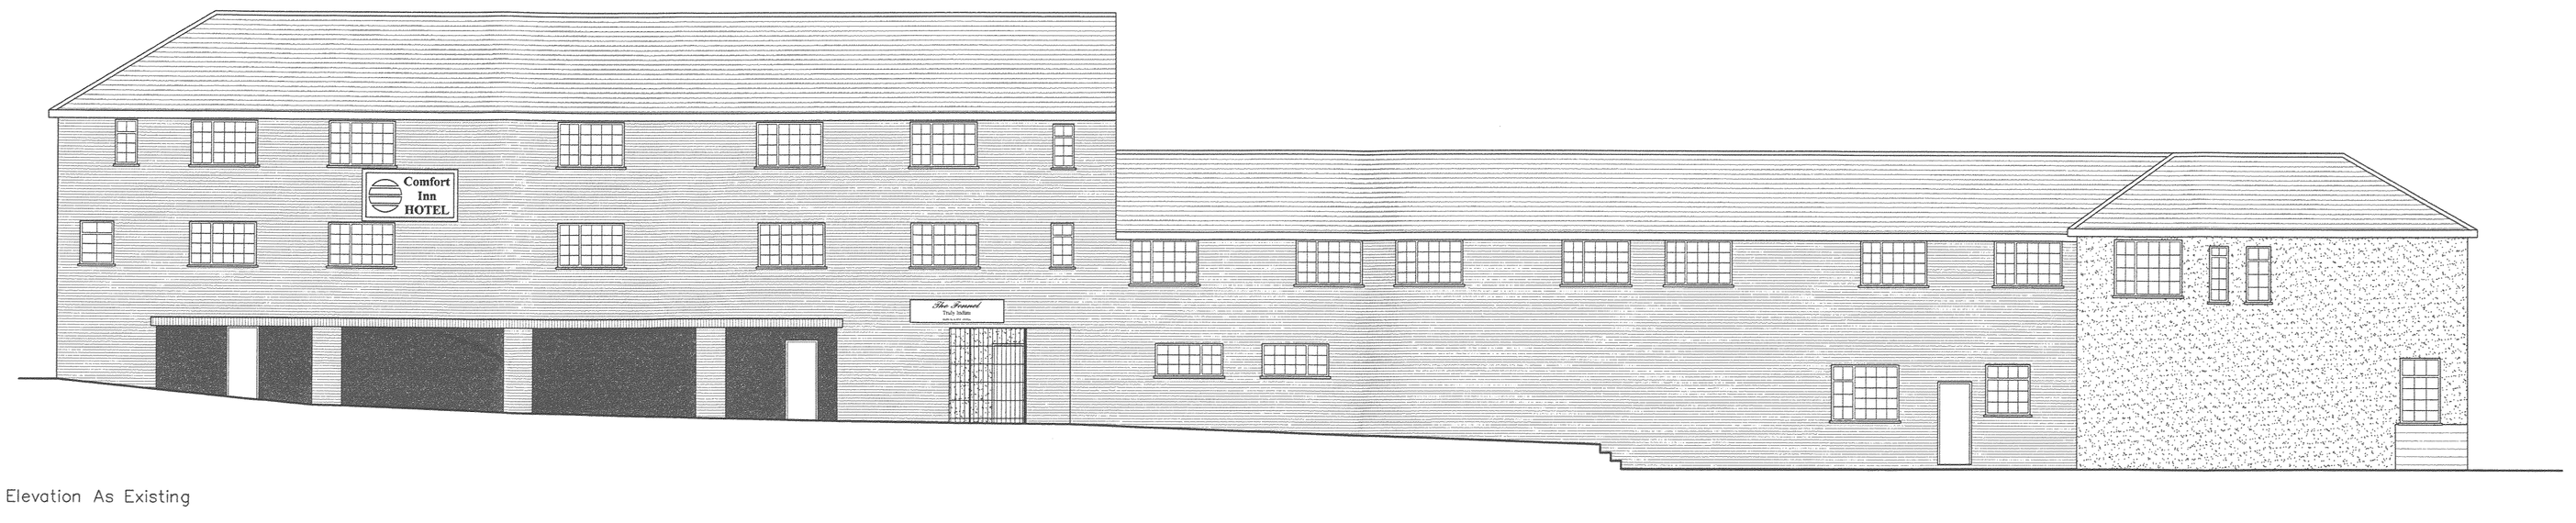

Rear Elevation As Existing

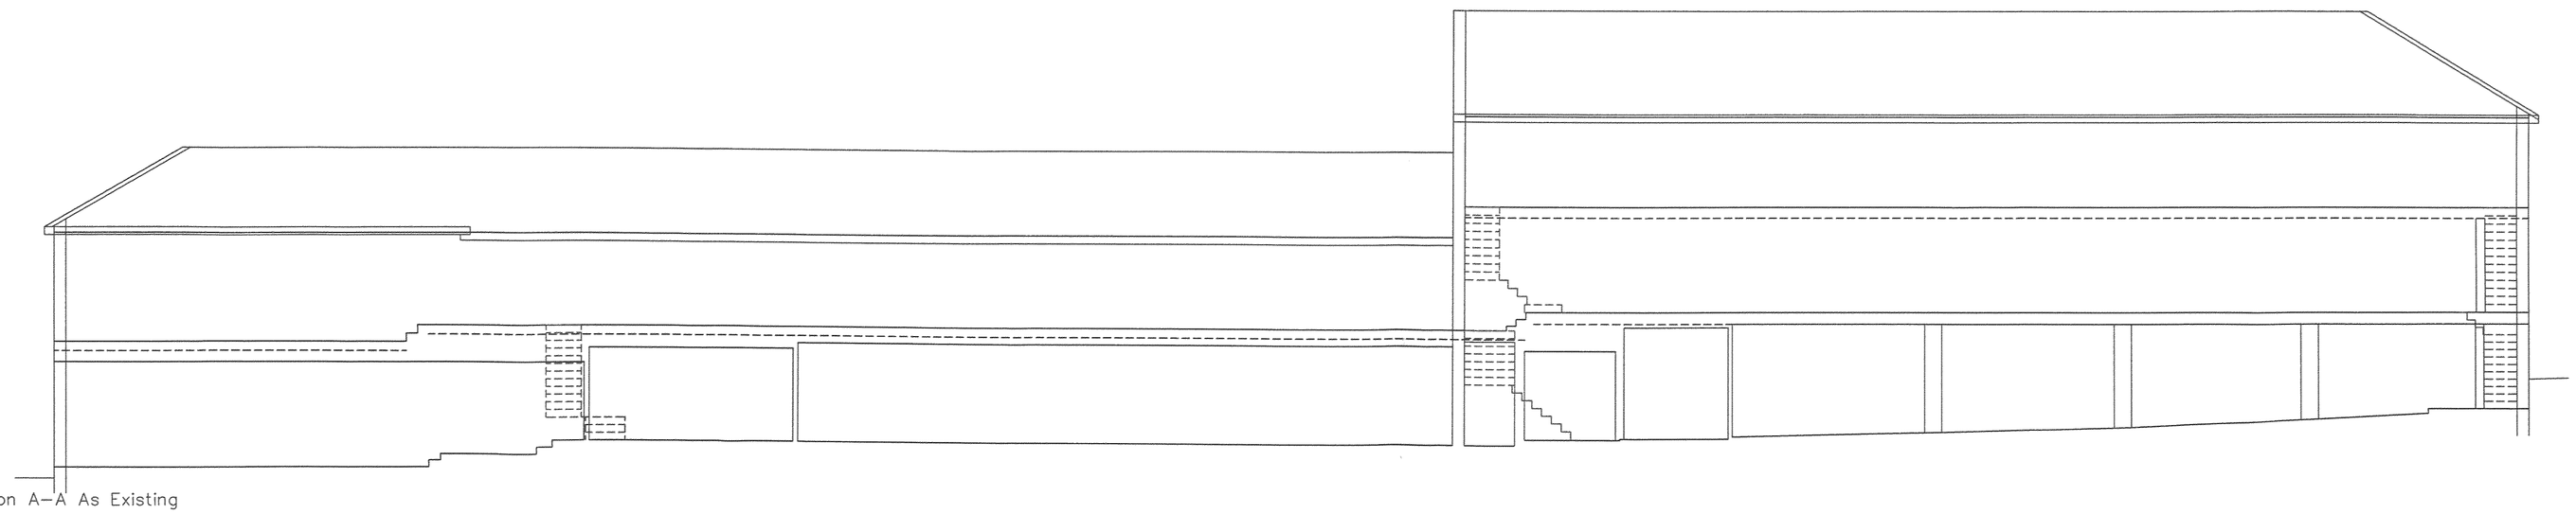

Section A–A As Existing



Side Elevation As Existing

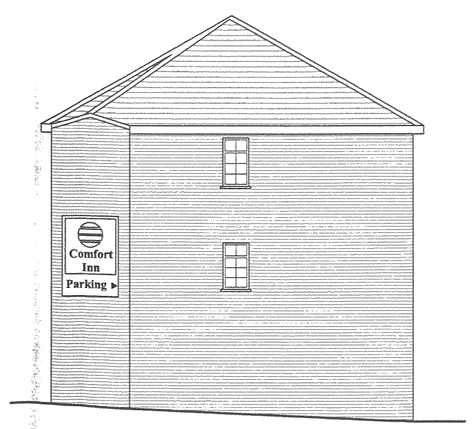

Side Elevation As Existing

NOTE: DO NOT SCALE FROM THIS DRAWING. ALL DIMENSIONS ARE TO BE VERIFIED ON SITE.
ALL DIMENSIONS ARE STATED IN MILIMETERS.
ALL SPOT HEIGHTS AND LEVELS ARE INDICATED IN METERS.

NOTE: THIS DRAWING IS FOR PLANNING APPLICATION PURPOSES ONLY AND IS NOT TO BE USED FOR THE PURPOSES OF CONSTRUCTION

© THIS DRAWING (AND ALL DESIGN INFORMATION THERETO ARE THE PROPERTY OF THE ARCHITECT) THIS DRAWING MAY NOT BE REPRODUCED – IN WHOLE OR IN PART– WITHOUT PRIOR WRITTEN CONSENT FROM THE ARCHITECT

paul humphries ARCHITECT
49 Salterton Road,
Exmouth,
Devon EX8 2EF
t: 01395 276598
f: 01395 222800
email:
Paul J. Humphries
BSc (Hons) DipArch RIBA FInstLA
MAA RIBA IHBC

Proposed Change of Use to Residential Care Home, to Include Rear Built in Internal & External Alterations.

Comfort Inn
32 Mount Street,
Taunton,
TA1 3NE

Client Mr A Shiraz

Elevations As Existing

No.	Revision	Date

Job No:08–429

Scale1:100 Drawn: T.J.D.

Date May 2008 DrawingS4

DEVELOPMENT SERVICES
6 JUN 2008
RECEIVED