

Front Elevation As Proposed

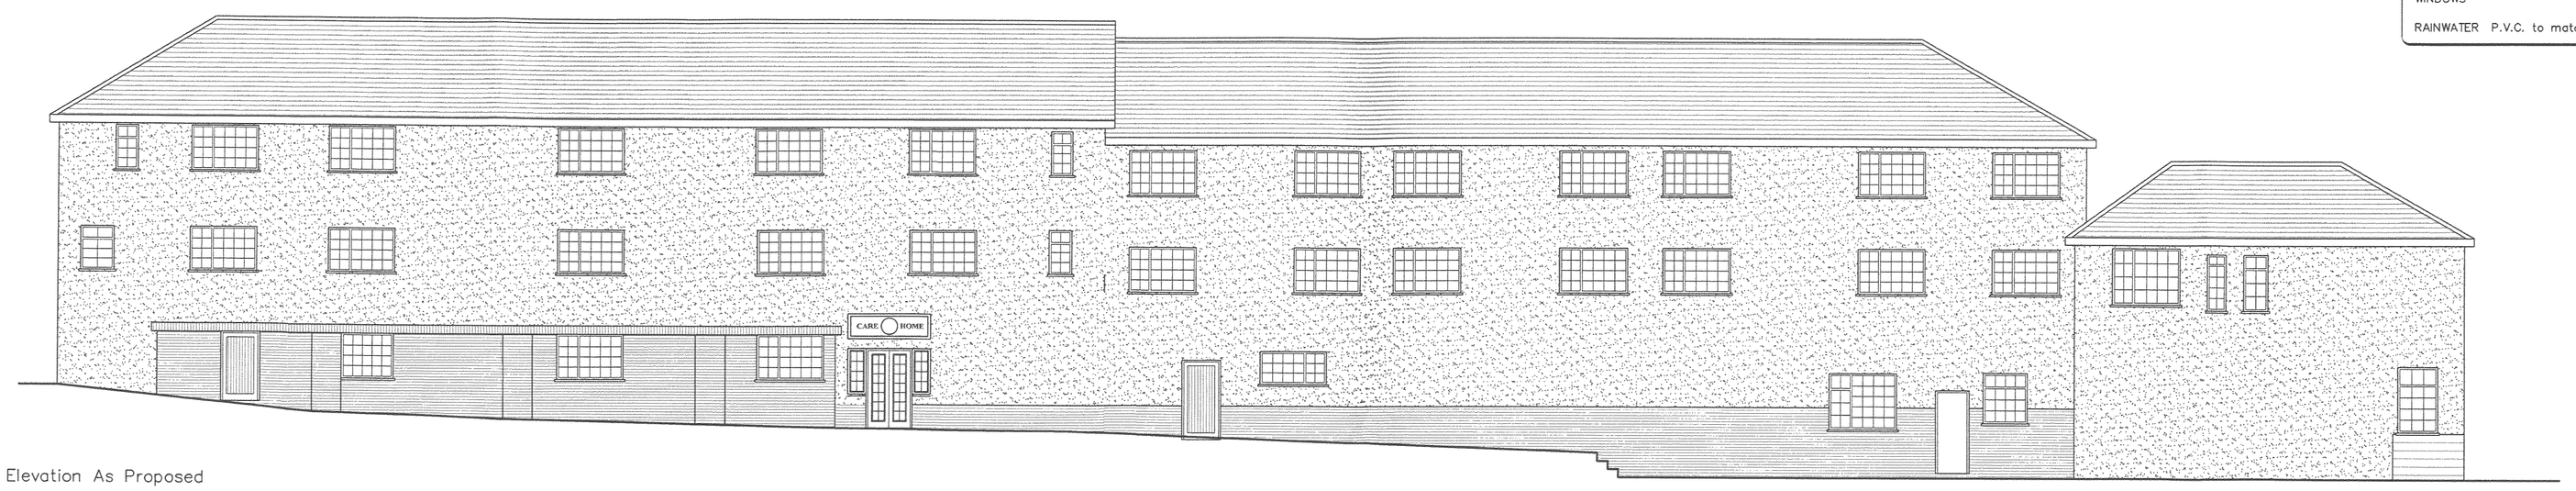

Rear Elevation As Proposed

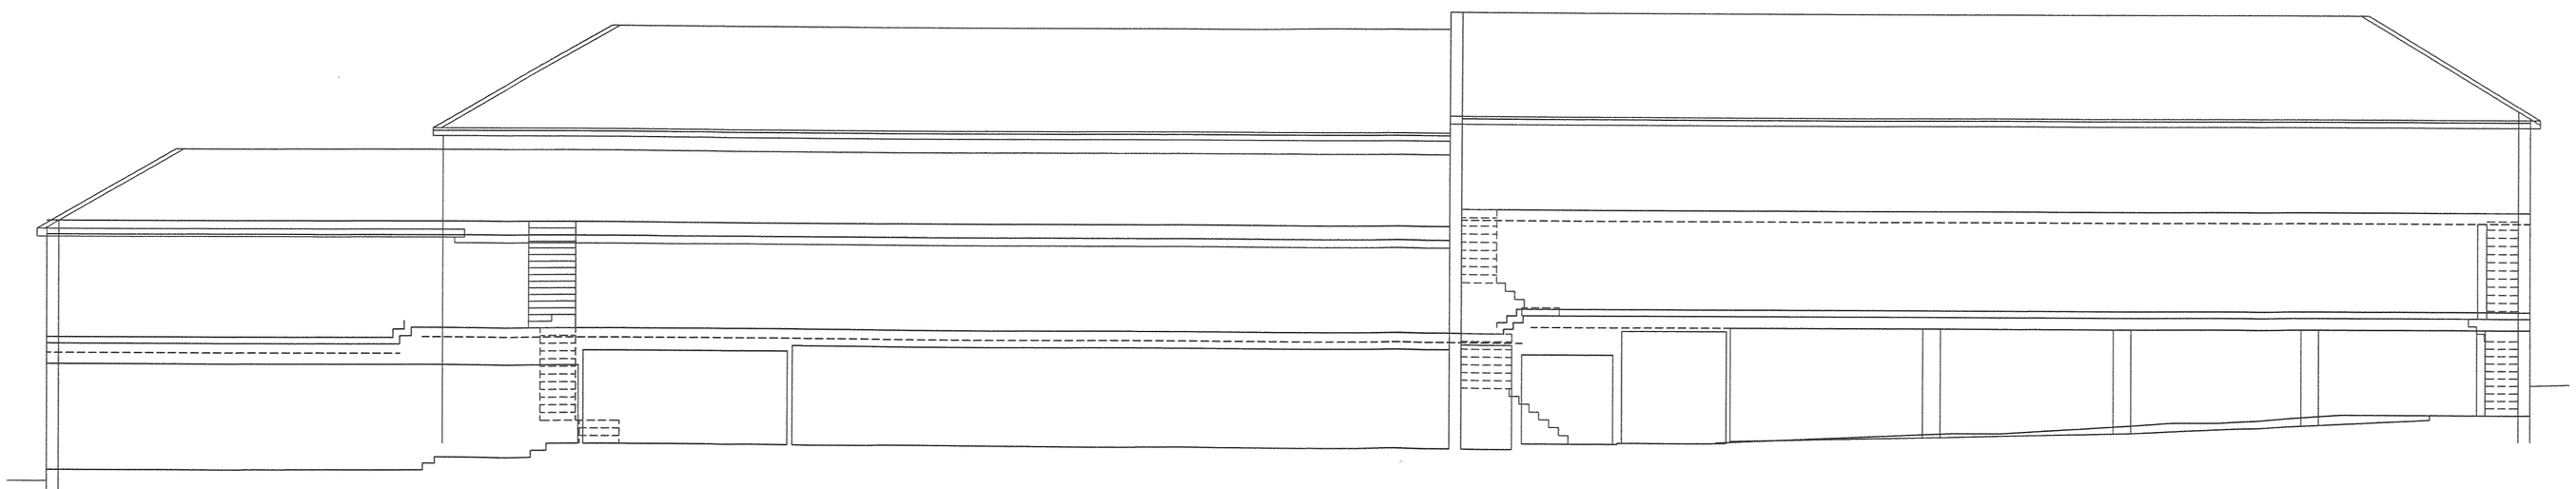

Section A–A As Proposed



Side Elevation As Proposed

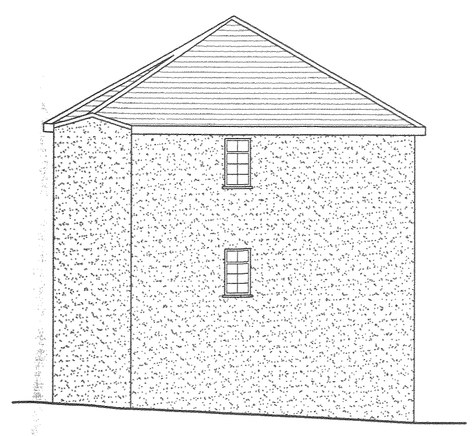

Side Elevation As Proposed

EXTERNAL MATERIALS / FINISHES FOR PROJECT	
ROOF	Concrete tiles to match Existing.
WALLS	Facing brickwork & Painted render to match Existing.
DOORS / WINDOWS	P.V.C.u to match Existing.
RAINWATER	P.V.C. to match Existing.

NOTE: DO NOT SCALE FROM THIS DRAWING. ALL DIMENSIONS ARE TO BE VERIFIED ON SITE.
ALL DIMENSIONS ARE STATED IN MILIMETERS.
ALL SPOT HEIGHTS AND LEVELS ARE INDICATED IN METERS.

NOTE: THIS DRAWING IS FOR PLANNING APPLICATION PURPOSES ONLY AND IS NOT TO BE USED FOR THE PURPOSES OF CONSTRUCTION

© THIS DRAWING (AND ALL DESIGN INFORMATION THERETO ARE THE PROPERTY OF THE ARCHITECT) THIS DRAWING MAY NOT BE REPRODUCED – IN WHOLE OR IN PART– WITHOUT PRIOR WRITTEN CONSENT FROM THE ARCHITECT

paul humphries ARCHITECTS
49 Salterton Road,
Exmouth,
Devon EX8 2EF
t: 01395 276598
f: 01395 222800
email:
paul@humphriesarchitects.co.uk
www.paulhumphriesarchitects.co.uk

Paul J. Humphries
BSc Hons (Bath) Dipl.Arch Hons (Bath)
ARA 1986-1995

Proposed Change of Use to Residential Care Home
to Include New Build & Internal & External Alterations.

Contractors,
32 Wood Street,
Exmouth,
Devon,
EX8 1NB

Client Mr A Shiraz

Elevations As Proposed

No.	Revision	Date

Job No:08–429

Scale 1:100 Drawn: T.J.D.
Date May 2008 Drawing A4

DEVELOPMENT SERVICES
- 6 JUN 2008
RECEIVED