Front Elevation

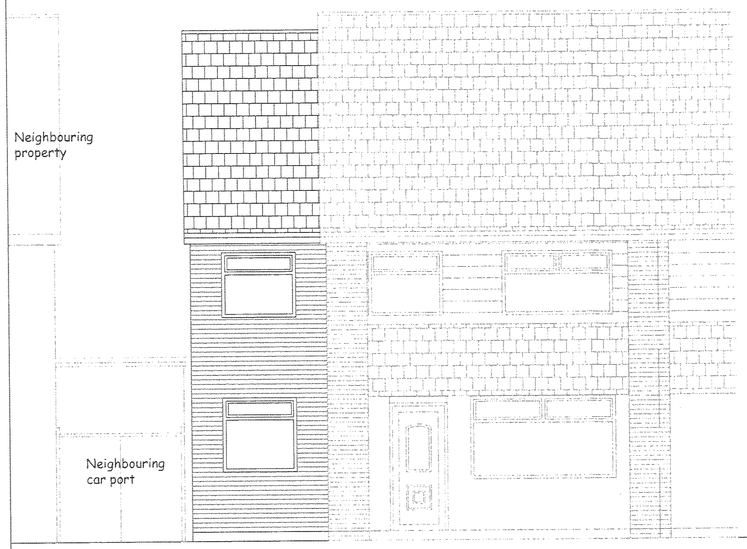

Rear Elevation

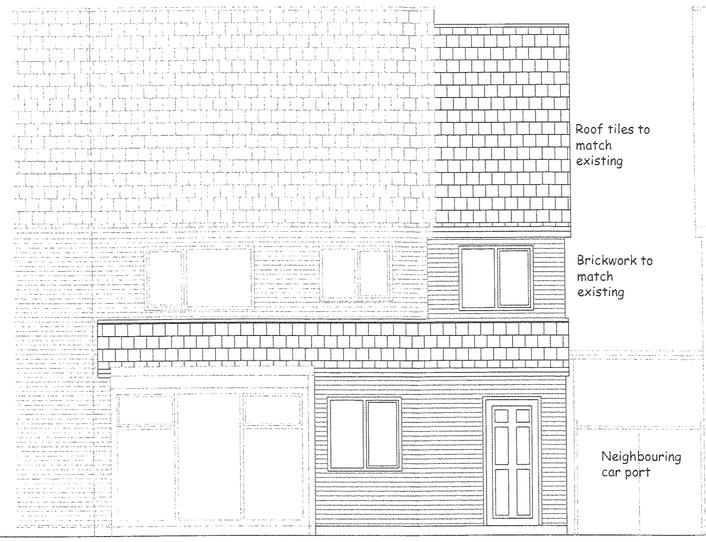

Side Elevation

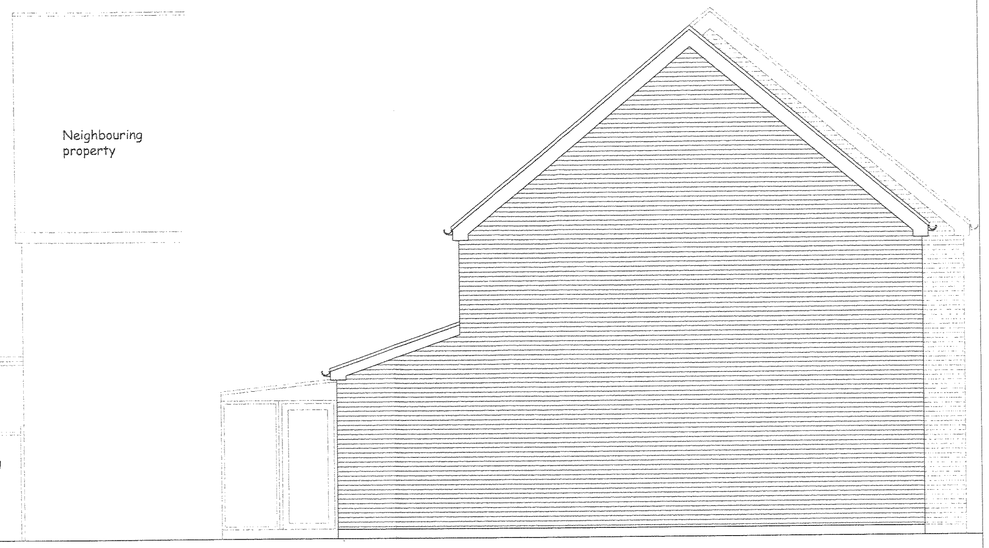

Ground Floor Plan

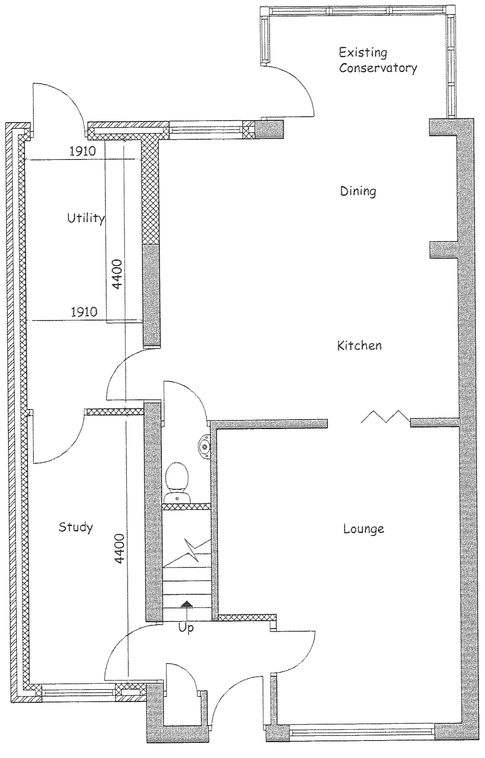

First Floor Plan

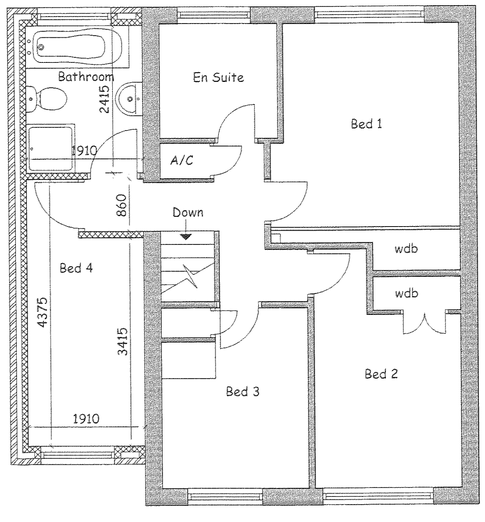

LEGEND

Existing Works	Proposed new works
Existing Brickwork	Proposed new works
Existing Roof	Proposed new roof
Site Outline	Proposed new brickwork

Proposed Site Layout Plan



Proposed Site Location Plan



2 9 NOV 2007

Client: Mr & Mrs Critchlow	Revision: -
Site Address: 13 Squires Green, Burbage, Leics	
Drawing Title: Proposed Plans and Elevations	
Date: 19/11/07	Scale: 1:50 / 1:500 / 1:1250 @a1 AutoCAD
	Dwg No: 1311/02

adm

A D Masic & Company
Building Surveying Services
3a The Parade, Needham Avenue, Glen Parva,
Leicester, LE2 9JW
TEL : 0116 2775527 FAX : 0116 2779529
E-Mail: office@admsurveyors.co.uk

RICS