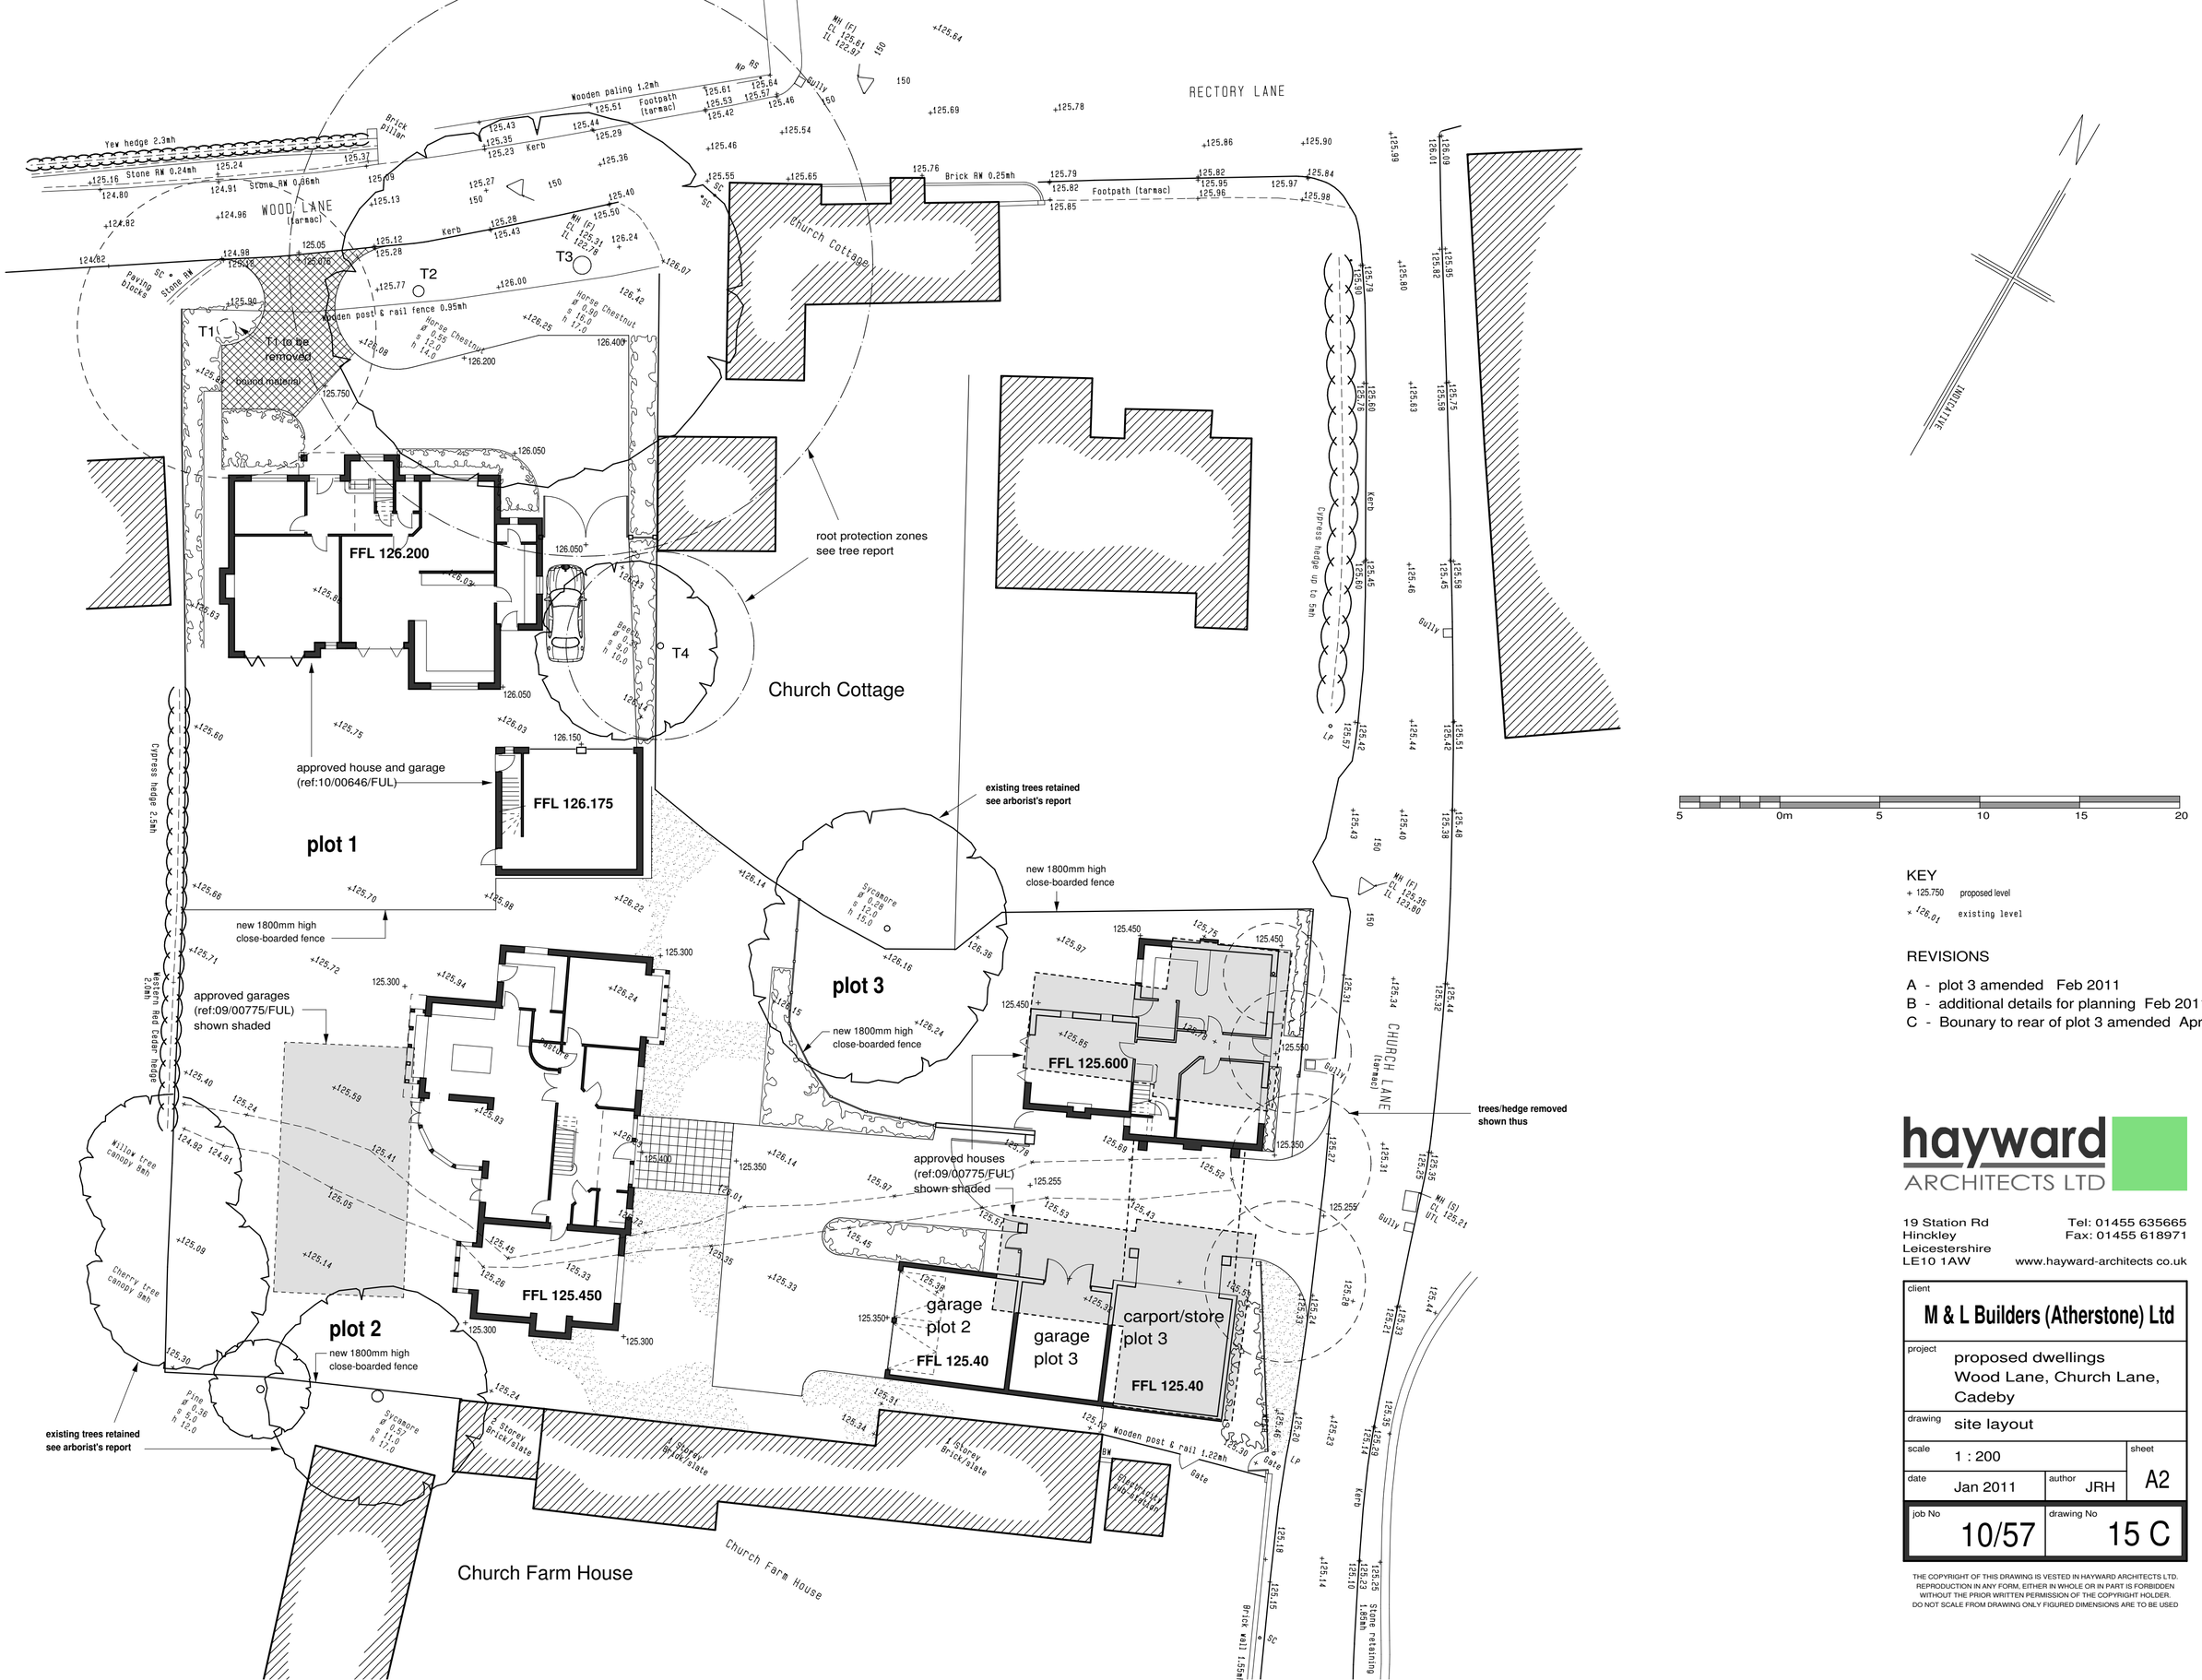

KEY

+ 125.750 proposed level

× 126.01 existing level

REVISIONS

A - plot 3 amended Feb 2011
B - additional details for planning Feb 2011
C - Bounary to rear of plot 3 amended Apr 2011

hayward ARCHITECTS LTD

19 Station Rd
Hinckley
Leicestershire
LE10 1AW

Tel: 01455 635665
Fax: 01455 618971
www.hayward-architects co.uk

client: M & L Builders (Atherstone) Ltd

project: proposed dwellings Wood Lane, Church Lane, Cadeby

drawing: site layout

scale: 1 : 200

sheet: A2

date: Jan 2011

author: JRH

job No: 10/57

drawing No: 15 C

THE COPYRIGHT OF THIS DRAWING IS VESTED IN HAYWARD ARCHITECTS LTD. REPRODUCTION IN ANY FORM, EITHER IN WHOLE OR IN PART IS FORBIDDEN WITHOUT THE PRIOR WRITTEN PERMISSION OF THE COPYRIGHT HOLDER. DO NOT SCALE FROM DRAWING ONLY FIGURED DIMENSIONS ARE TO BE USED