


SITE LOCATION PLAN SCALE 1:1250

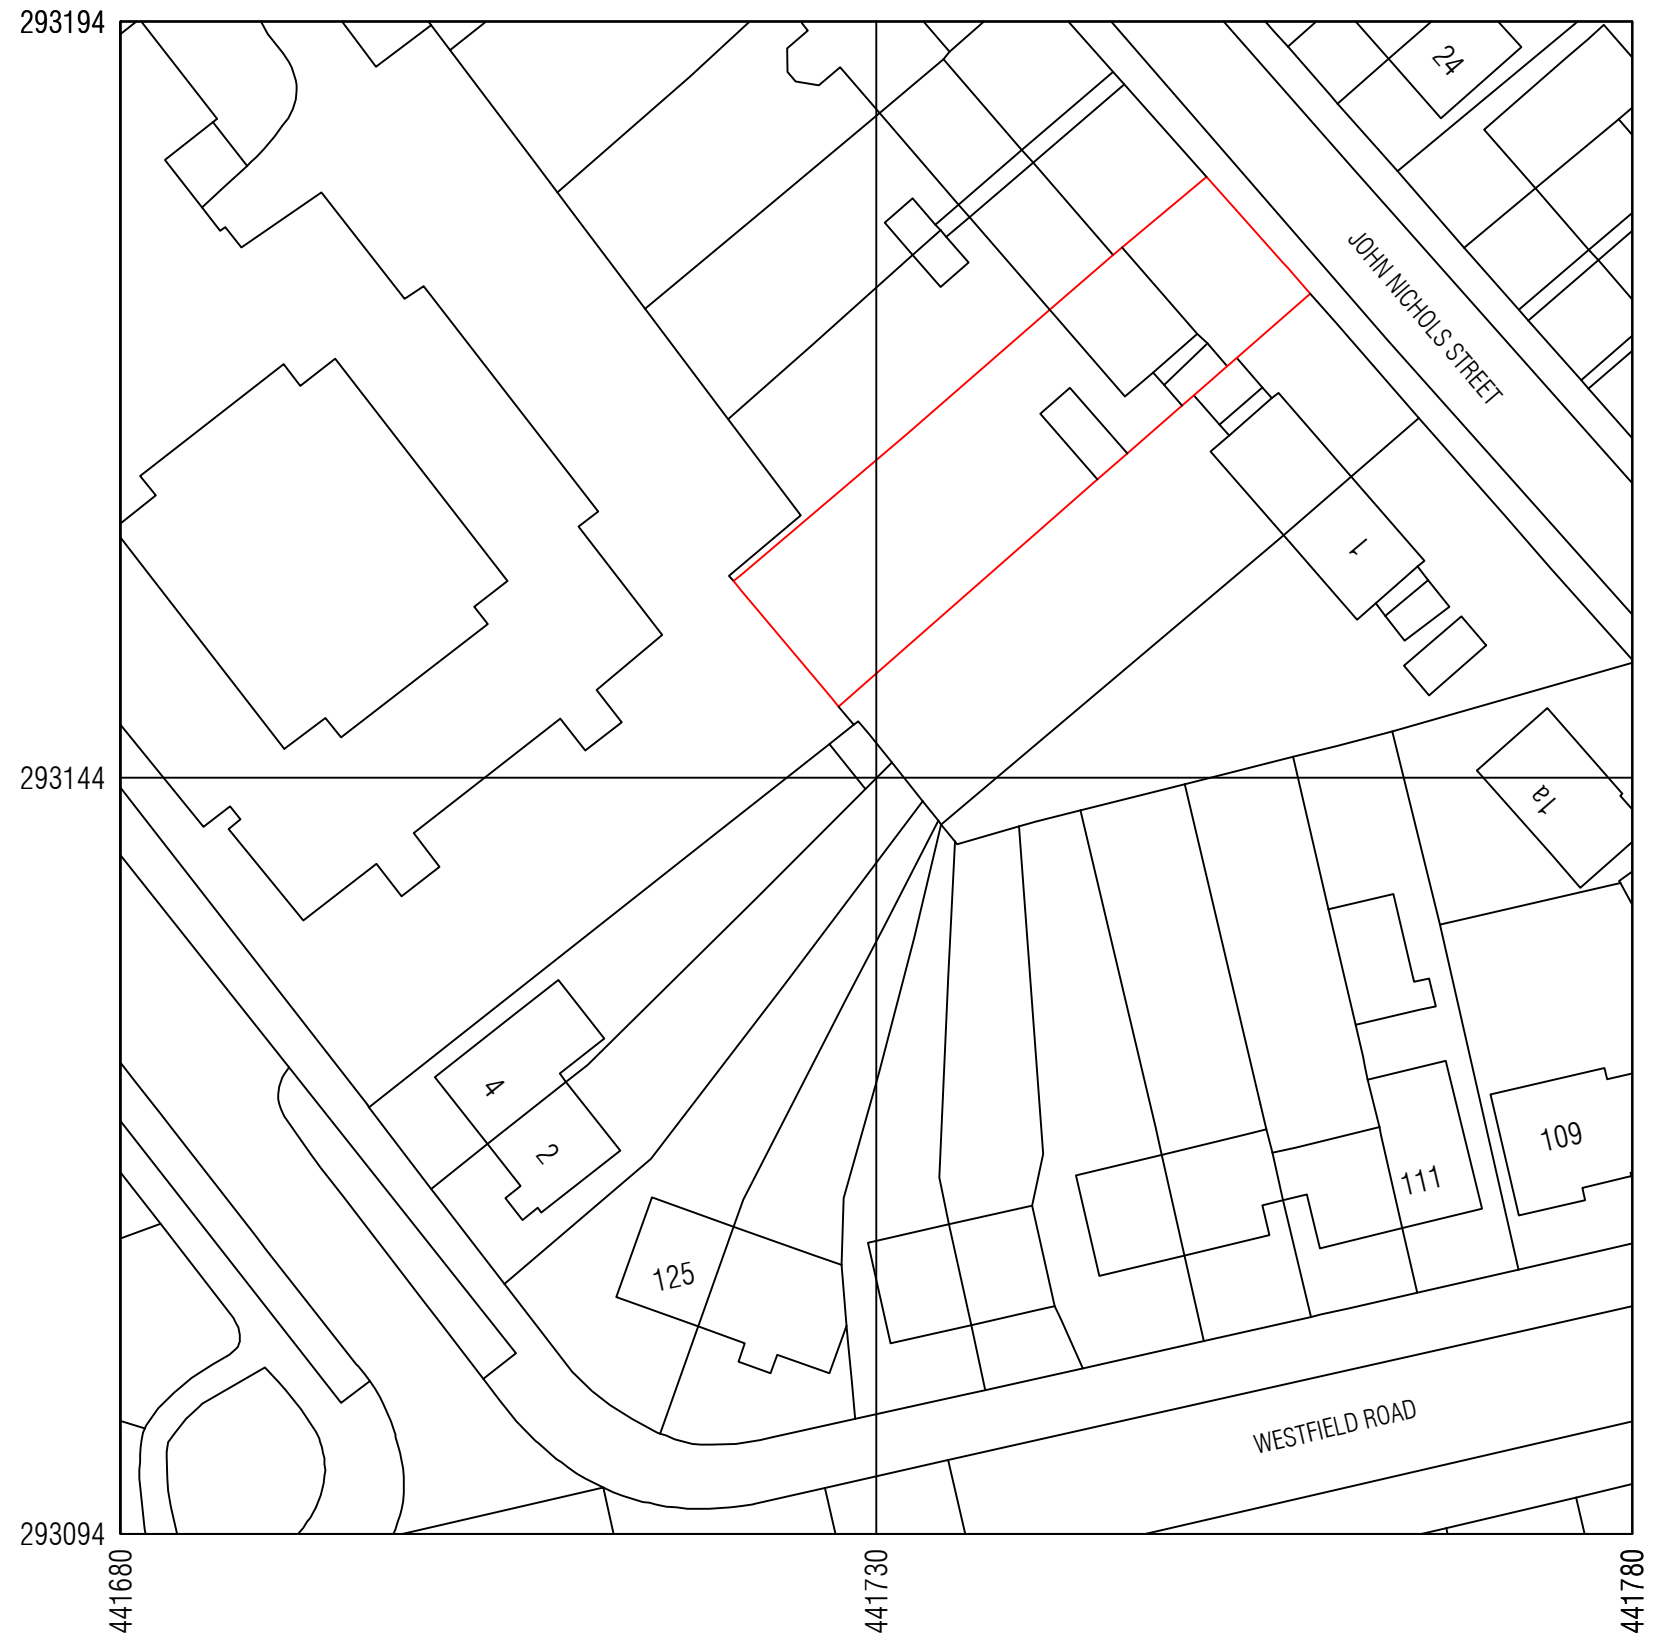

EXISTING BLOCK PLAN SCALE 1:500

13 Architectural
Consultants Ltd

Urban Design
Town Planning Consultants
Building Surveyors
Architecture
Property Development
Cost Consultants
Party Wall Surveyors

A3

8 COPLOW AVENUE LEICESTER LE5 5WA
13DRAWINGS@GMAIL.COM 07412502035

PROJECT MR VADIM SCUTARU & MARIA GARABAJU 5 JOHN NICHOLS STREET LEICESTER LEICS	SCALE AS ANOTATED	DRAWN AO	CHECKED FO
	DATE 01-03-2024	STATUS BUILDING REGS	
	DRAWING No. 001	REVISION	



PROPOSED SITE LOCATION PLAN SCALE 1:1250



PROPOSED BLOCK PLAN SCALE 1:500



PROJECT MR VADIM SCUTARU & MARIA GARABAJU 5 JOHN NICHOLS STREET LEICESTER LEICS	SCALE	DRAWN	CHECKED
	AS ANOTATED	AO	FO
	DATE	STATUS	
	01-03-2024	BUILDING REGS	
DRAWING No.		REVISION	
002			