


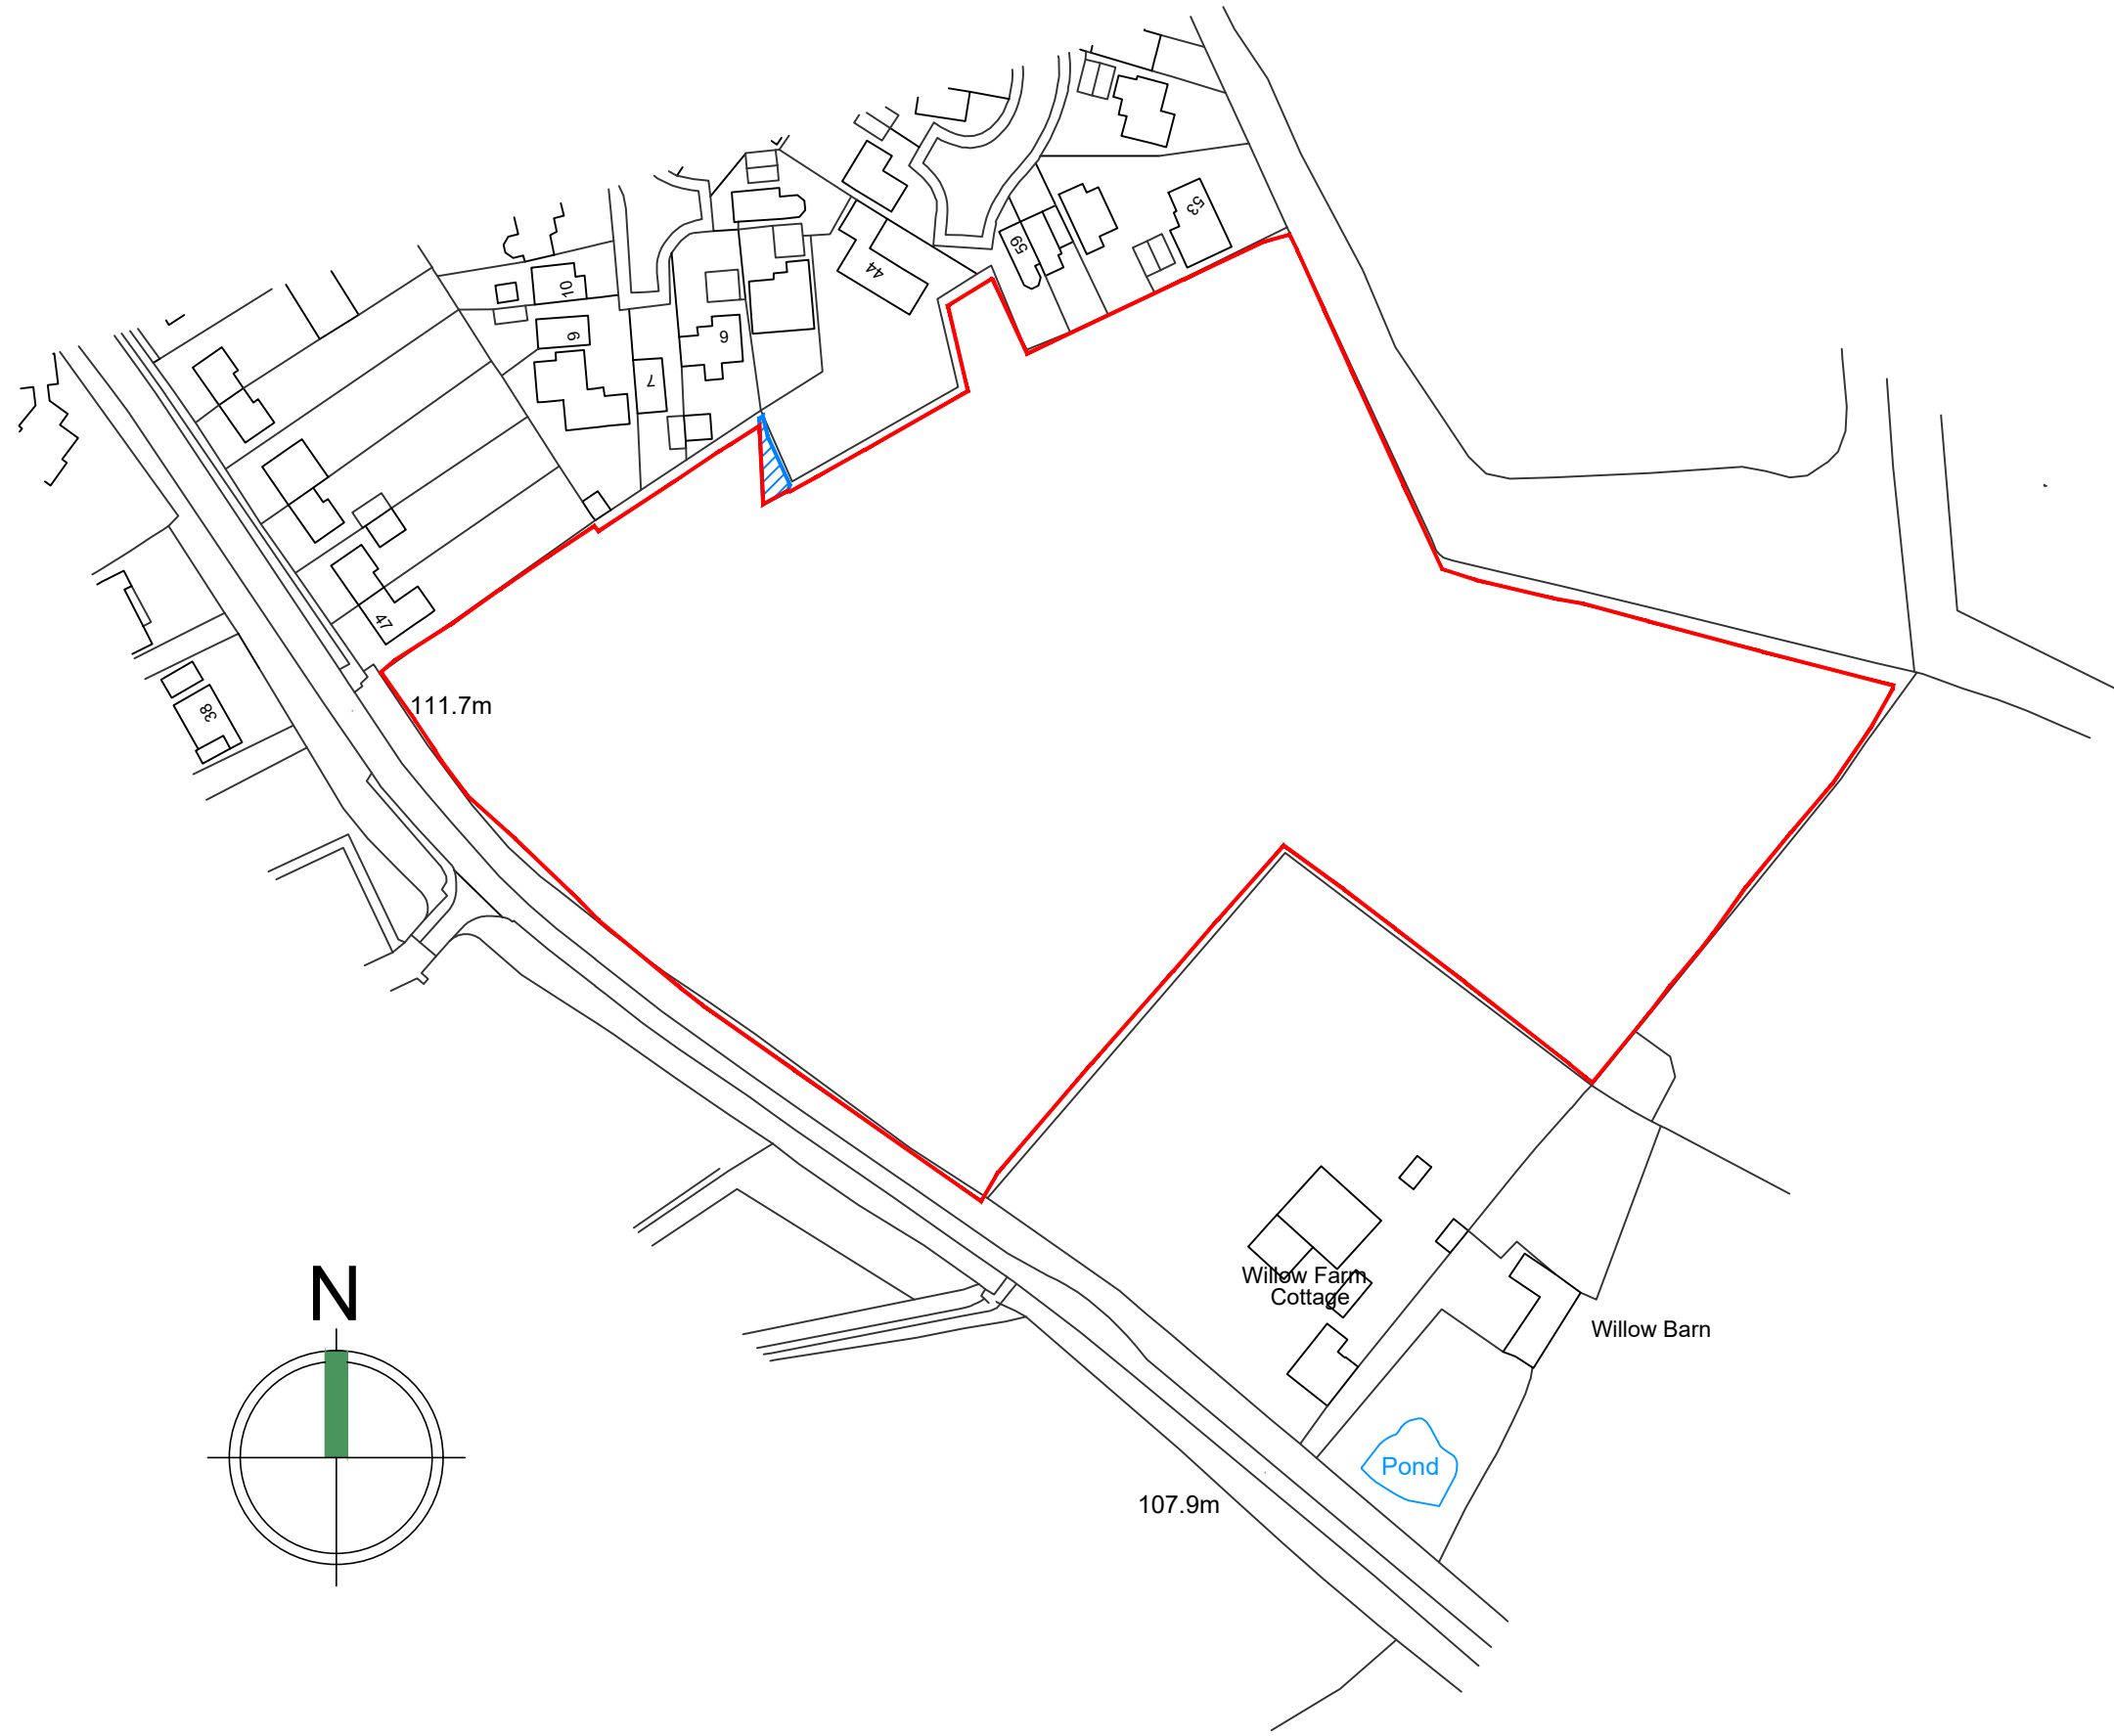



Noarc Limited
Tel: 01890152077
Email: info@noarc.co.uk

client: **Owl Homes**

project: **Land South East Of 47 Wykin Lane
Stoke Golding Leicestershire**

title: **Location Plan**

scale: @A3	1:1250	drawn by: PT
date:	16.10.2024	checked: PT

PLANNING	drawing no: SG-PL-01	
	sheet no: 1 of 1	revision: