
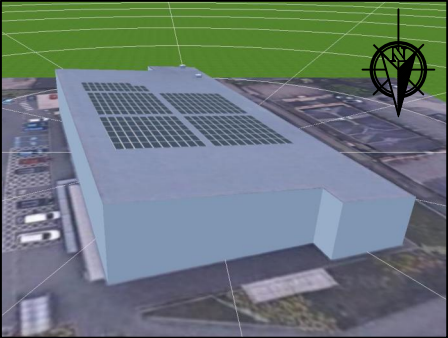
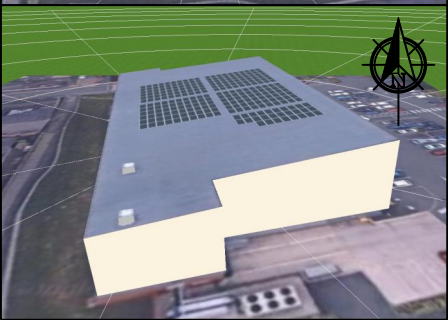
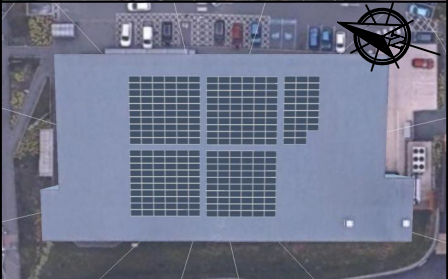
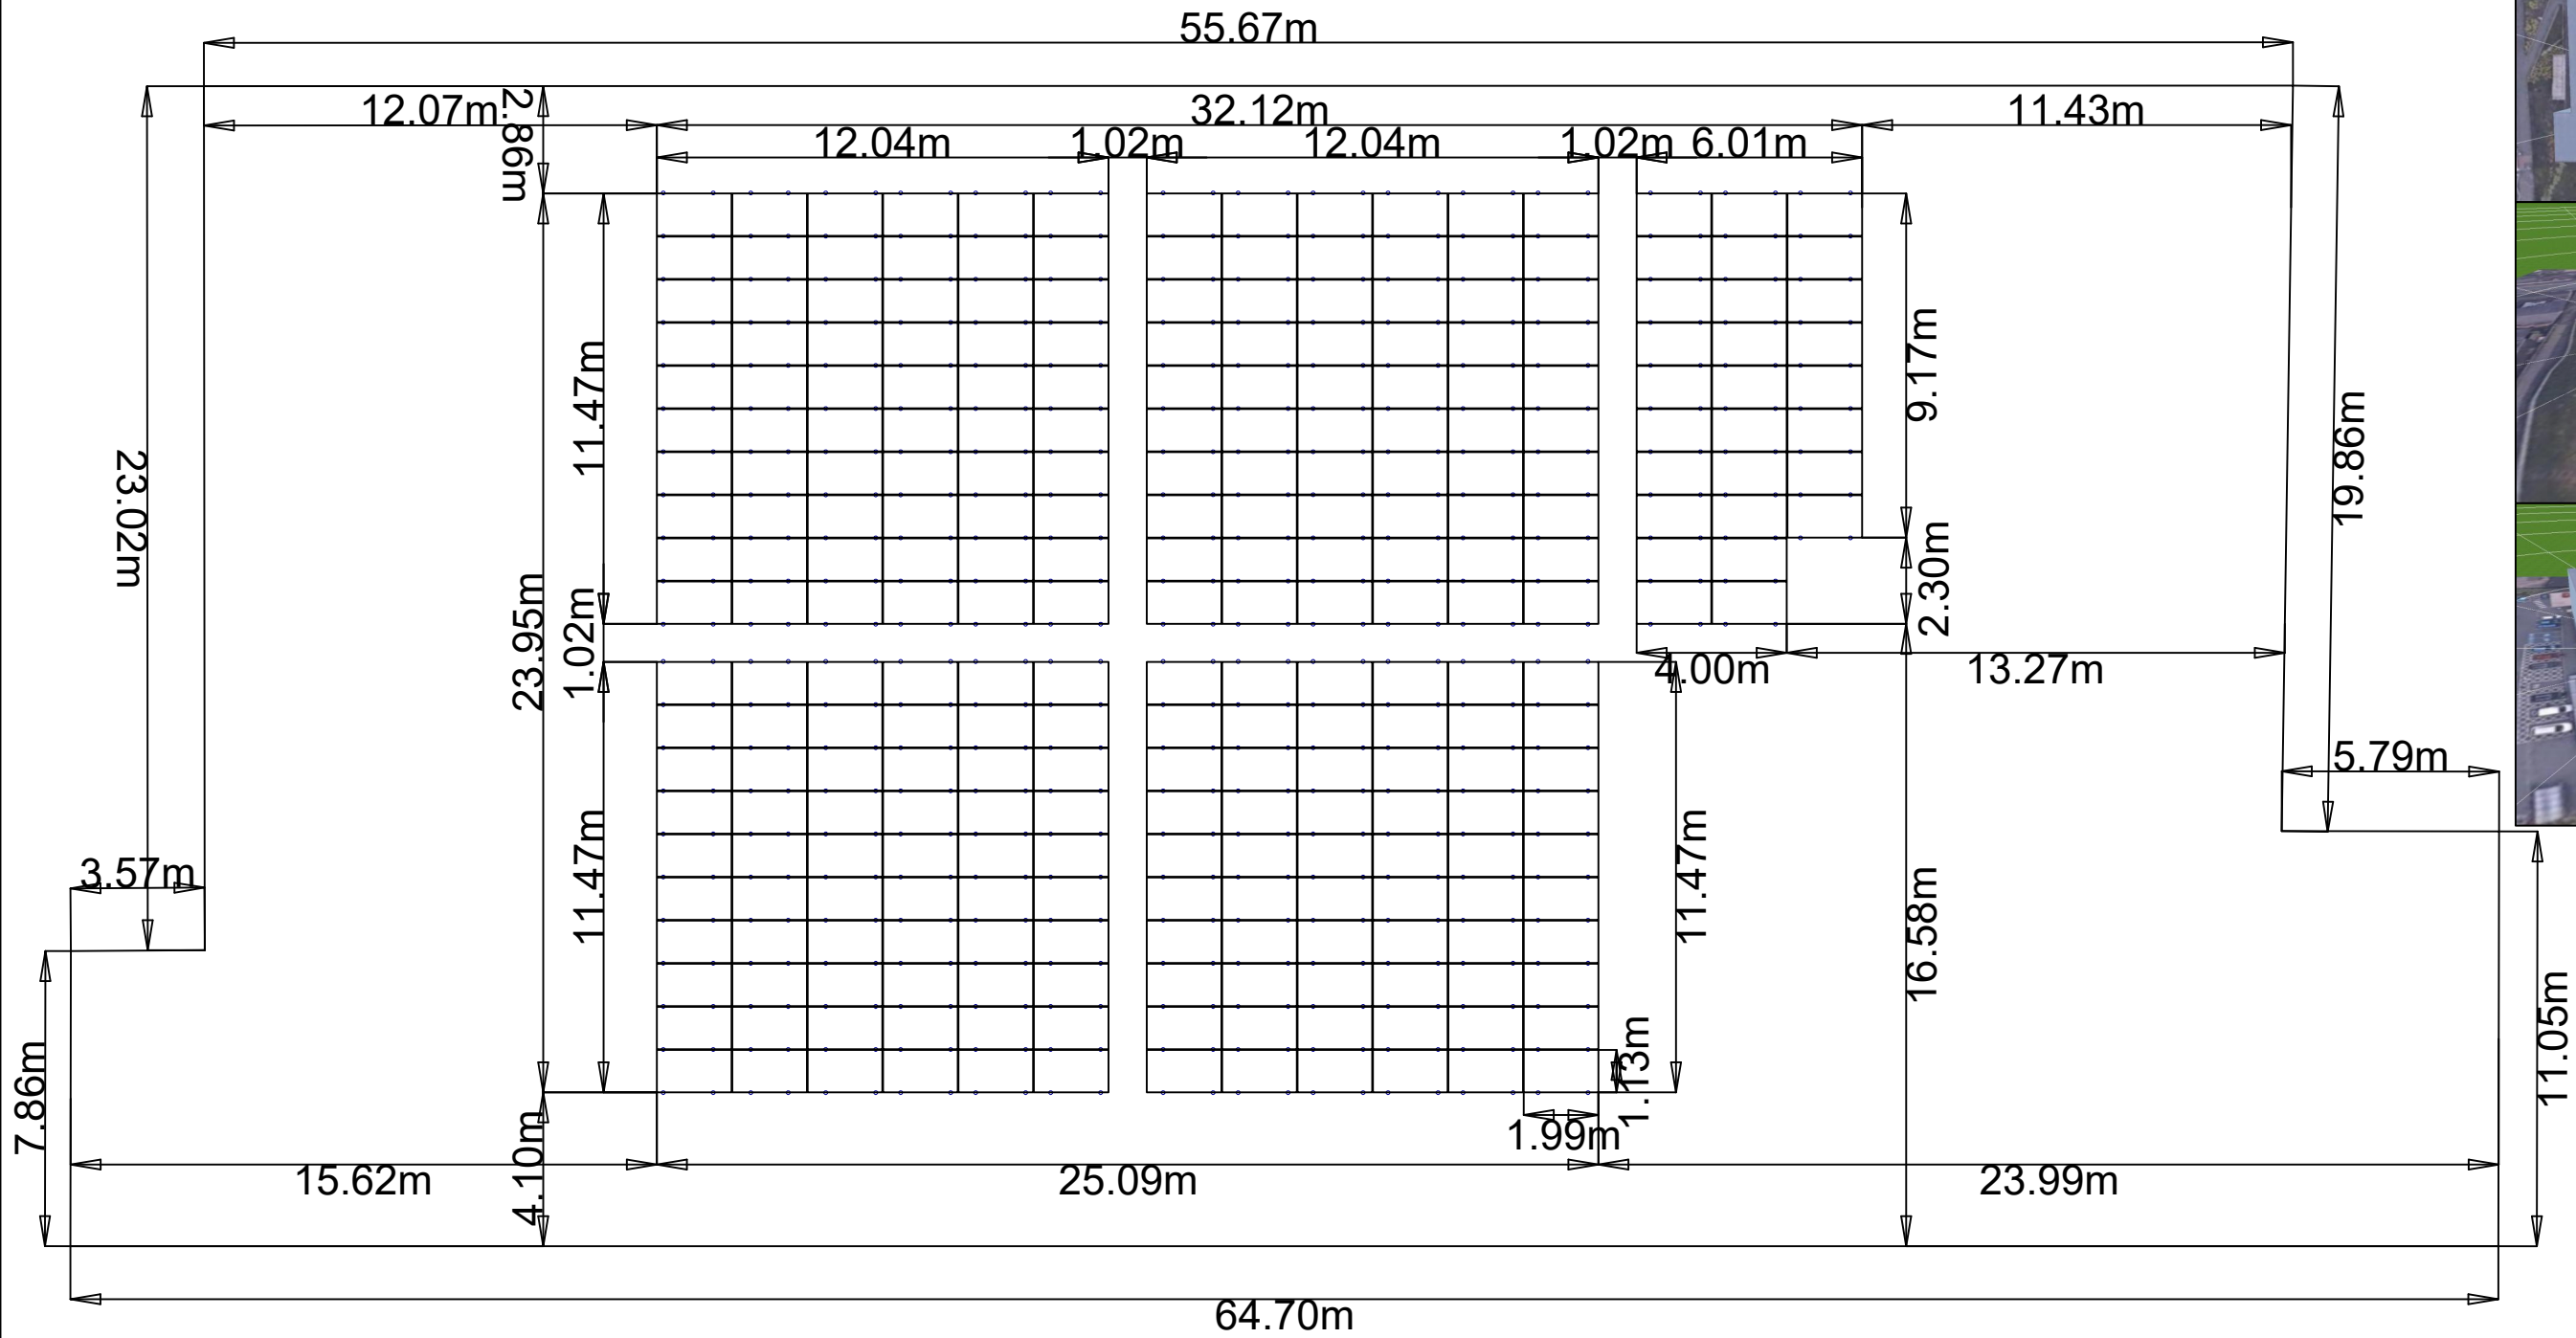


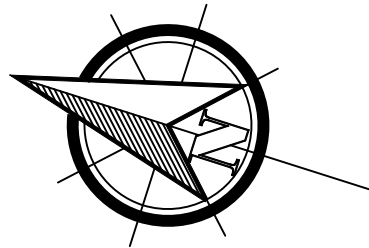

INSPIRED

INSPIRED PLC
CALDER HOUSE,
ST GEORGES PARK,
KIRKHAM,
LANCASHIRE,
PR4 2DZ

Project Name and Address	
ALDI HOLLIER'S WALK HINCKLEY LE10 1QW	
Drawn by AM	Date 02.02.26
Checked by JS	Date 02.02.26
Approved by TH	Date 02.02.26

General Notes
Panels: 268 X LR7-60HVD-540M

No.	Revision/Issue	Date

Project AR175	
Date 02.02.26	Sheet 1 / 1
Scale NTS	
Drawing No. AR175-IE-GL-07-P1	