This drawing remains copyright to Herts Home Improvement Agency and may only be reproduced with our consent.

0 1 2 3 4 5 6 7 8m
LINEAR SCALE 1:100

0 1 2 3 4m
LINEAR SCALE 1:50

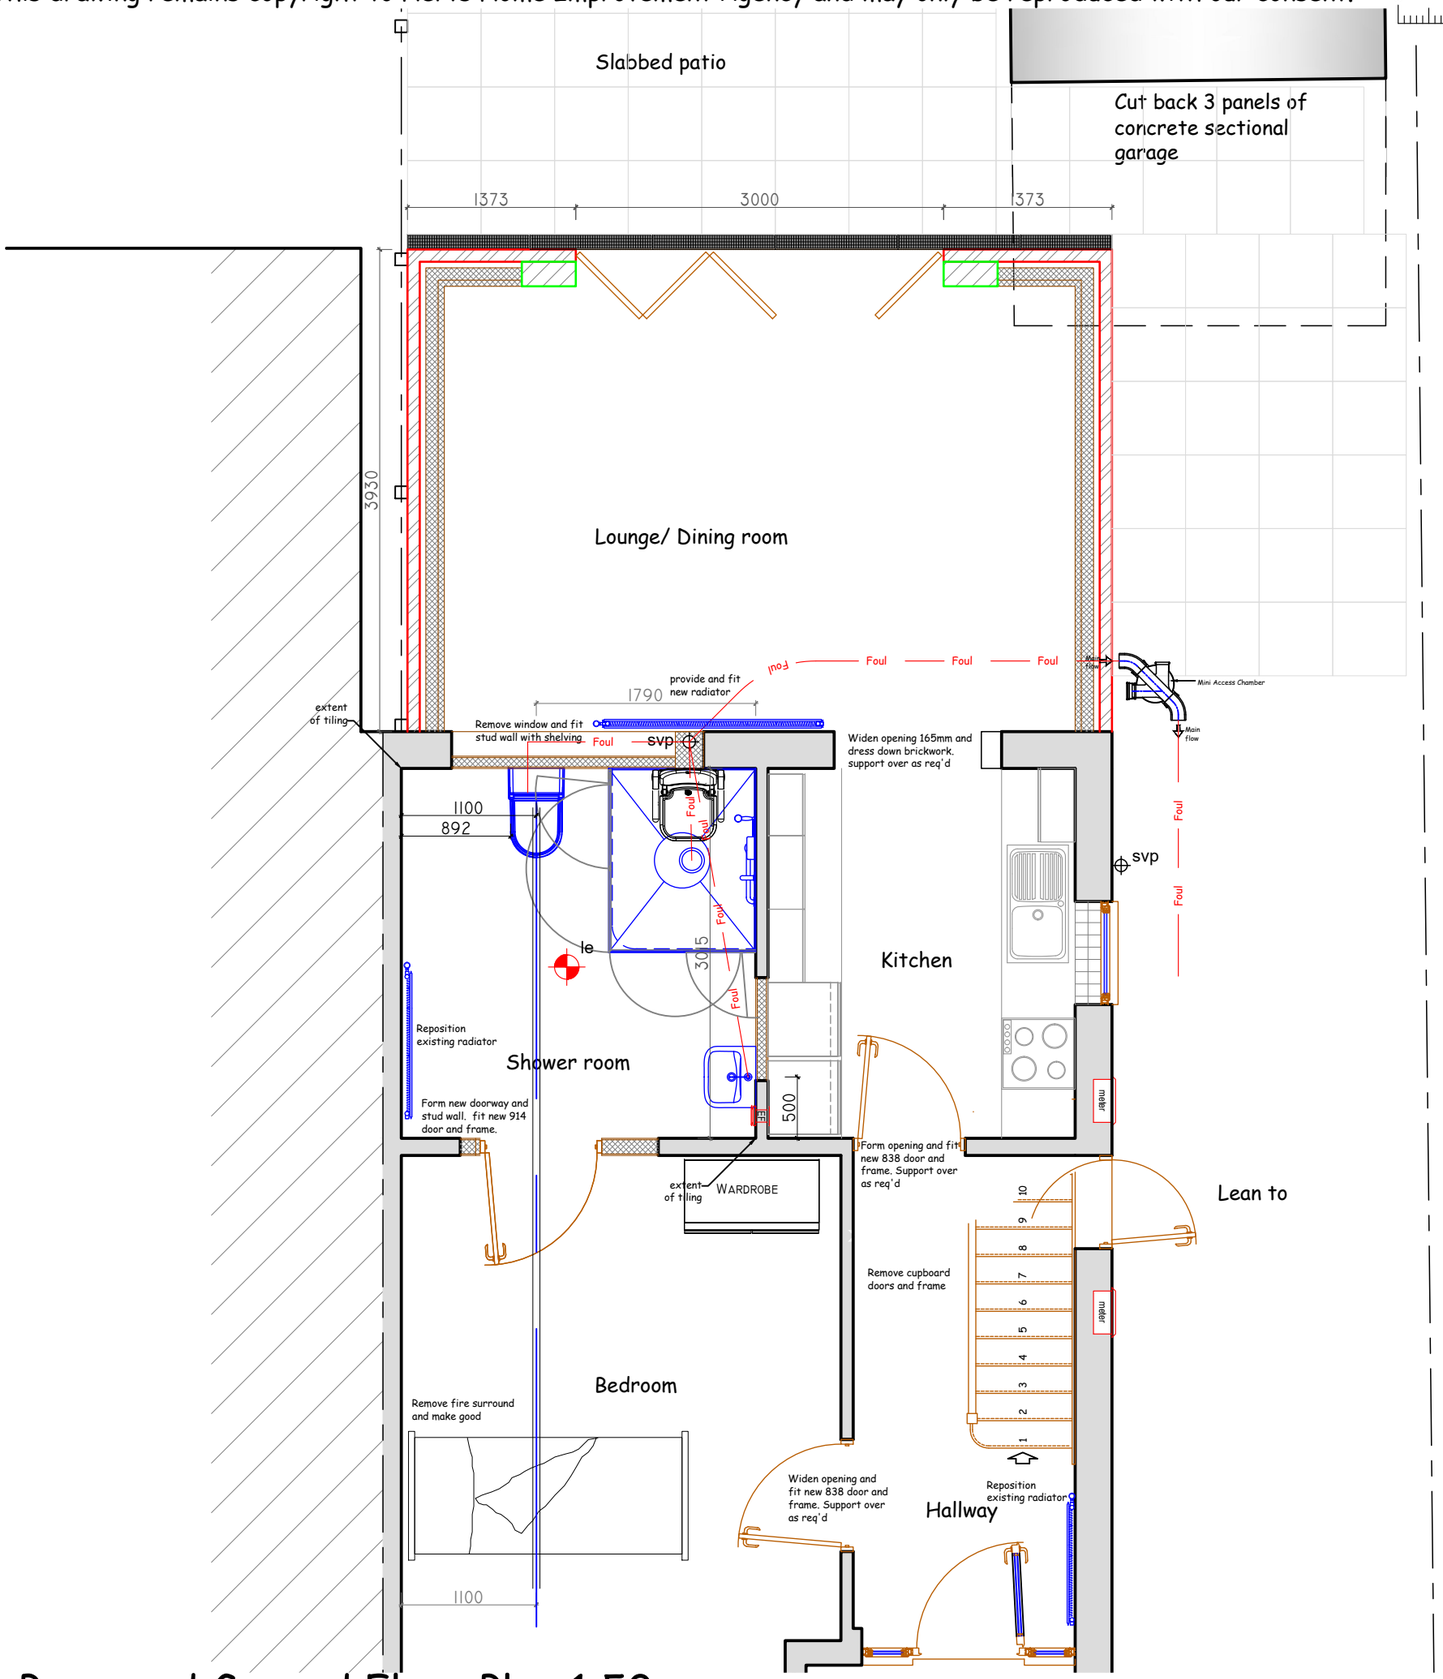

Proposed Ground Floor Plan 1:50

Title
Propoed rear extension
Client
Mrs Mears
Address
6 Oakdale Road
Earl Shilton
Leicesterhire LE9 7HX

Disability Design Specialists
1 Hainsworth Close, Langham,
Oakham, Rutland. LE15 7HS.
Tel: 07973 105170
e-mail ian@ashbybuildingconsultants.co.uk

Date
Jan 2026
Scale
1:50
Drawing No.
5974/9