


Flying Spares
Rolls-Royce & Bentley
Parts Specialists

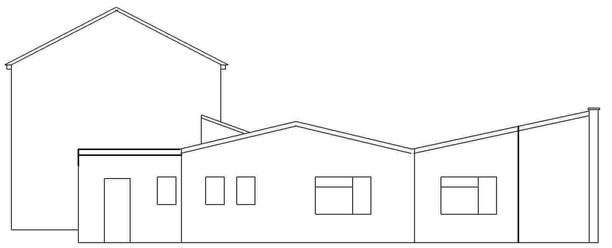

Existing North Elevation (excluding existing workshops for clarity)

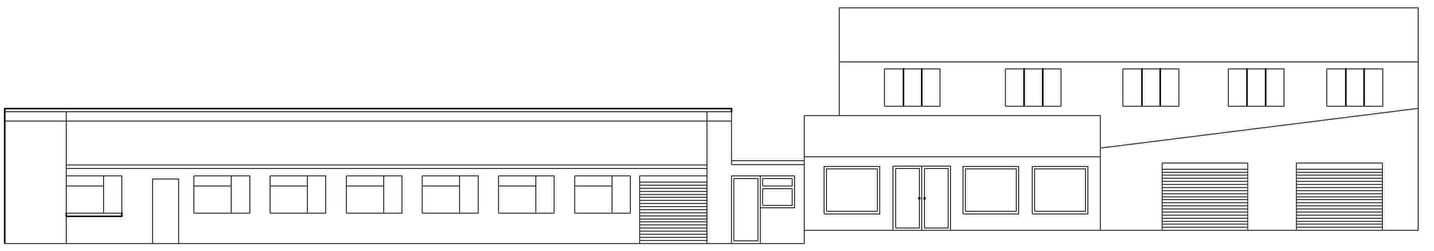

Existing Front Elevation (west)

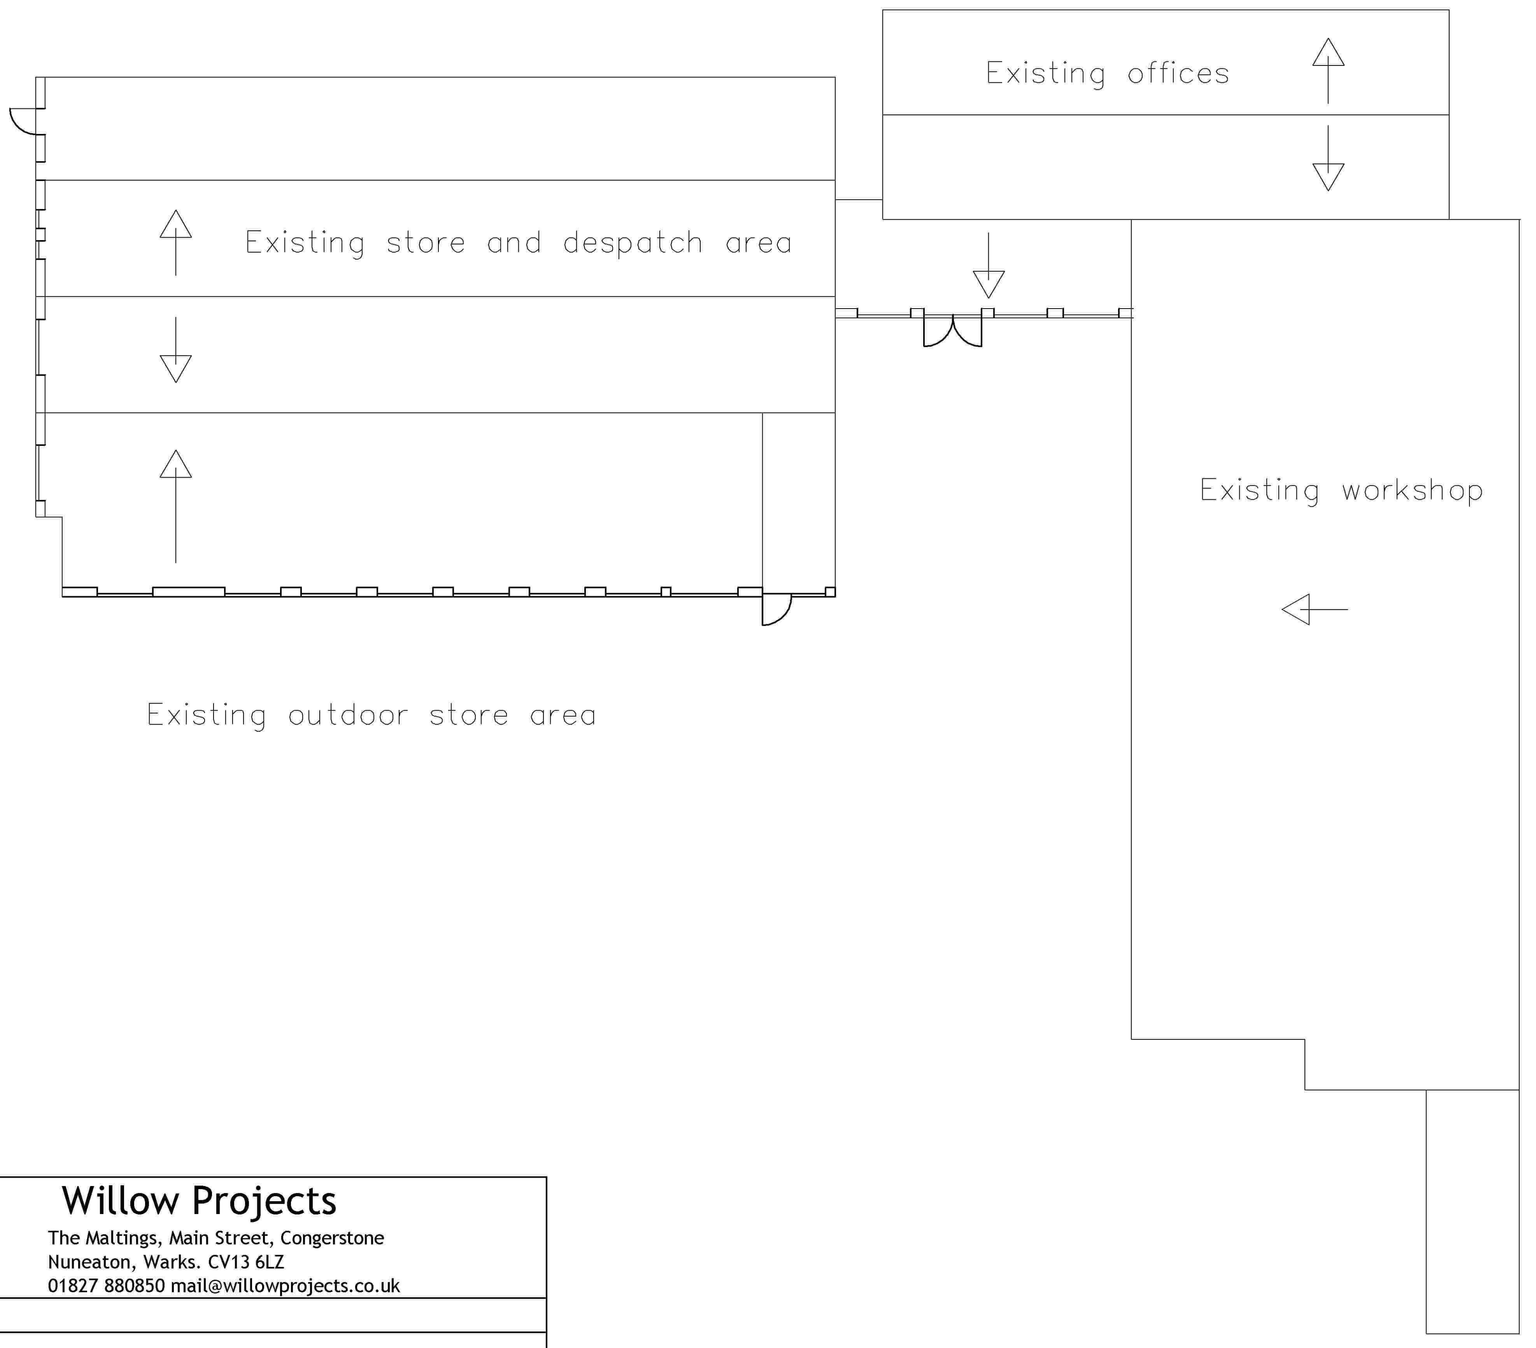

Willow Projects

The Maltings, Main Street, Congerstone
Nuneaton, Warks. CV13 6LZ
01827 880850 mail@willowprojects.co.uk

Flying Spares, Station Road Ind Estate
Market Bosworth

Existing plans and elevations	FS / 004 i
13 June 2009	
Scale 1:100 @ A1	
Version 1.1	