
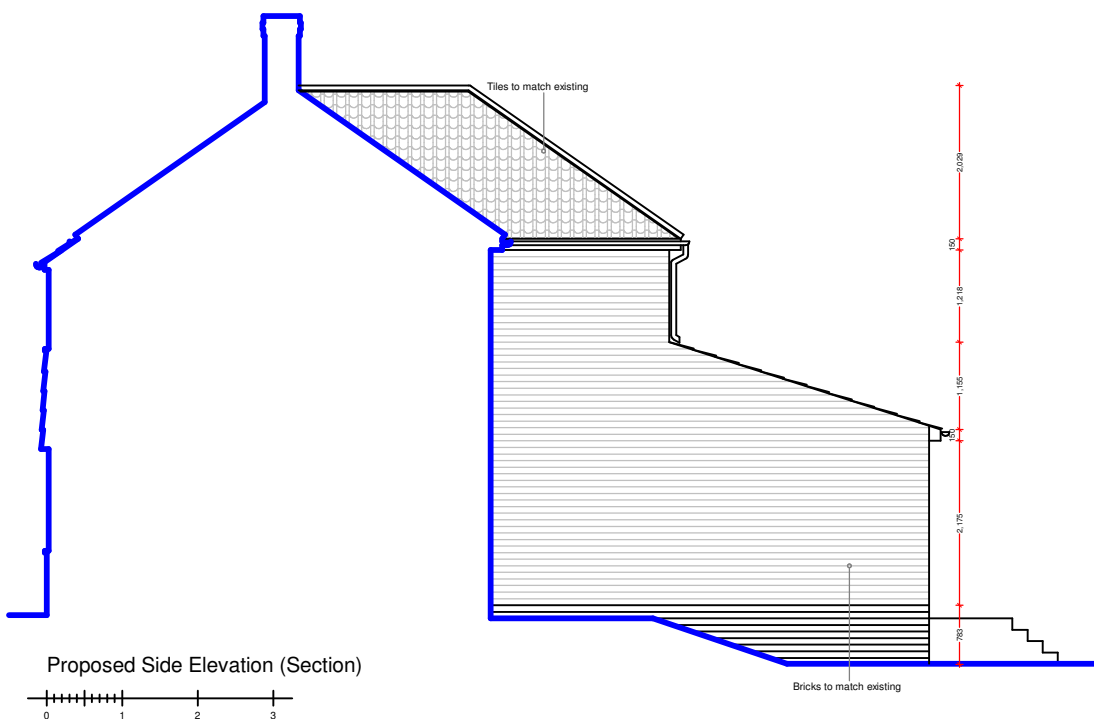


IT IS THE NOT RESPONSIBILITY OF THE DRAWING ROOM (ARCHITECTS)
Ltd TO ADMINISTER ANY AGREEMENTS WITH OTHER STATUTORY
BODIES i.e. SEVERN TRENT WATER Ltd etc. LOCATION OF DRAINAGE
(WHERE SHOWN) & INVERT LEVELS ARE TO BE VERIFIED PRIOR TO
COMMENCEMENT OF BUILDING WORKS. NO RESPONSIBILITY IS ACCEPTED
FOR THE POSITIONING OF ANY BELOW GROUND DRAINAGE.

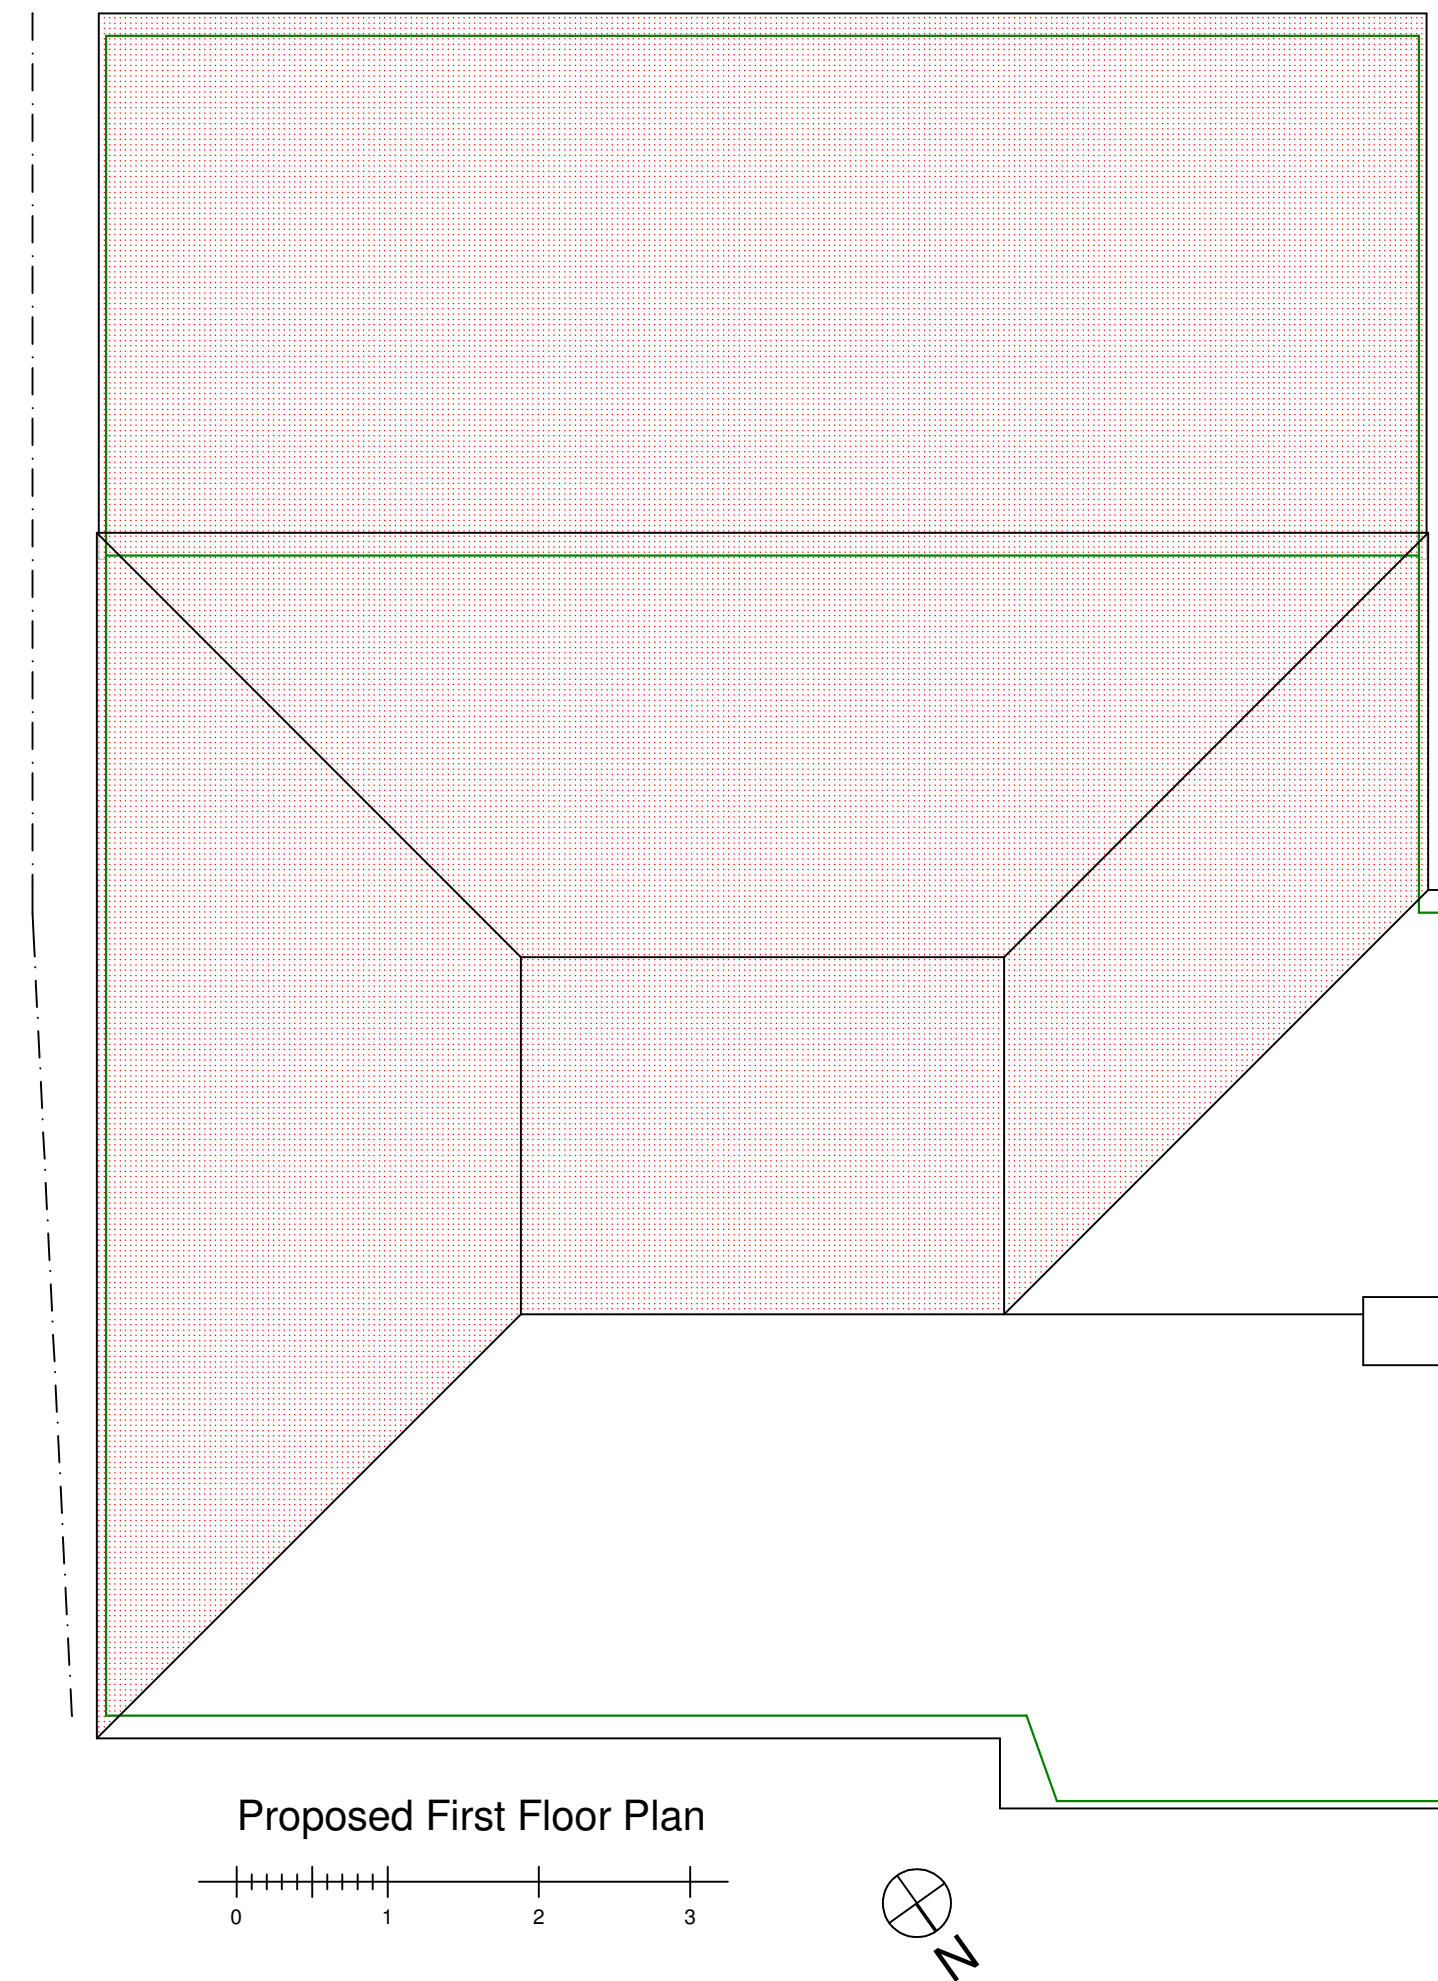

Ordnance Survey (c) Crown Copyright 2024. All rights reserved. Licence number 100022432

Rev B - Amended as per Client request (05-24)