
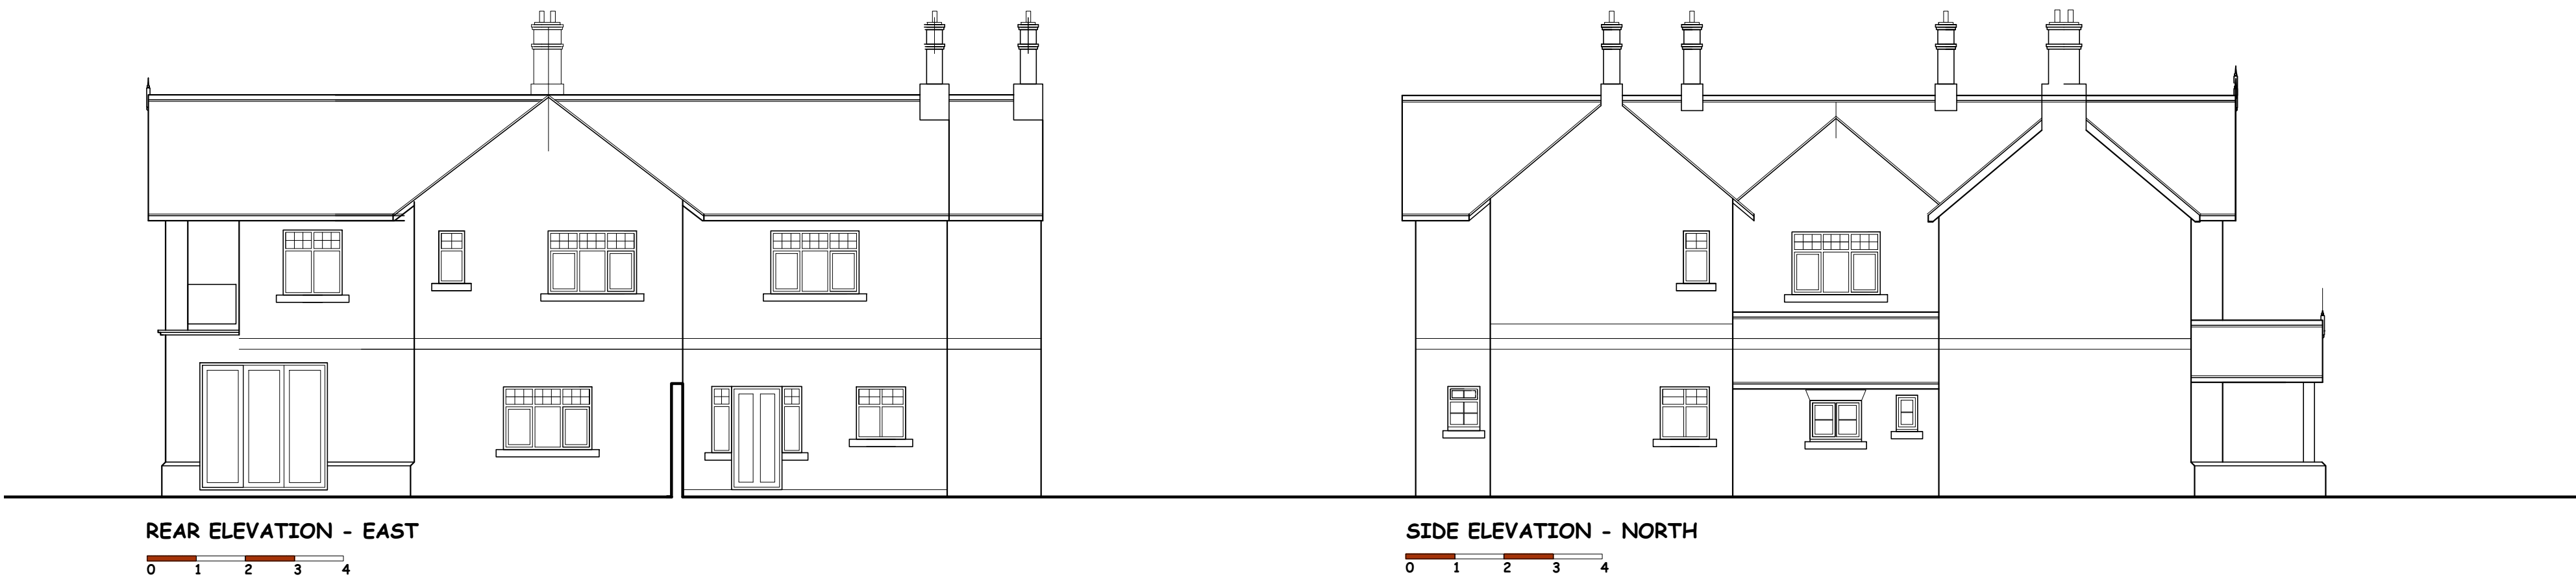
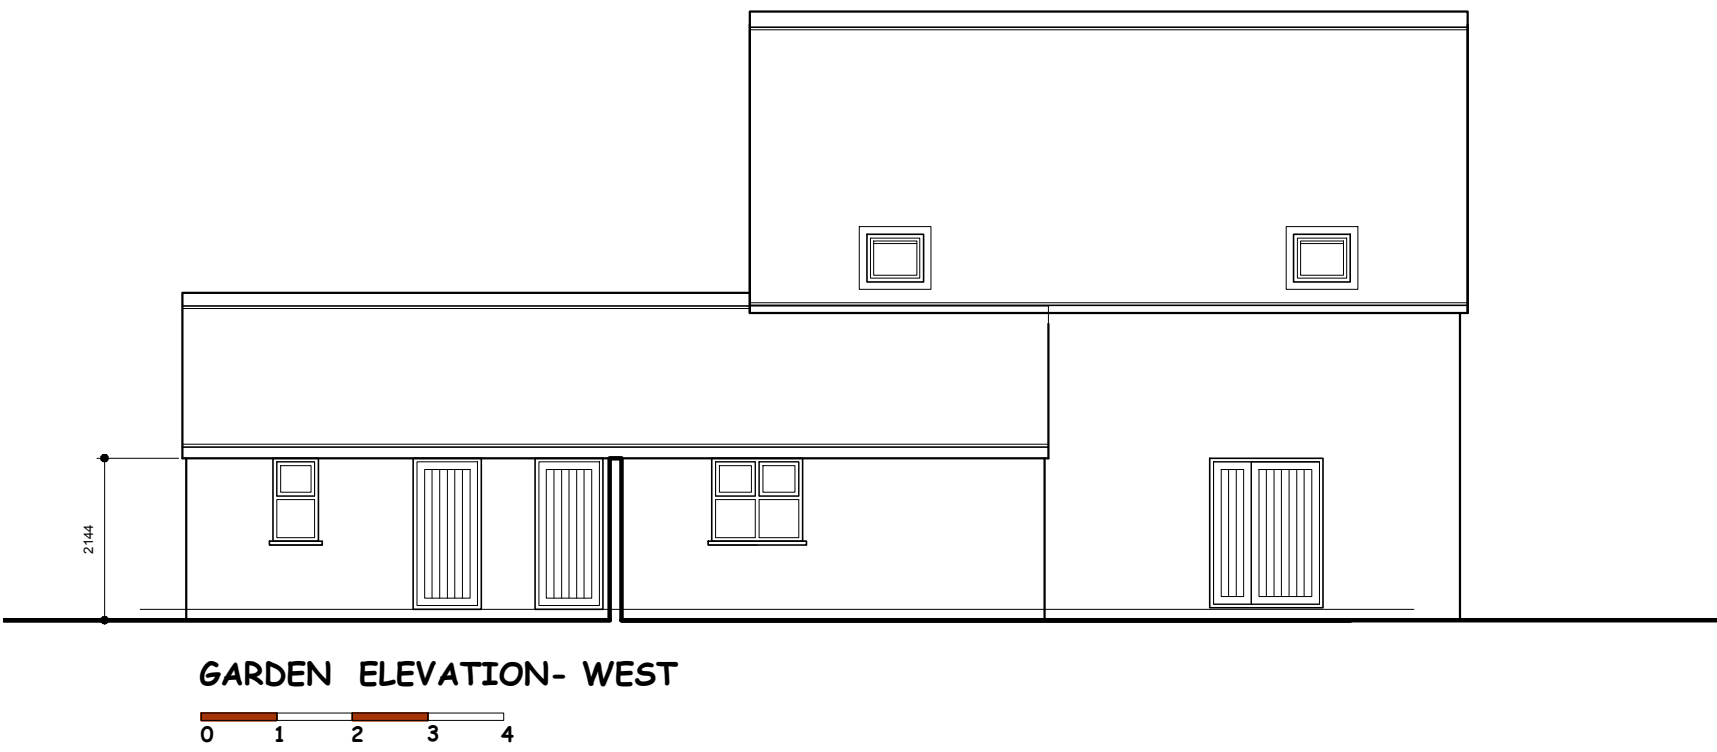


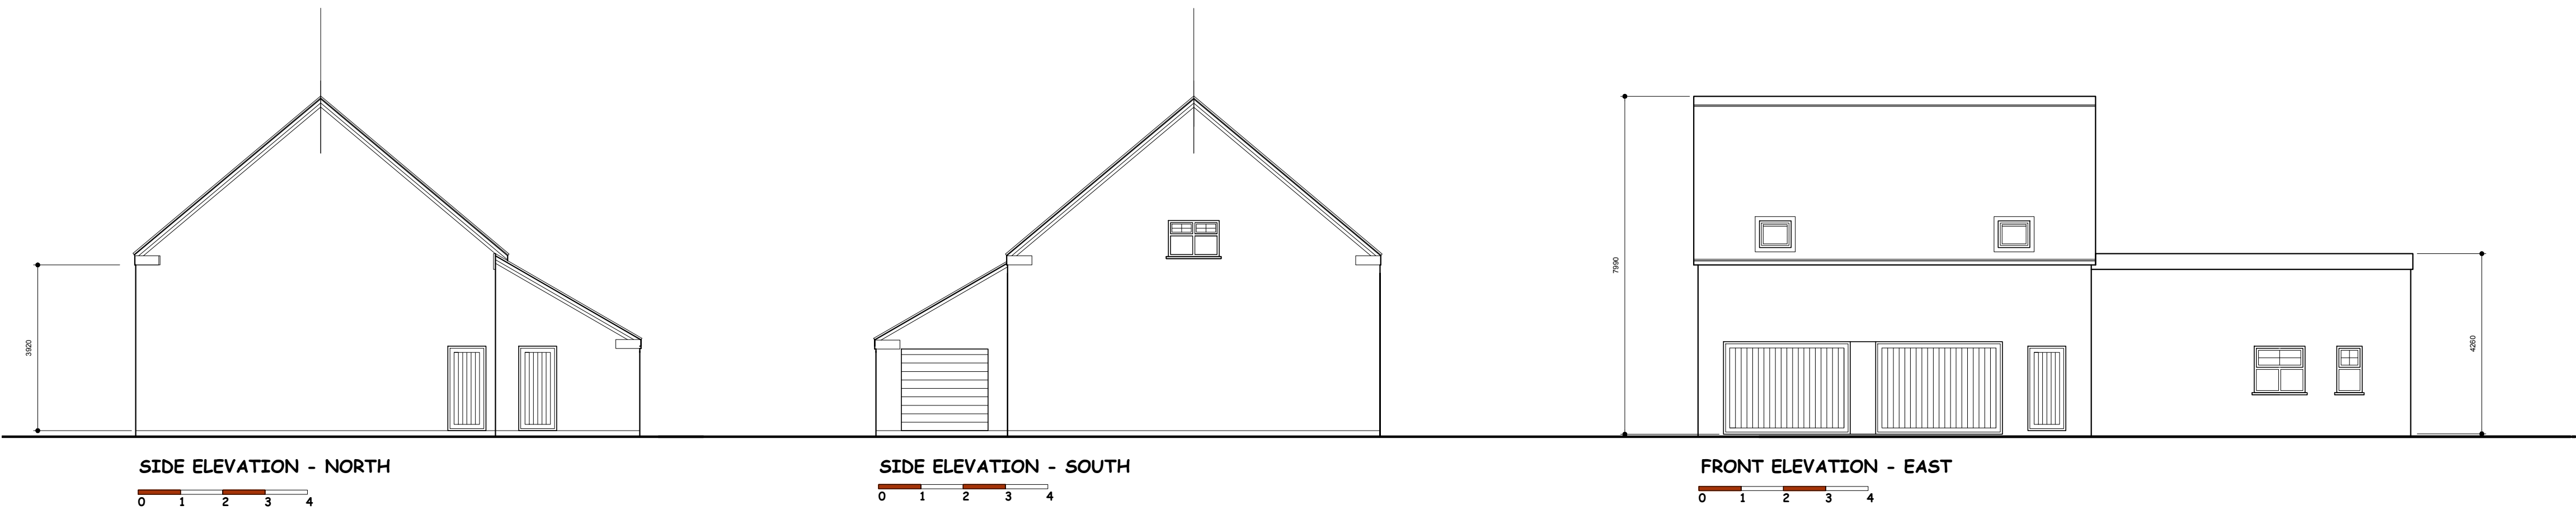

NIGEL DUTTON
49 FALCON ROAD, ANSTEY , LE7 7FY

TEL: 07760 160572
0116 2365663
nigel.dutton88@gmail.com A1

this drawing is the copyright of NIGEL DUTTON
and should not be reproduced without permission.

client
MR J ANDERSON

project
KIRKBY OLD PARKS FARM, NEWBOLD VERDON
LE9 9LN

title
PROPOSED ELEVATIONS

scale 1:50	date APR 24	drg. no ND.20.122.05	rev A
---------------	----------------	-------------------------	----------