


Portions of this document include intellectual property of Esri and its licensors and are used under license. Copyright © [2024]. Esri and its licensors. All rights reserved.

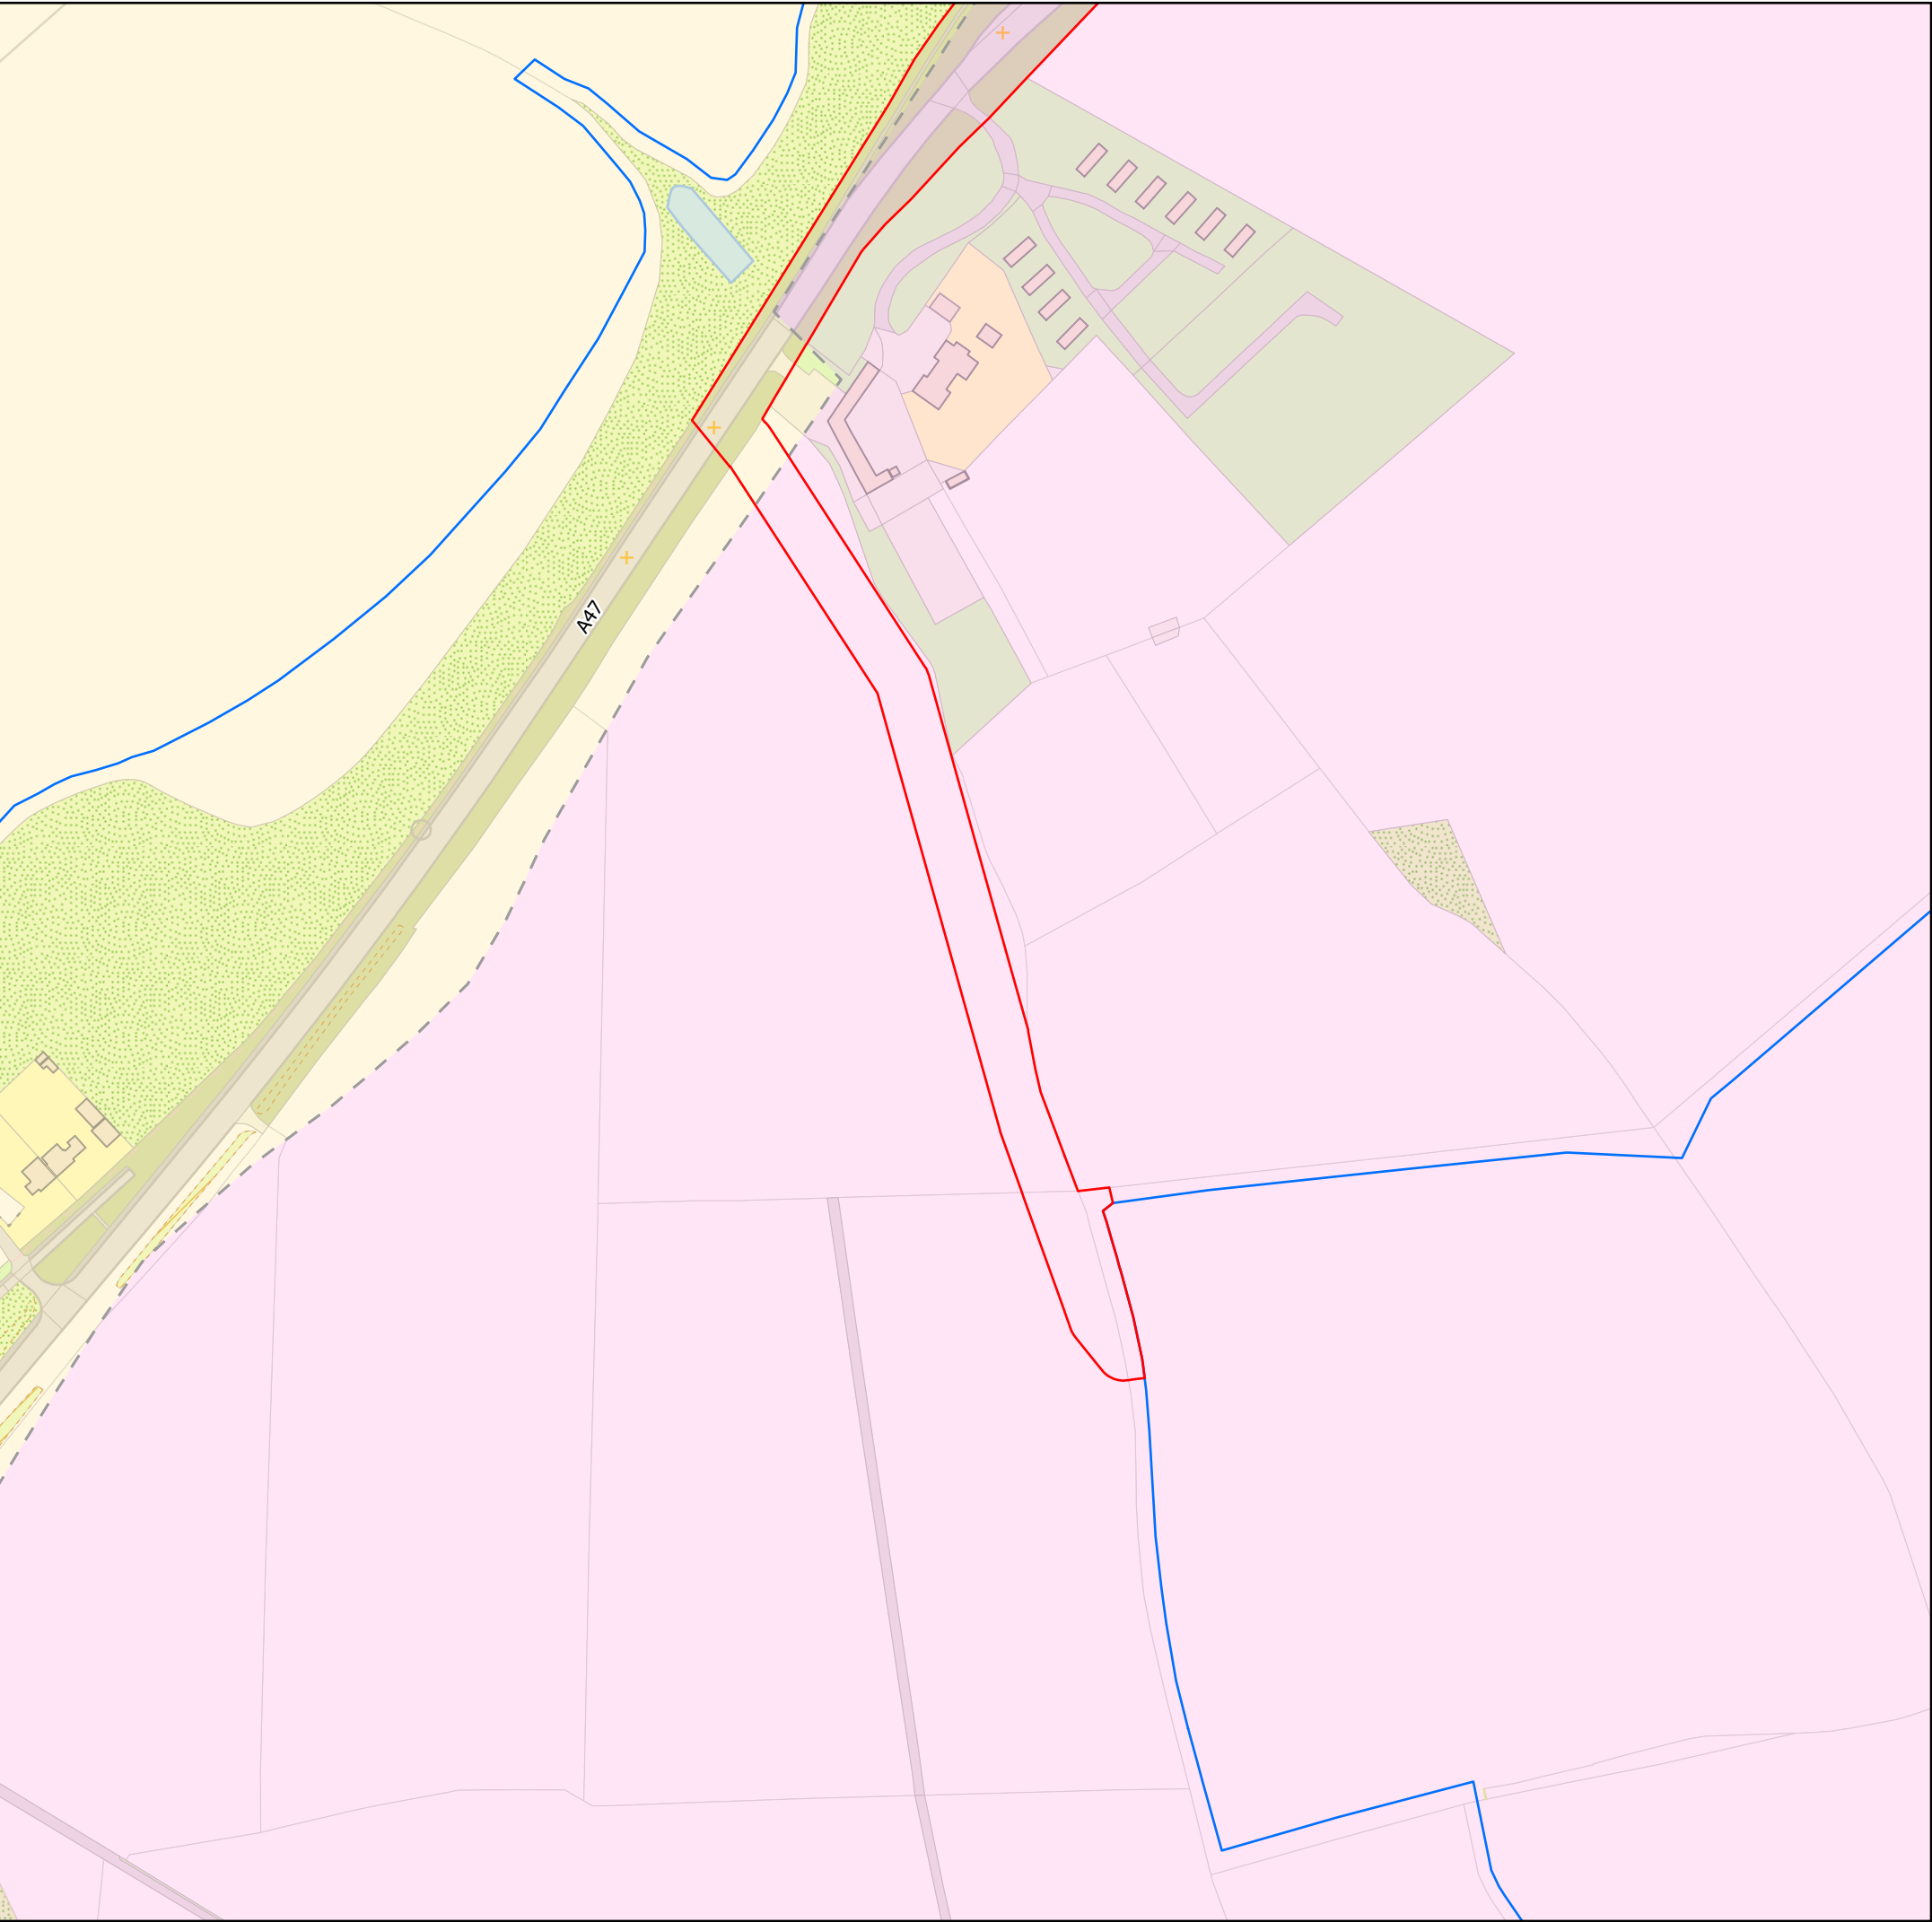

© This drawing and all project related information displayed is the property of BayWa r.e. Group.
Any project data and the map itself can only be used with their prior permission.

-  Proposed Cable Route Planning Boundary
-  Clump Farm Planning Boundary
-  Blaby Local Authority
-  Hinckley and Bosworth Local Authority

NOTES:	FIGURE REF: EDY7b.v2	
	DATE OF ISSUE: 30/05/2024	
	1:2500 @ A3	PRODUCED: MCE ISSUED TO: AGY

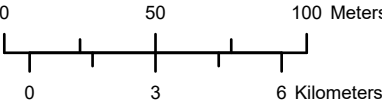


FIGURE: Page 1 of 11
Proposed Cable Route Planning Boundary - Site Layout



PROJECT:
Clump Farm

Spatial Reference:
Name: British National Grid
PCS: British National Grid
GCS: GCS OSGB 1936
Projection: Transverse Mercator



Portions of this document include intellectual property of Esri and its licensors and are used under license. Copyright © [2024]. Esri and its licensors. All rights reserved.



© This drawing and all project related information displayed is the property of BayWa r.e. Group.
Any project data and the map itself can only be used with their prior permission.


-  Proposed Cable Route Planning Boundary
-  Clump Farm Planning Boundary
-  Blaby Local Authority
-  Hinckley and Bosworth Local Authority

NOTES:	FIGURE REF: EDY7b.v2	
	DATE OF ISSUE: 30/05/2024	
	1:2500 @ A3	PRODUCED: MCE ISSUED TO: AGY




BayWa r.e.


FIGURE: Page 2 of 11
Proposed Cable Route Planning Boundary - Site Layout

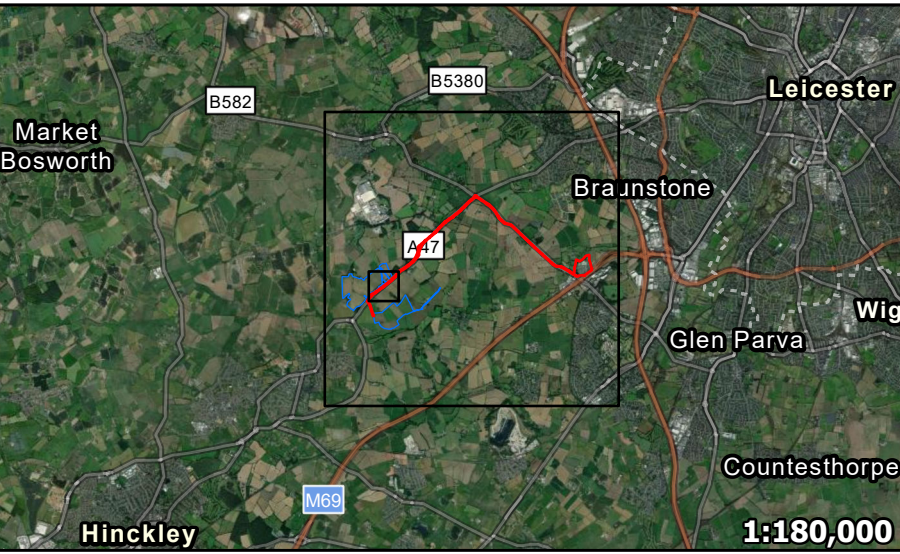

PROJECT:
Clump Farm

Spatial Reference:
Name: British National Grid
PCS: British National Grid
GCS: GCS OSGB 1936
Projection: Transverse Mercator

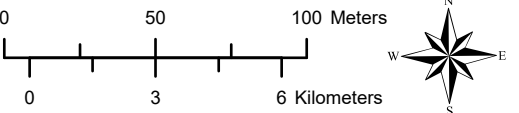

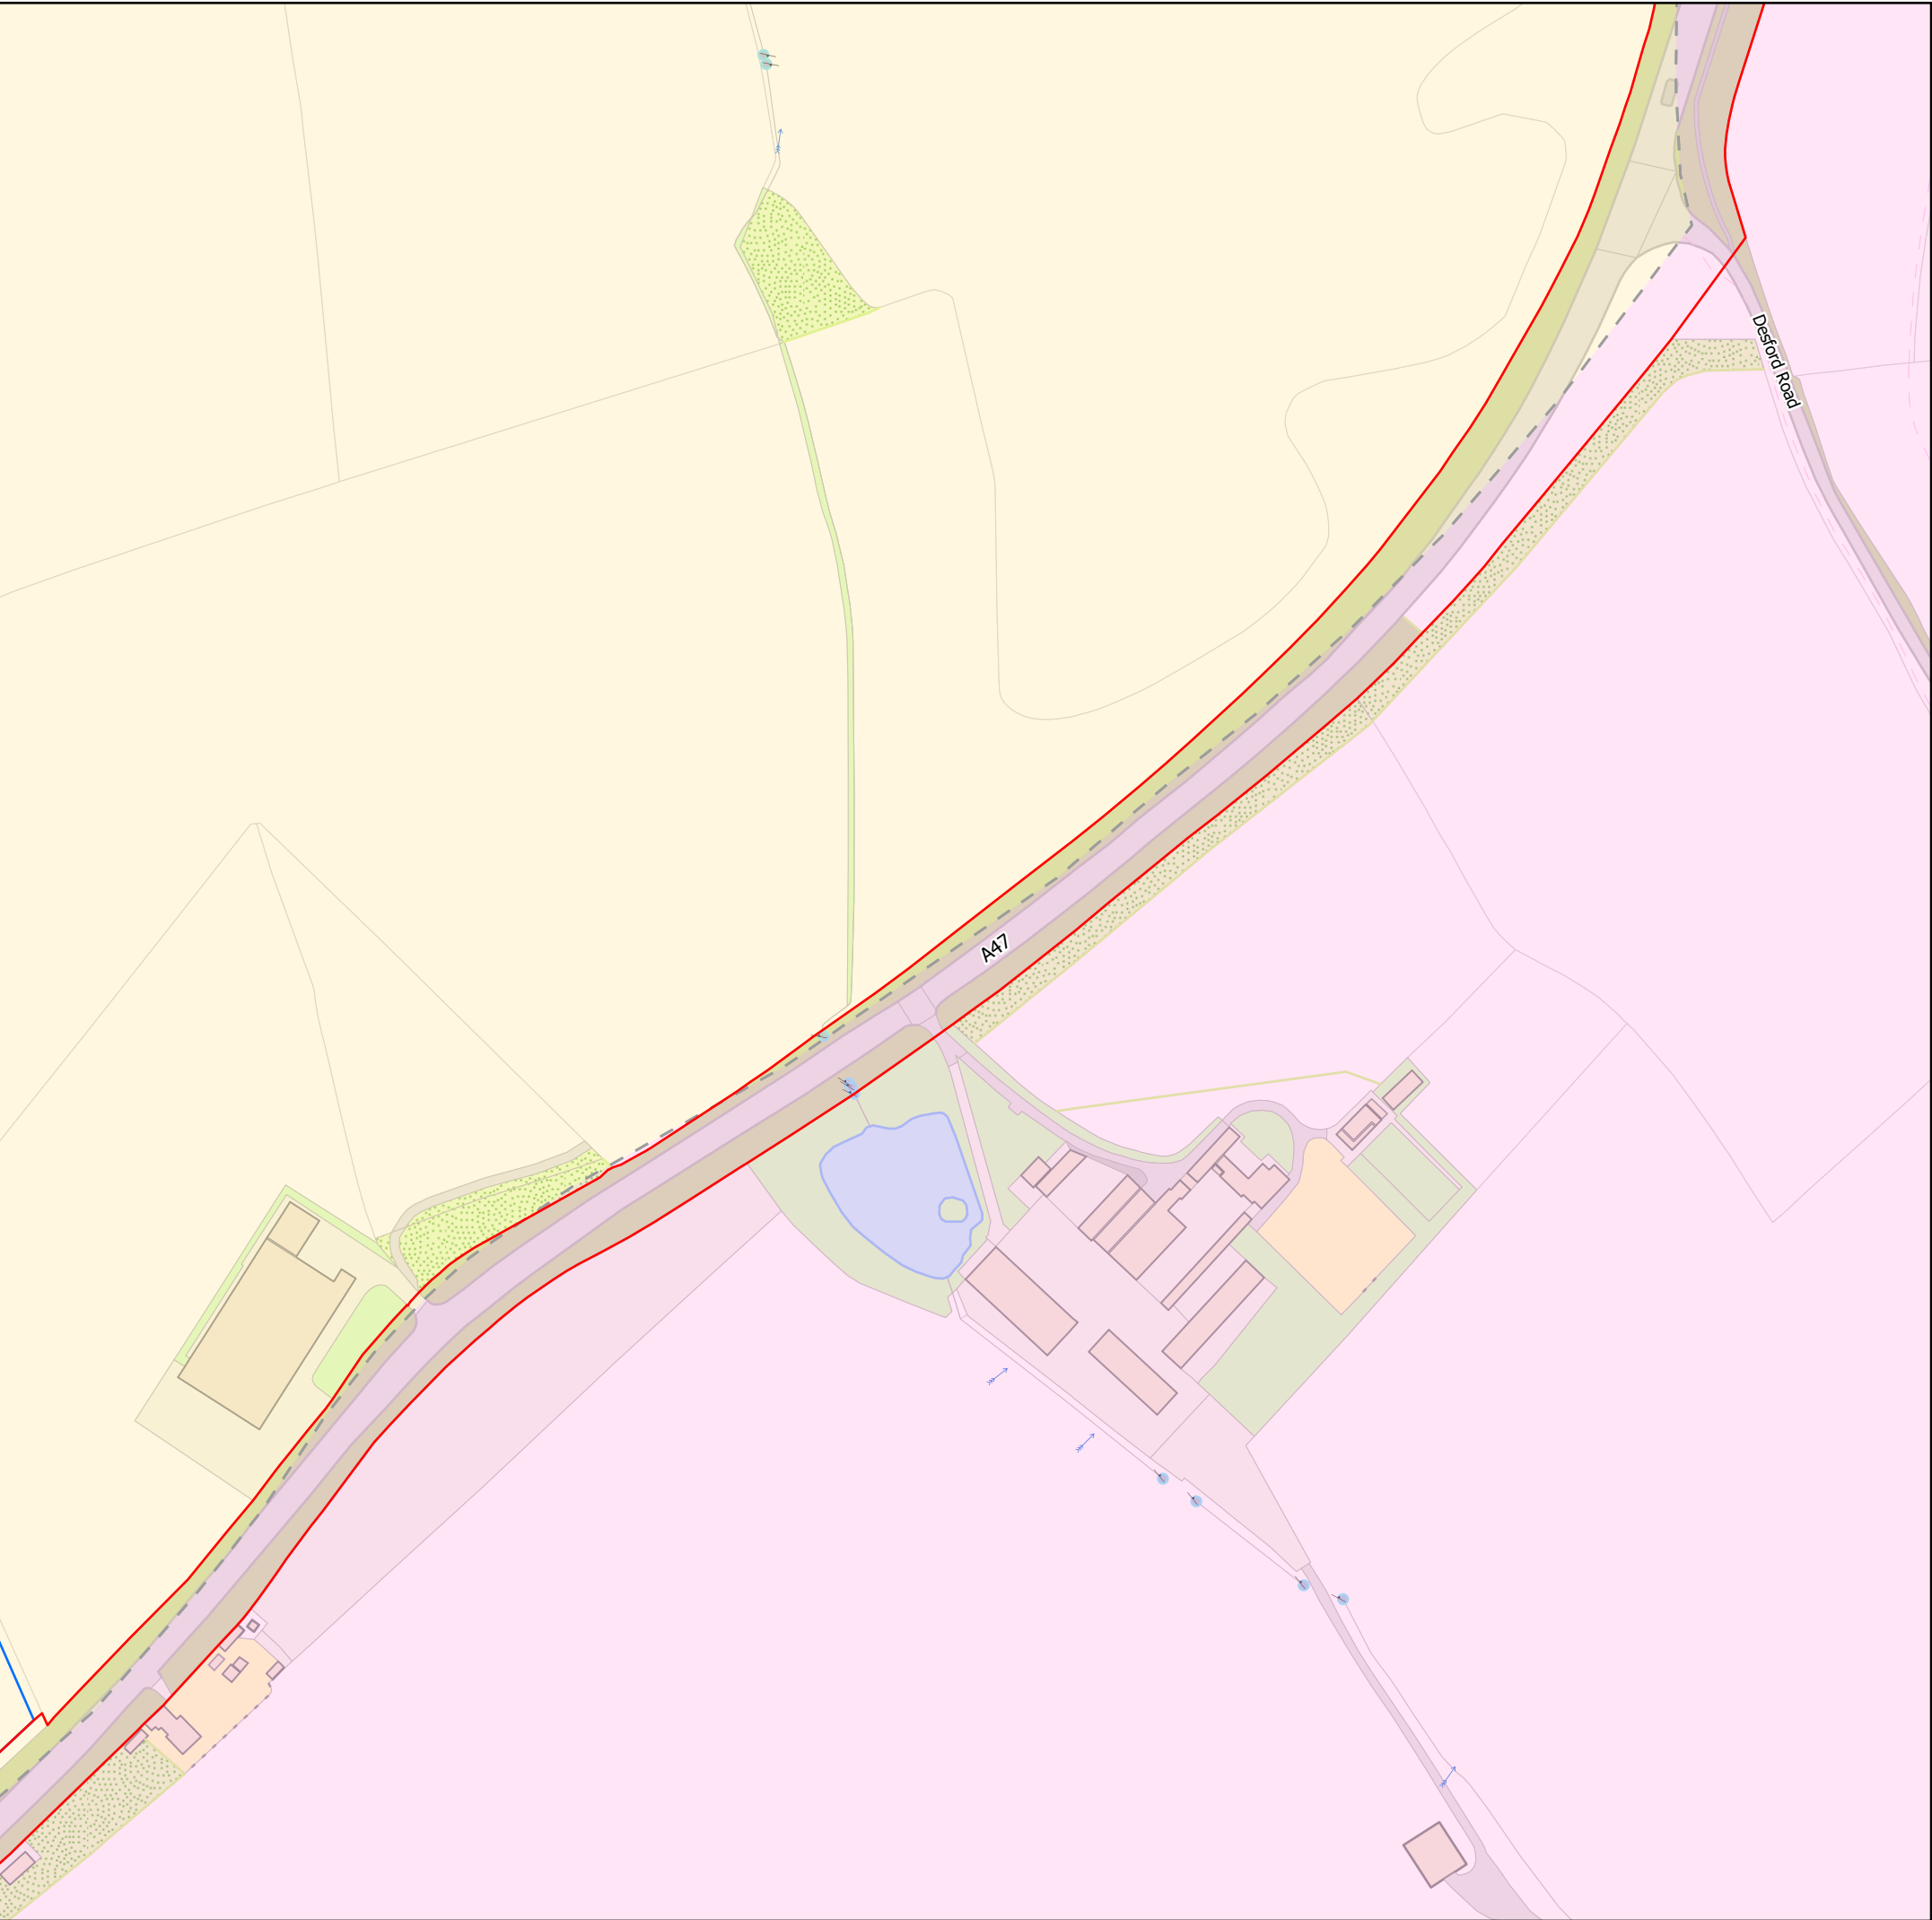

© This drawing and all project related information displayed is the property of BayWa r.e. Group.
Any project data and the map itself can only be used with their prior permission.

-  Proposed Cable Route Planning Boundary
-  Clump Farm Planning Boundary
-  Blaby Local Authority
-  Hinckley and Bosworth Local Authority

NOTES:	FIGURE REF: EDY7b.v2	
	DATE OF ISSUE: 30/05/2024	
	1:2500 @ A3	PRODUCED: MCE ISSUED TO: AGY



BayWa r.e.


FIGURE: Page 3 of 11
Proposed Cable Route Planning Boundary - Site Layout




PROJECT:
Clump Farm

Spatial Reference:
Name: British National Grid
PCS: British National Grid
GCS: GCS OSGB 1936
Projection: Transverse Mercator

0 50 100 Meters
0 3 6 Kilometers

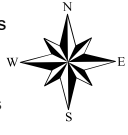

Portions of this document include intellectual property of Esri and its licensors and are used under license. Copyright © [2024], Esri and its licensors. All rights reserved.

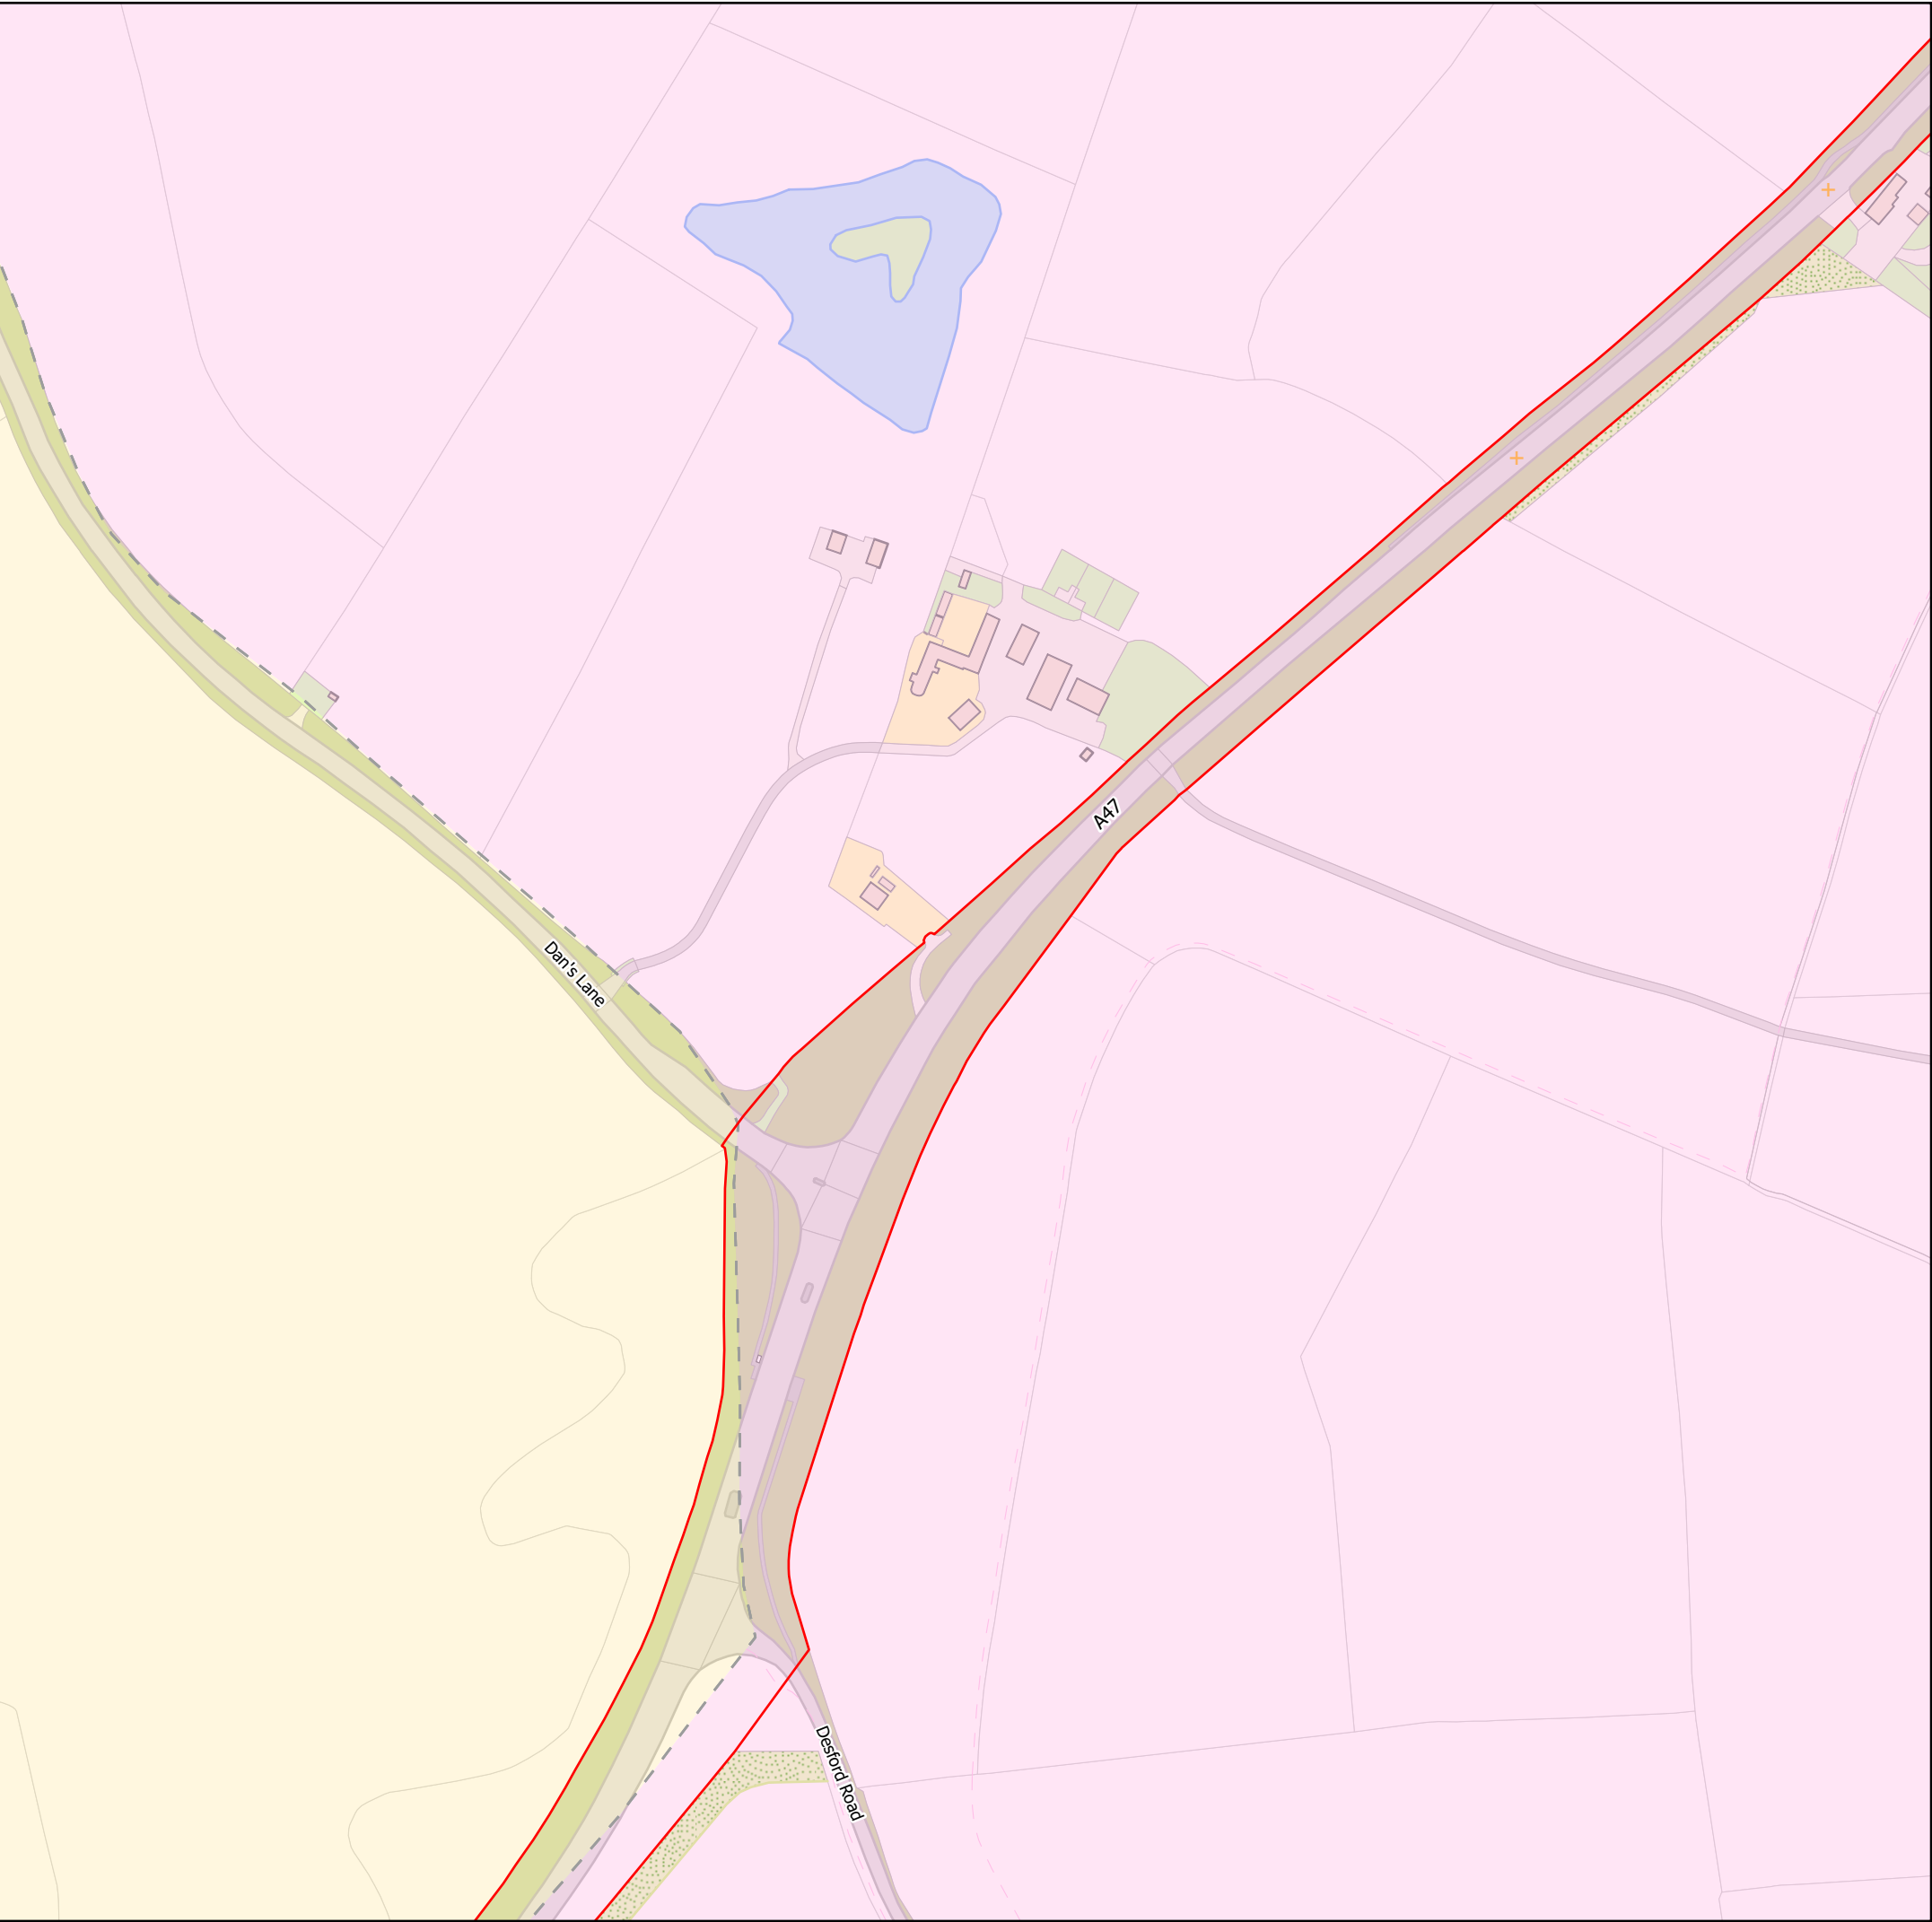

© This drawing and all project related information displayed is the property of BayWa r.e. Group.
Any project data and the map itself can only be used with their prior permission.

- Proposed Cable Route Planning Boundary
- Clump Farm Planning Boundary
- Blaby Local Authority
- Hinckley and Bosworth Local Authority

NOTES:	FIGURE REF: EDY7b.v2	
	DATE OF ISSUE: 30/05/2024	
	1:2500 @ A3	PRODUCED: MCE ISSUED TO: AGY



FIGURE: Page 4 of 11
Proposed Cable Route Planning Boundary - Site Layout



PROJECT:
Clump Farm

Spatial Reference:
Name: British National Grid
PCS: British National Grid
GCS: GCS OSGB 1936
Projection: Transverse Mercator

0 50 100 Meters
0 3 6 Kilometers

Portions of this document include intellectual property of Esri and its licensors and are used under license. Copyright © [2024]. Esri and its licensors. All rights reserved.



© This drawing and all project related information displayed is the property of BayWa r.e. Group.
Any project data and the map itself can only be used with their prior permission.

-  Proposed Cable Route Planning Boundary
-  Clump Farm Planning Boundary
-  Blaby Local Authority
-  Hinckley and Bosworth Local Authority

NOTES:	FIGURE REF: EDY7b.v2	
	DATE OF ISSUE: 30/05/2024	
	1:2500 @ A3	PRODUCED: MCE ISSUED TO: AGY

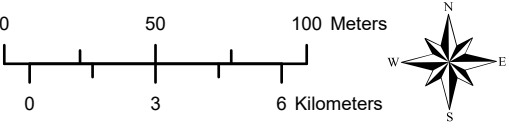



FIGURE: Page 5 of 11
Proposed Cable Route Planning Boundary - Site Layout



PROJECT:
Clump Farm

Spatial Reference:
Name: British National Grid
PCS: British National Grid
GCS: GCS OSGB 1936
Projection: Transverse Mercator



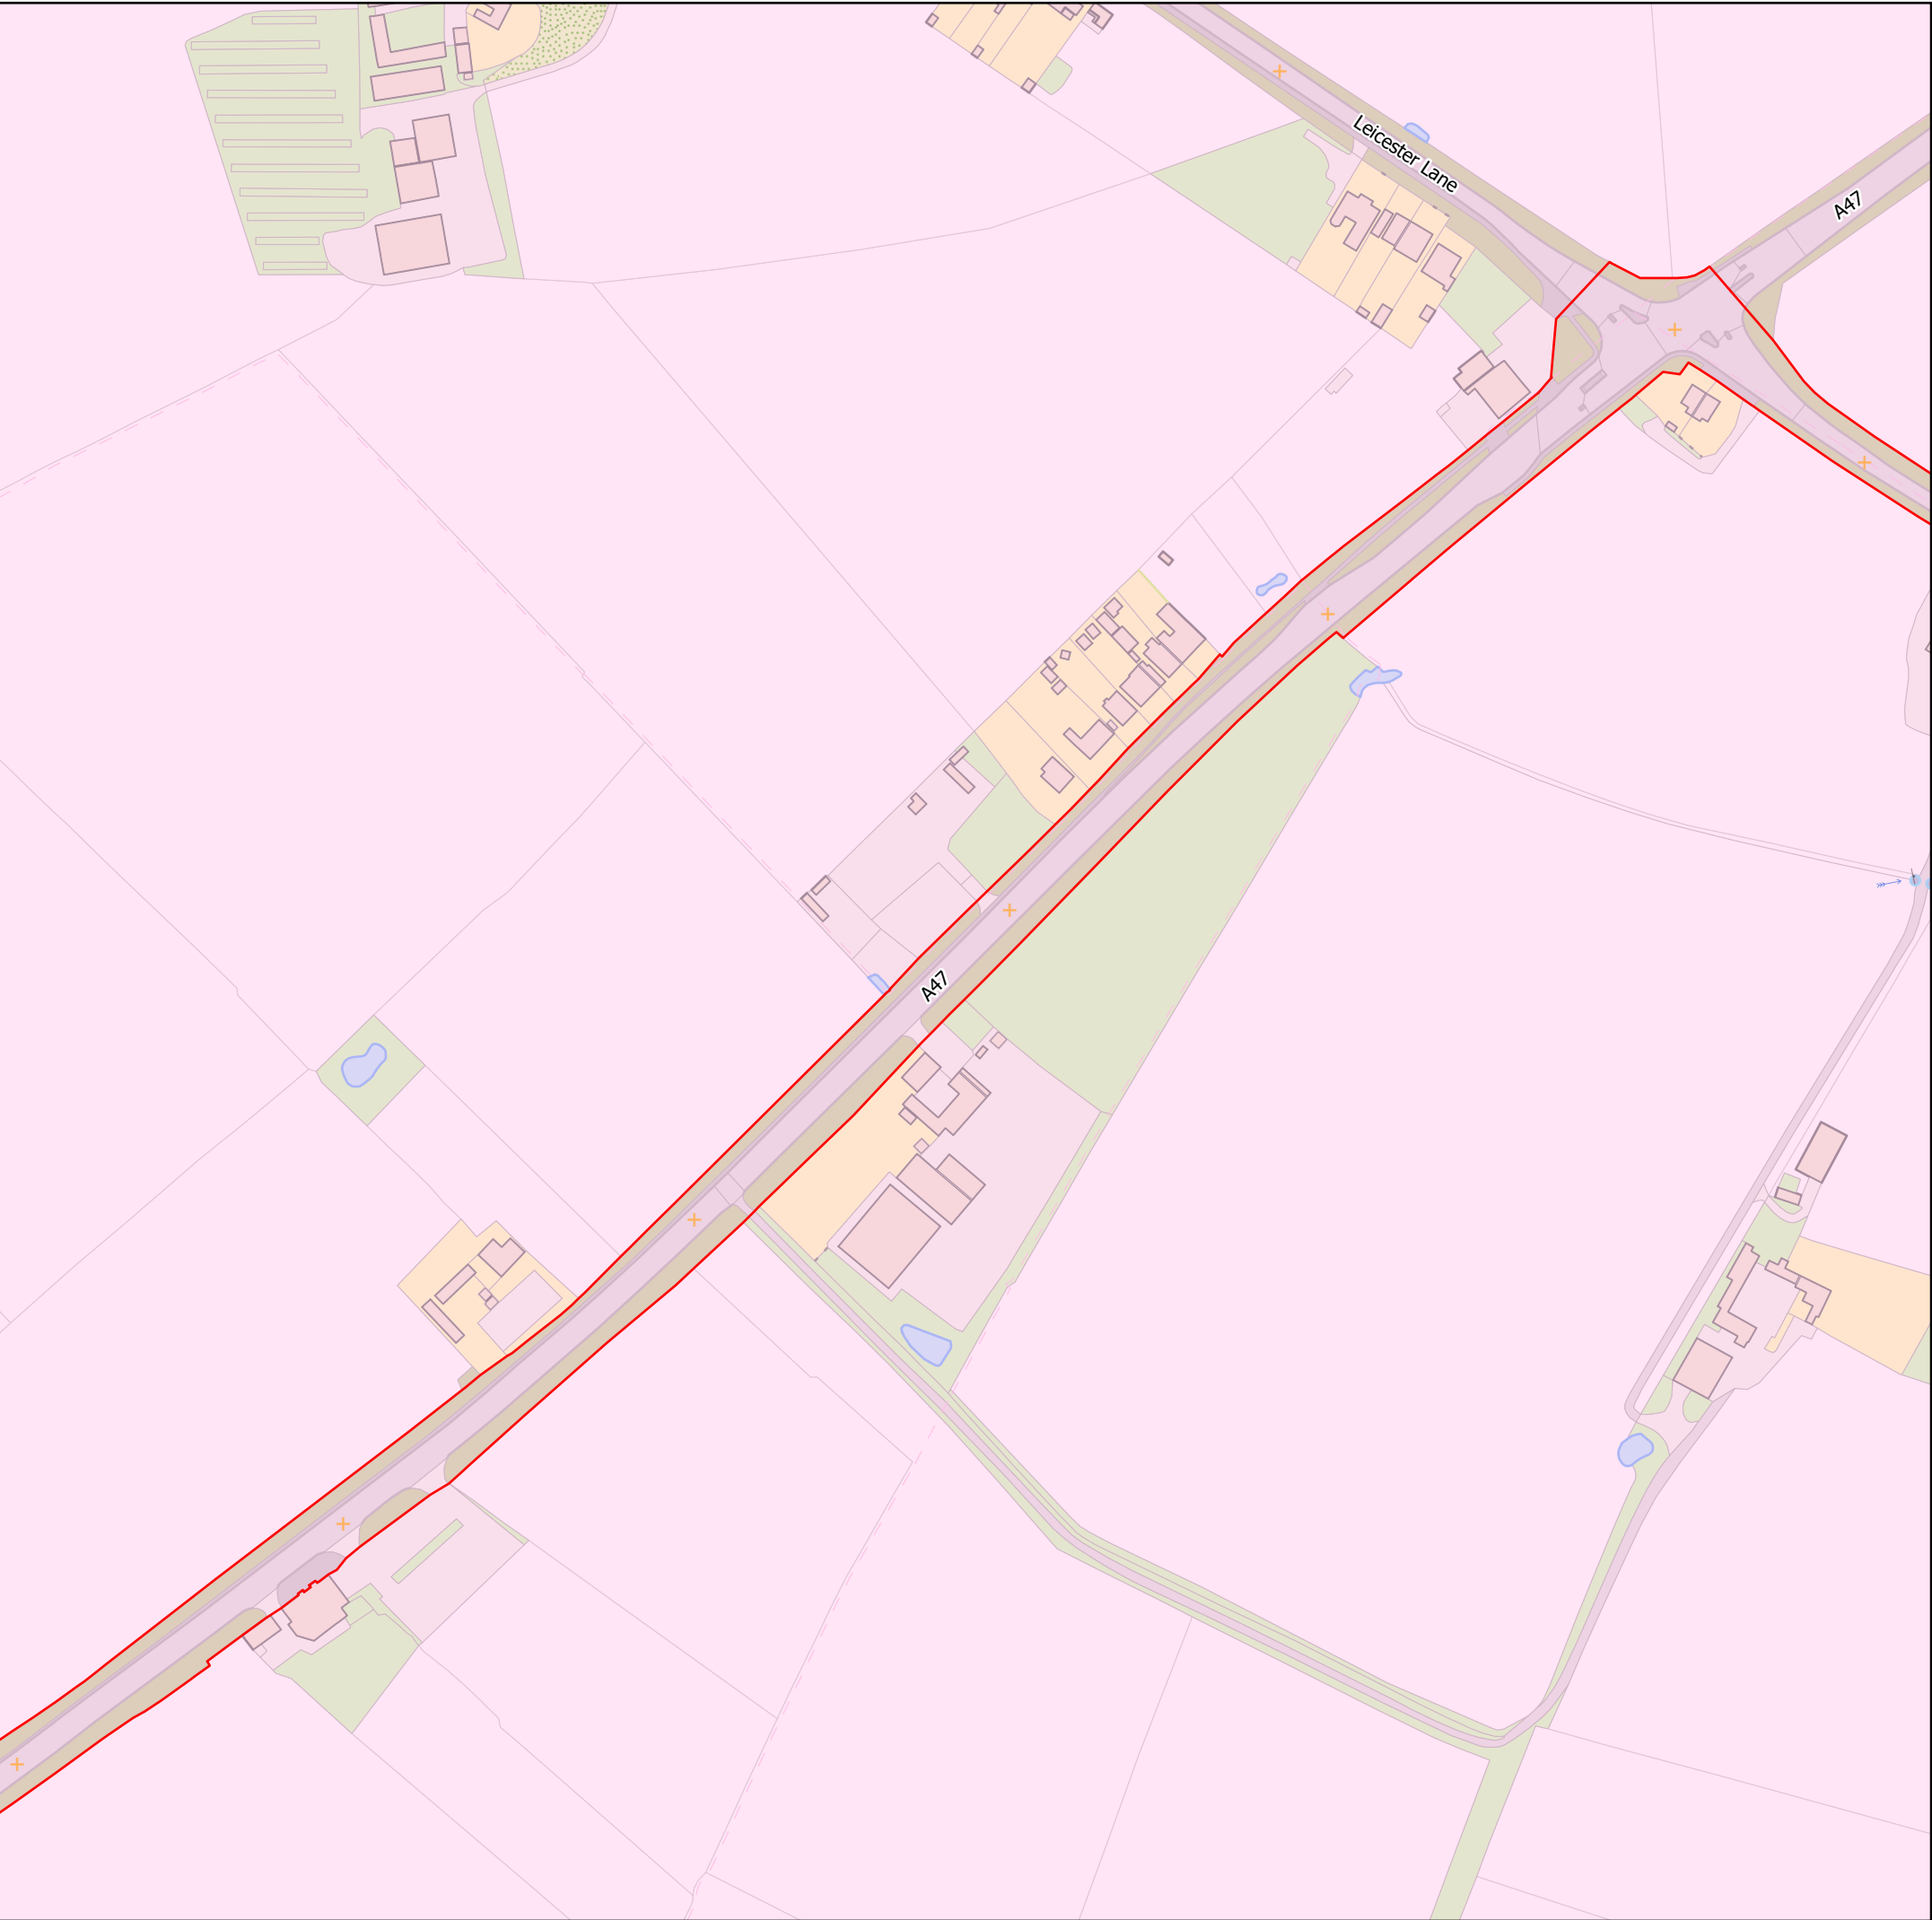

© This drawing and all project related information displayed is the property of BayWa r.e. Group.
Any project data and the map itself can only be used with their prior permission.

- Proposed Cable Route Planning Boundary
- Clump Farm Planning Boundary
- Blaby Local Authority
- Hinckley and Bosworth Local Authority

NOTES:	FIGURE REF: EDY7b.v2	
	DATE OF ISSUE: 30/05/2024	
	1:2500 @ A3	PRODUCED: MCE ISSUED TO: AGY




FIGURE: Page 6 of 11
Proposed Cable Route Planning Boundary - Site Layout



PROJECT:
Clump Farm

Spatial Reference:
Name: British National Grid
PCS: British National Grid
GCS: GCS OSGB 1936
Projection: Transverse Mercator

Portions of this document include intellectual property of Esri and its licensors and are used under license. Copyright © [2024], Esri and its licensors. All rights reserved.

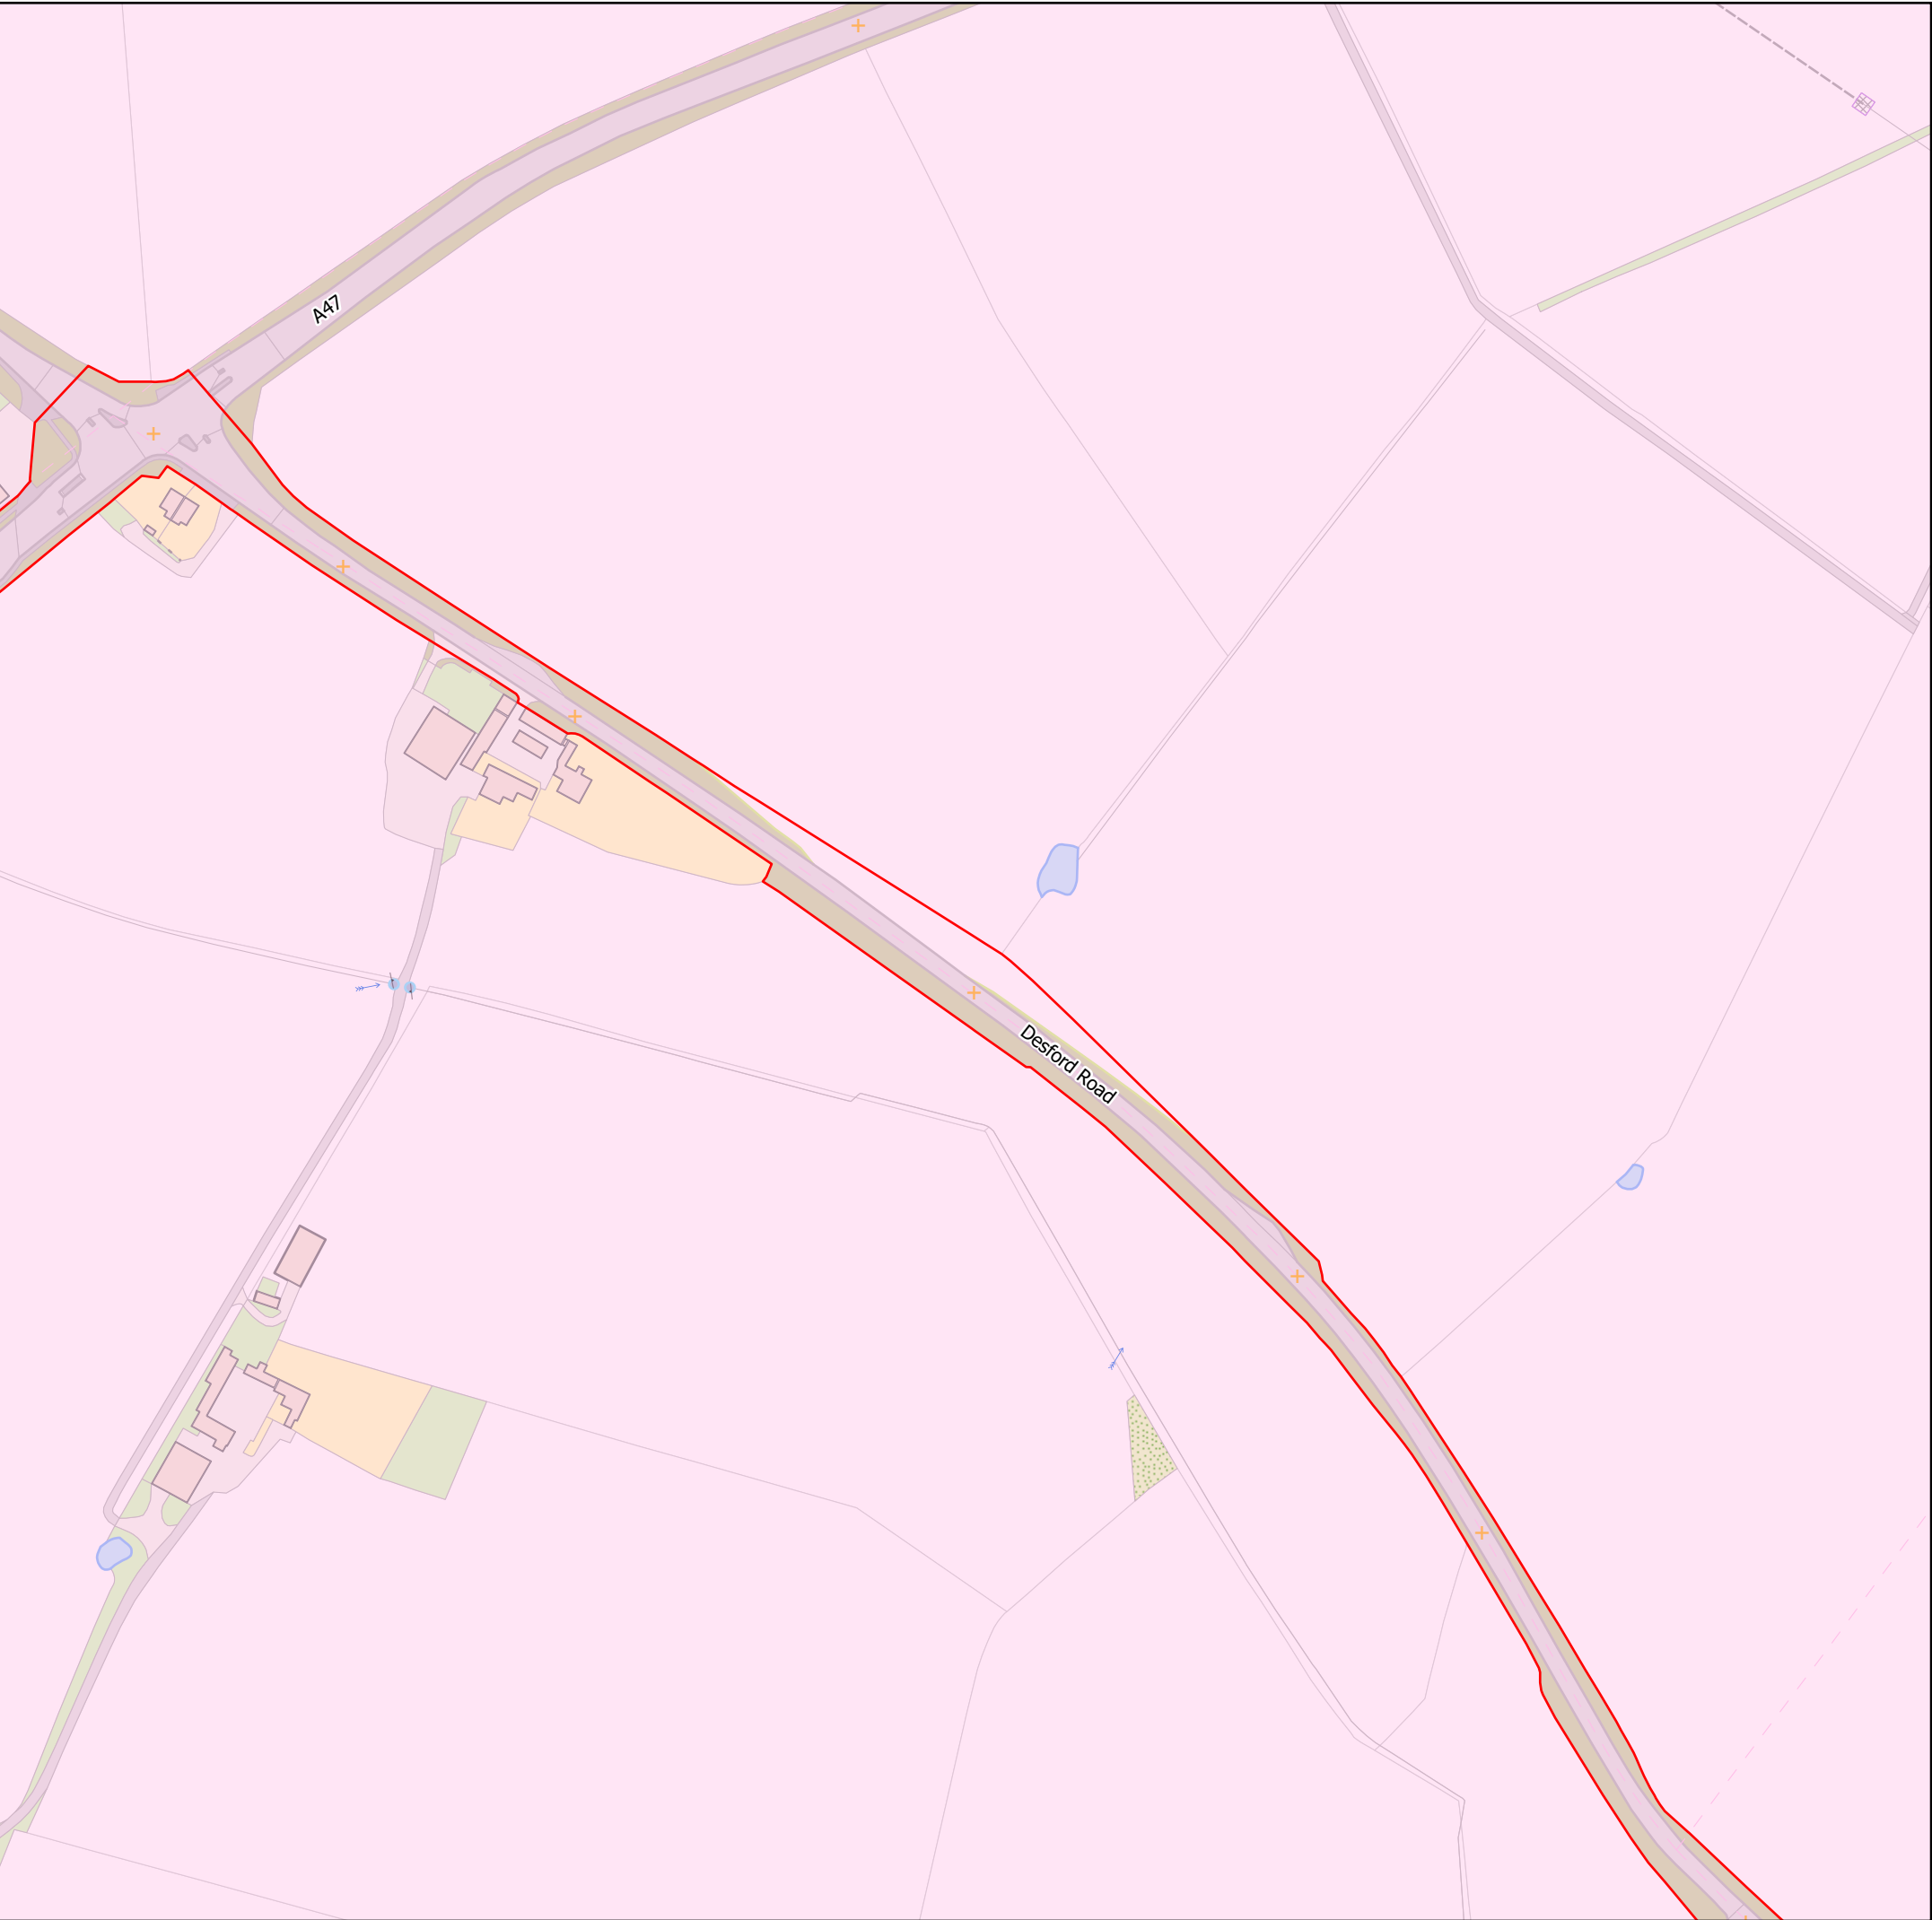

© This drawing and all project related information displayed is the property of BayWa r.e. Group.
Any project data and the map itself can only be used with their prior permission.

-  Proposed Cable Route Planning Boundary
-  Clump Farm Planning Boundary
-  Blaby Local Authority
-  Hinckley and Bosworth Local Authority

NOTES:	FIGURE REF: EDY7b.v2	
	DATE OF ISSUE: 30/05/2024	
	1:2500 @ A3	PRODUCED: MCE ISSUED TO: AGY


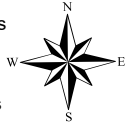


FIGURE: Page 7 of 11
Proposed Cable Route Planning Boundary - Site Layout



PROJECT:
Clump Farm

Spatial Reference:
Name: British National Grid
PCS: British National Grid
GCS: GCS OSGB 1936
Projection: Transverse Mercator

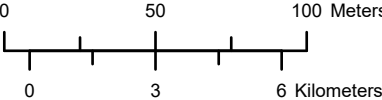

Portions of this document include intellectual property of Esri and its licensors and are used under license. Copyright © [2024]. Esri and its licensors. All rights reserved.



© This drawing and all project related information displayed is the property of BayWa r.e. Group.
Any project data and the map itself can only be used with their prior permission.

-  Proposed Cable Route Planning Boundary
-  Clump Farm Planning Boundary
-  Blaby Local Authority
-  Hinckley and Bosworth Local Authority

NOTES:	FIGURE REF: EDY7b.v2	
	DATE OF ISSUE: 30/05/2024	
	1:2500 @ A3	PRODUCED: MCE ISSUED TO: AGY



BayWa r.e.


FIGURE: Page 8 of 11
Proposed Cable Route Planning Boundary - Site Layout




PROJECT:
Clump Farm

Spatial Reference:
Name: British National Grid
PCS: British National Grid
GCS: GCS OSGB 1936
Projection: Transverse Mercator

0 50 100 Meters
0 3 6 Kilometers

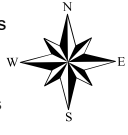

Portions of this document include intellectual property of Esri and its licensors and are used under license. Copyright © [2024]. Esri and its licensors. All rights reserved.

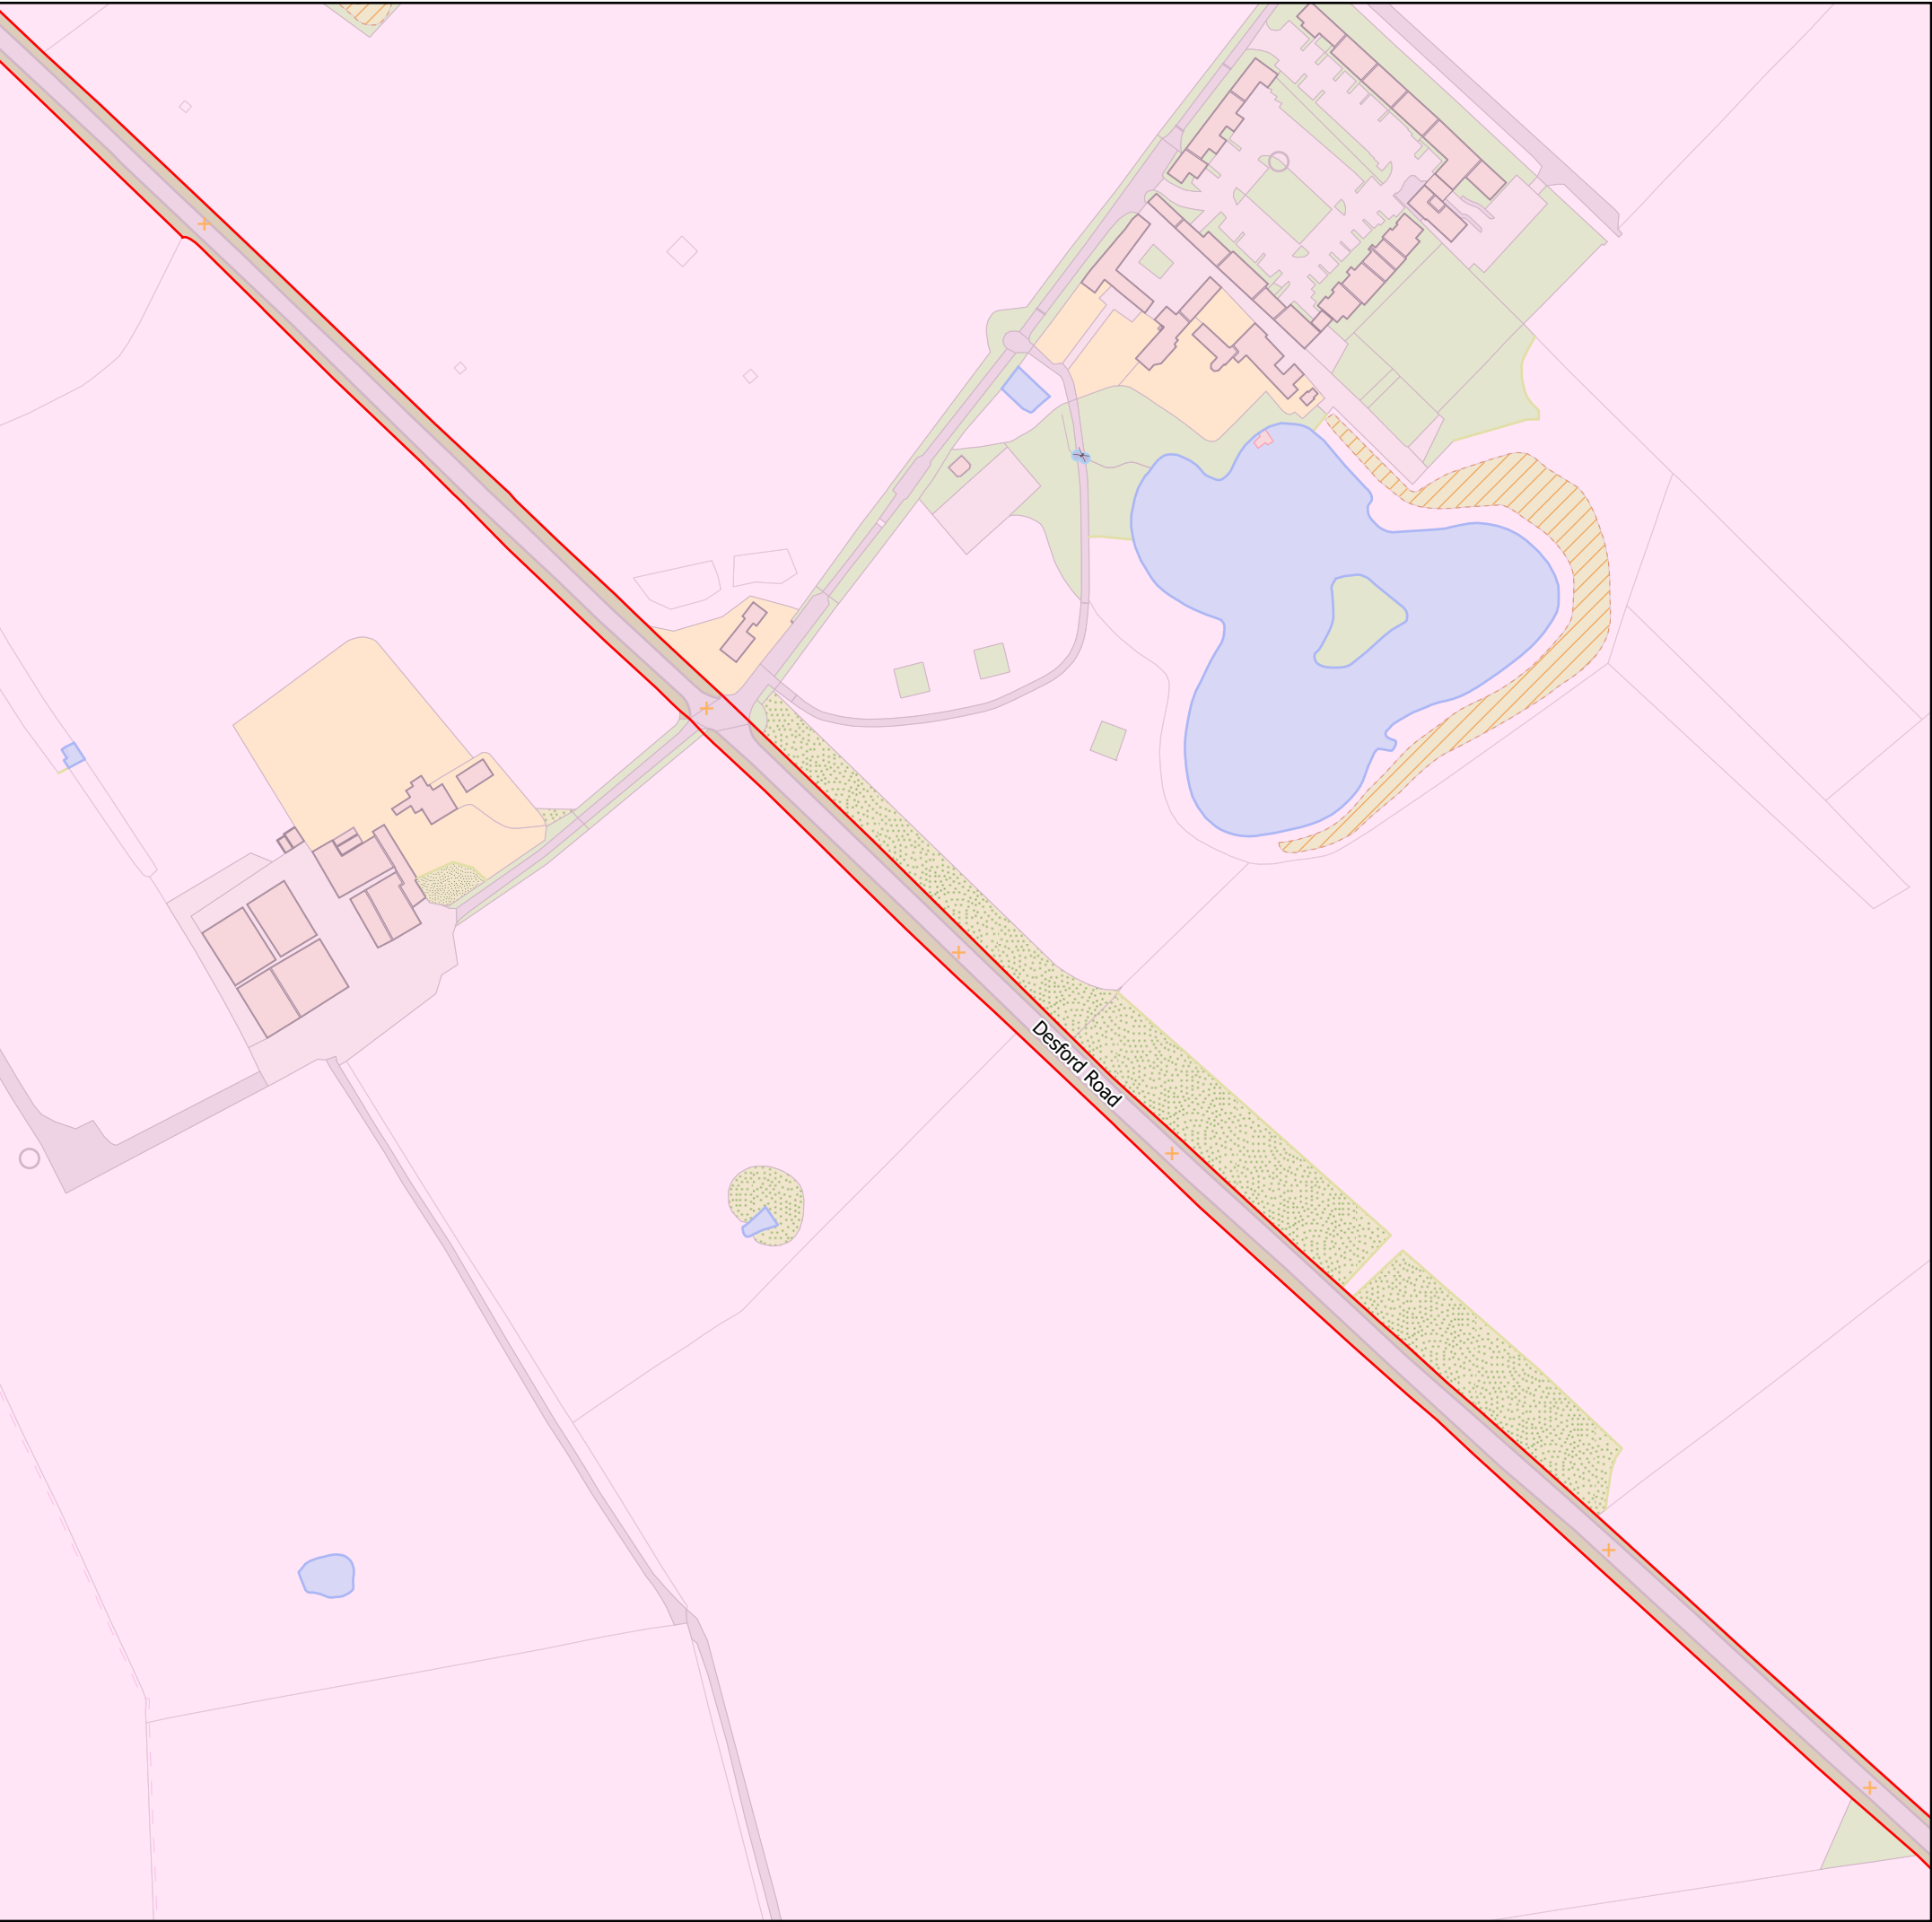

© This drawing and all project related information displayed is the property of BayWa r.e. Group.
Any project data and the map itself can only be used with their prior permission.

-  Proposed Cable Route Planning Boundary
-  Clump Farm Planning Boundary
-  Blaby Local Authority
-  Hinckley and Bosworth Local Authority

NOTES:	FIGURE REF: EDY7b.v2	
	DATE OF ISSUE: 30/05/2024	
	1:2500 @ A3	PRODUCED: MCE ISSUED TO: AGY




FIGURE: Page 9 of 11
Proposed Cable Route Planning Boundary - Site Layout




PROJECT:
Clump Farm

Spatial Reference:
Name: British National Grid
PCS: British National Grid
GCS: GCS OSGB 1936
Projection: Transverse Mercator

0 50 100 Meters
0 3 6 Kilometers

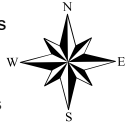

Portions of this document include intellectual property of Esri and its licensors and are used under license. Copyright © [2024]. Esri and its licensors. All rights reserved.

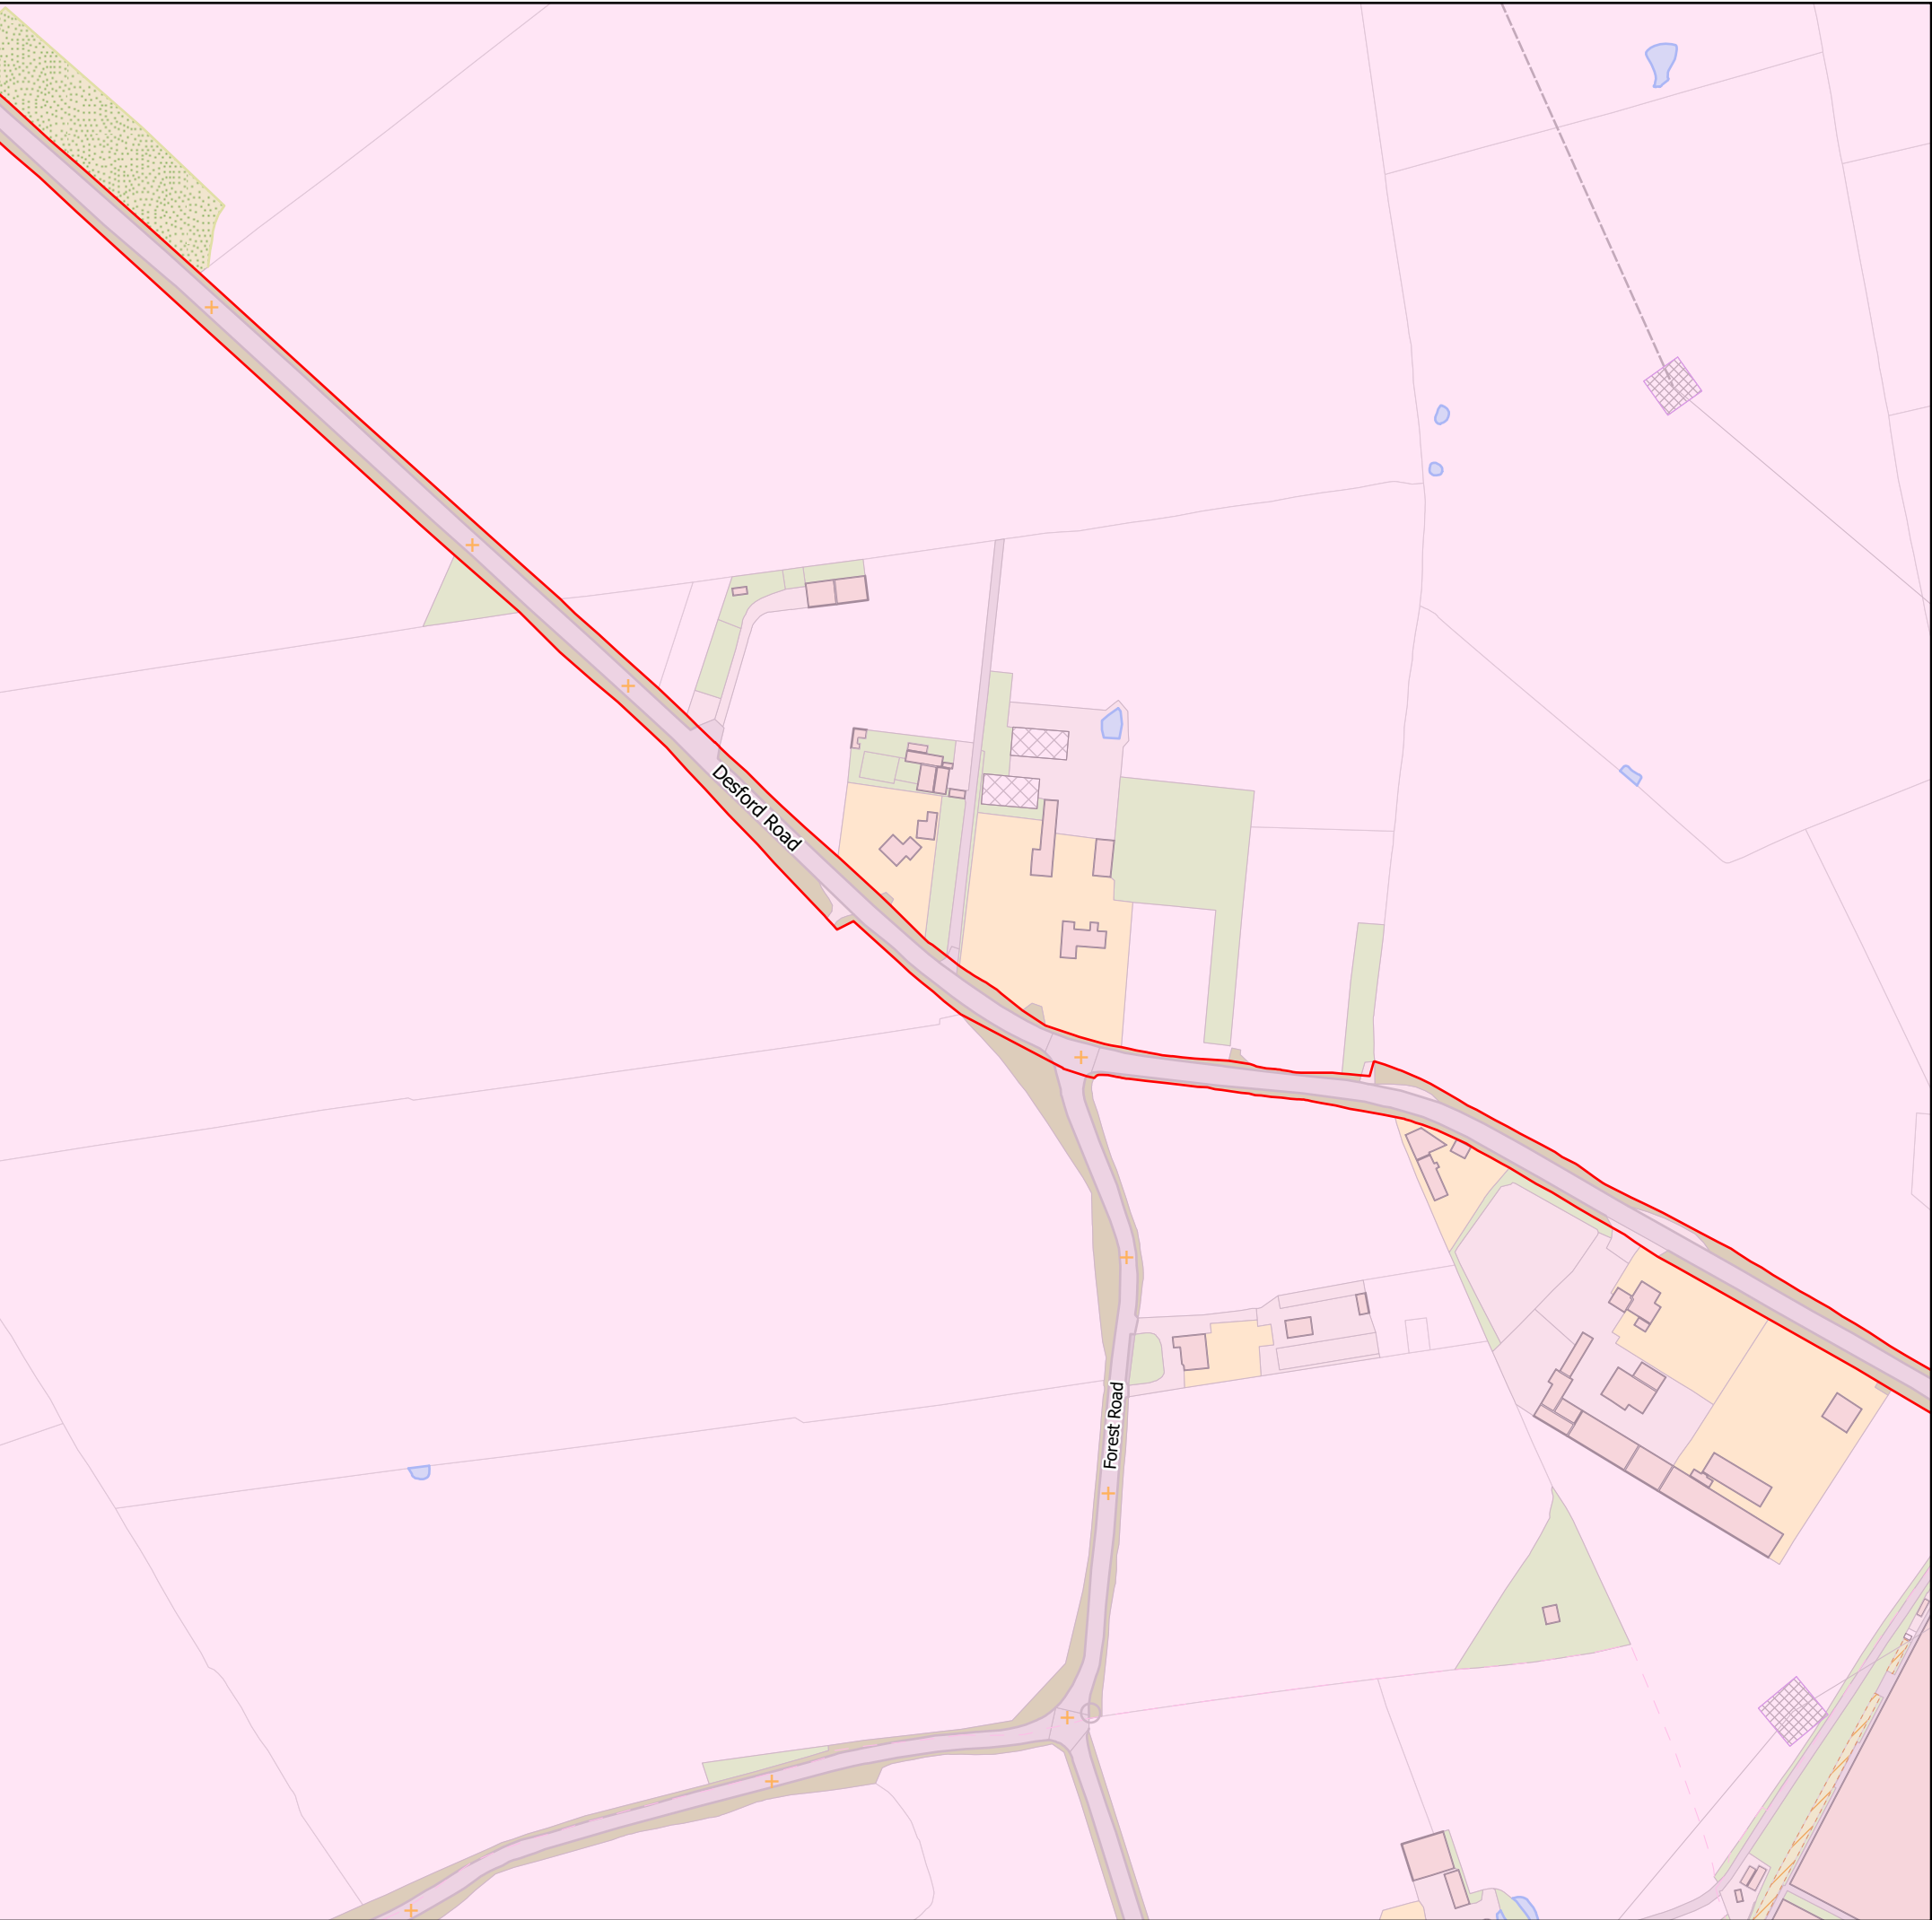

© This drawing and all project related information displayed is the property of BayWa r.e. Group.
Any project data and the map itself can only be used with their prior permission.

-  Proposed Cable Route Planning Boundary
-  Clump Farm Planning Boundary
-  Blaby Local Authority
-  Hinckley and Bosworth Local Authority

NOTES:	FIGURE REF: EDY7b.v2	
	DATE OF ISSUE: 30/05/2024	
	1:2500 @ A3	PRODUCED: MCE ISSUED TO: AGY




FIGURE: Page 10 of 11
Proposed Cable Route Planning Boundary - Site Layout




PROJECT:
Clump Farm

Spatial Reference:
Name: British National Grid
PCS: British National Grid
GCS: GCS OSGB 1936
Projection: Transverse Mercator

0 50 100 Meters
0 3 6 Kilometers

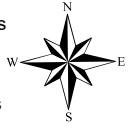

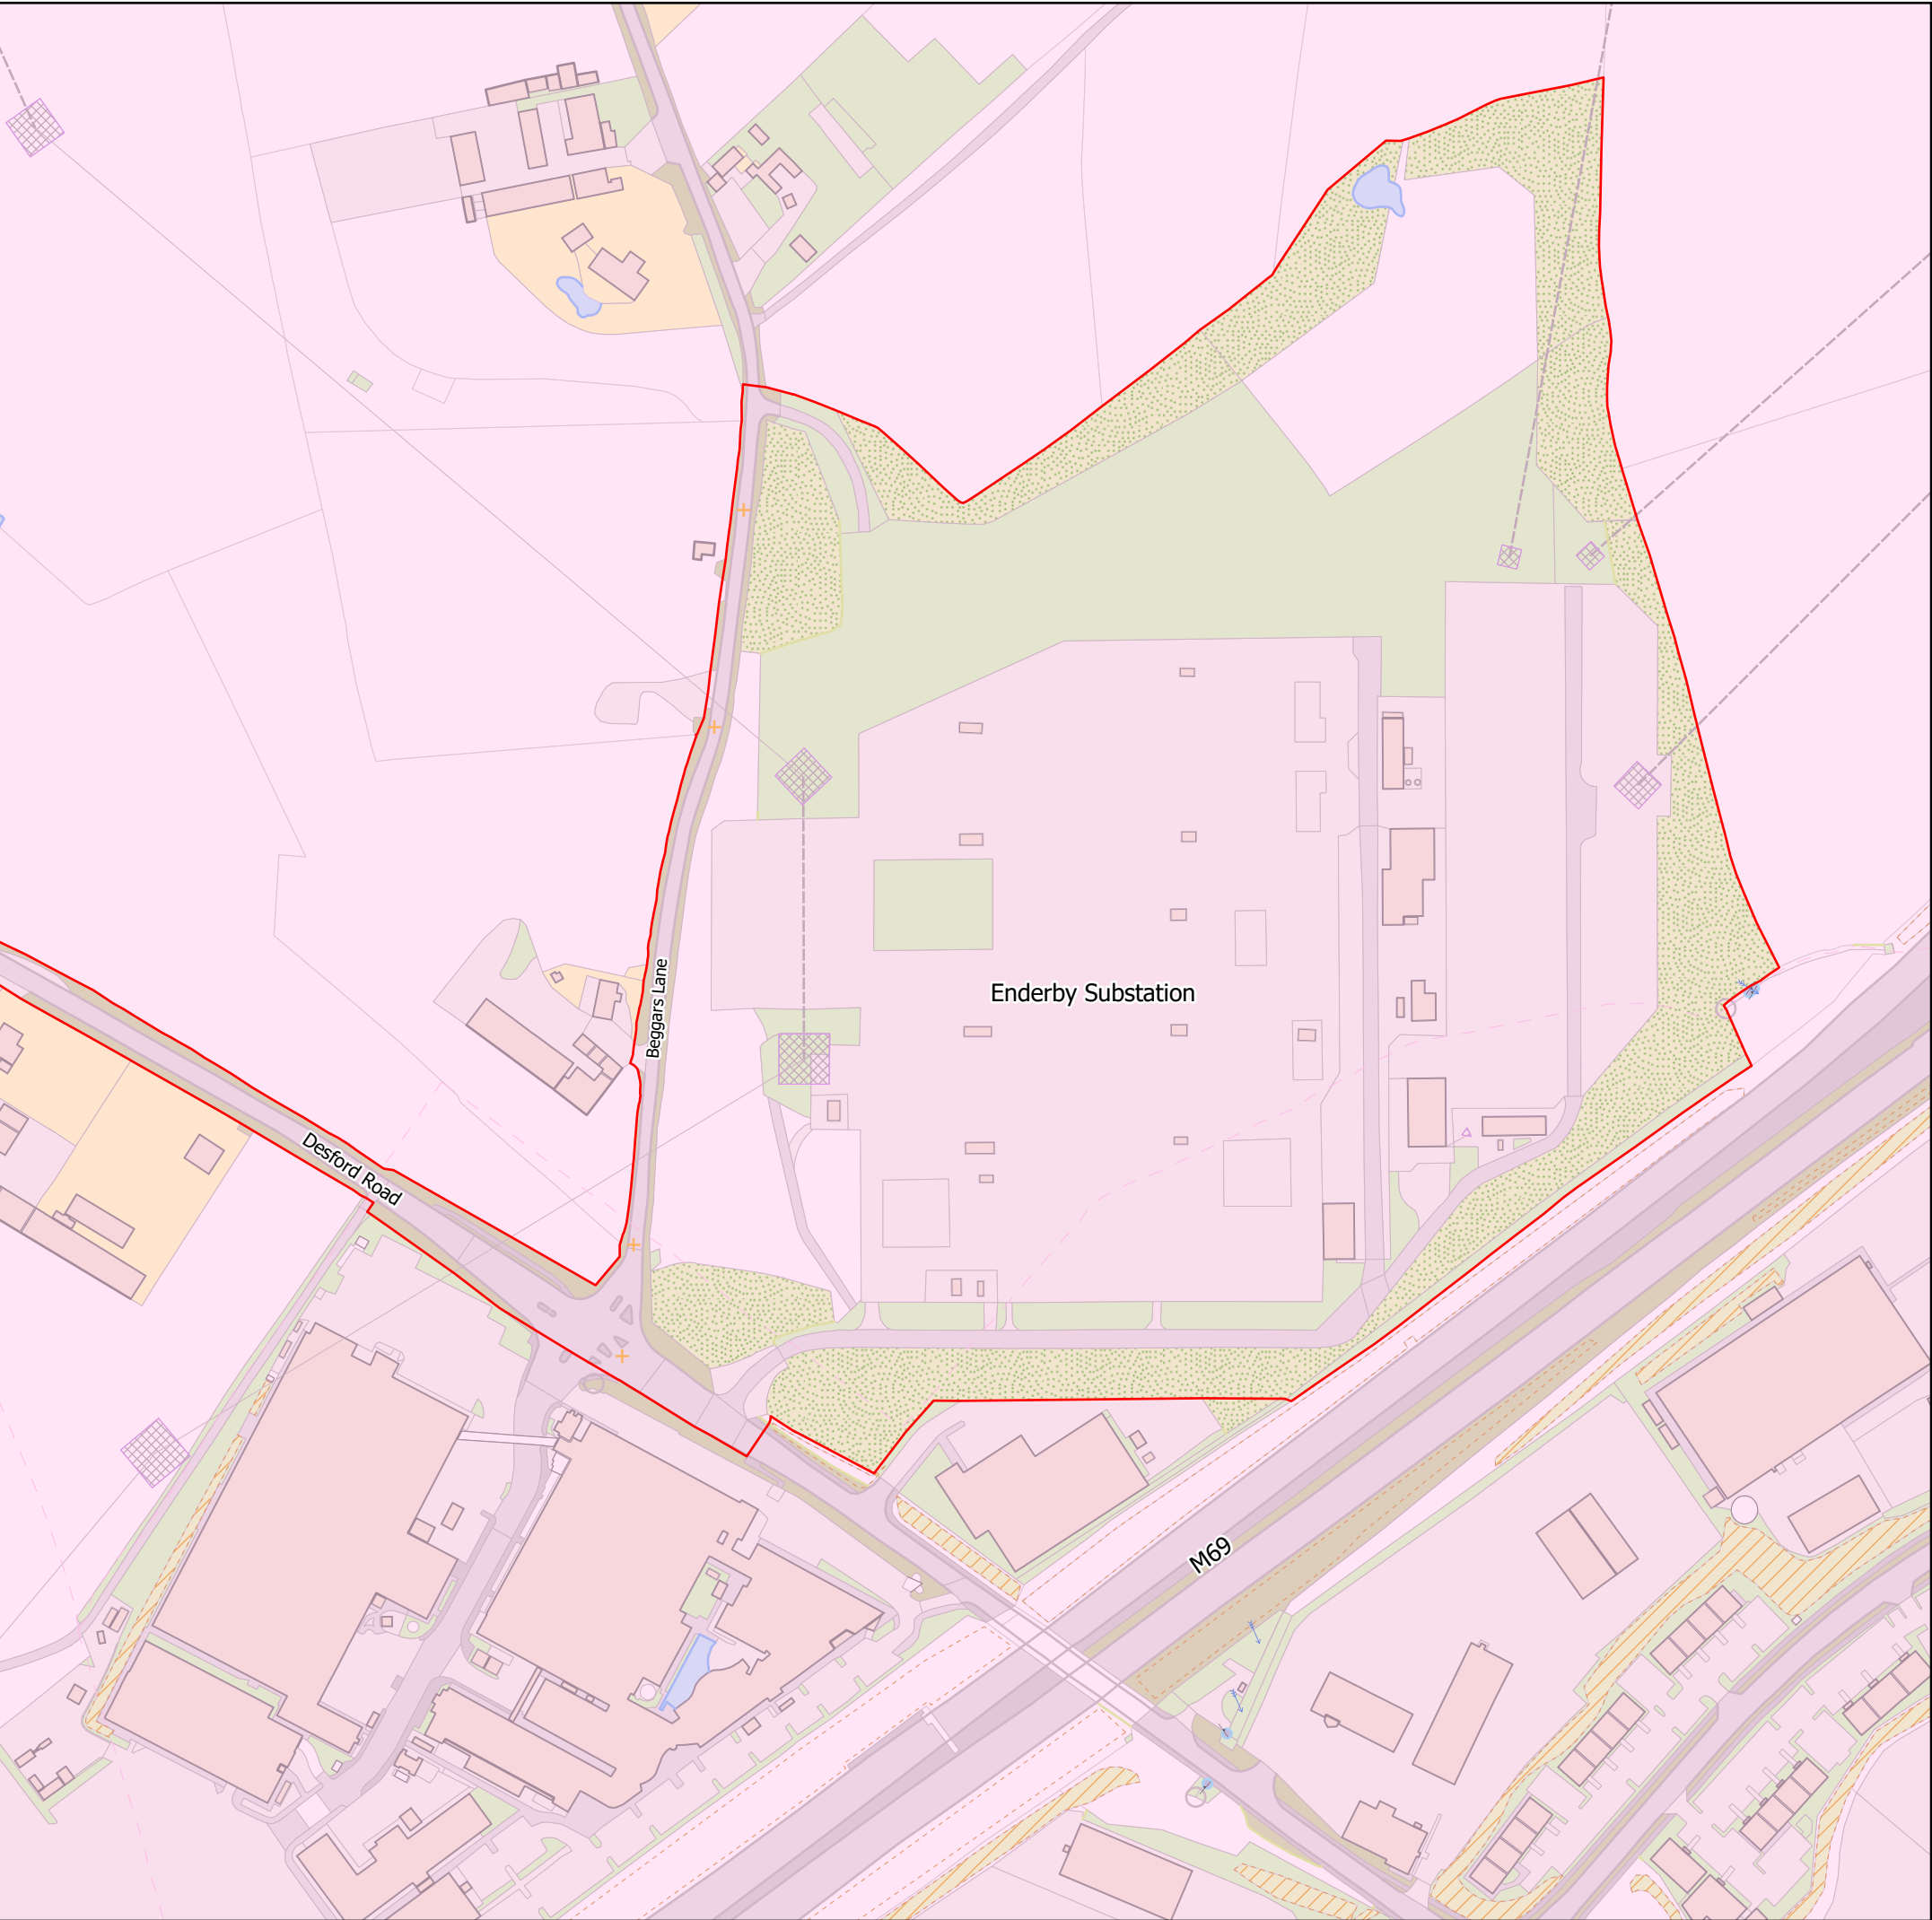

© This drawing and all project related information displayed is the property of BayWa r.e. Group.
Any project data and the map itself can only be used with their prior permission.

- Proposed Cable Route Planning Boundary
- Clump Farm Planning Boundary
- Blaby Local Authority
- Hinckley and Bosworth Local Authority

NOTES:	FIGURE REF: EDY7b.v2	
	DATE OF ISSUE: 30/05/2024	
	1:2500 @ A3	PRODUCED: MCE ISSUED TO: AGY



FIGURE: Page 11 of 11
Proposed Cable Route Planning Boundary - Site Layout



PROJECT:
Clump Farm

Spatial Reference:
Name: British National Grid
PCS: British National Grid
GCS: GCS OSGB 1936
Projection: Transverse Mercator

Portions of this document include intellectual property of Esri and its licensors and are used under license. Copyright © [2024], Esri and its licensors. All rights reserved.