


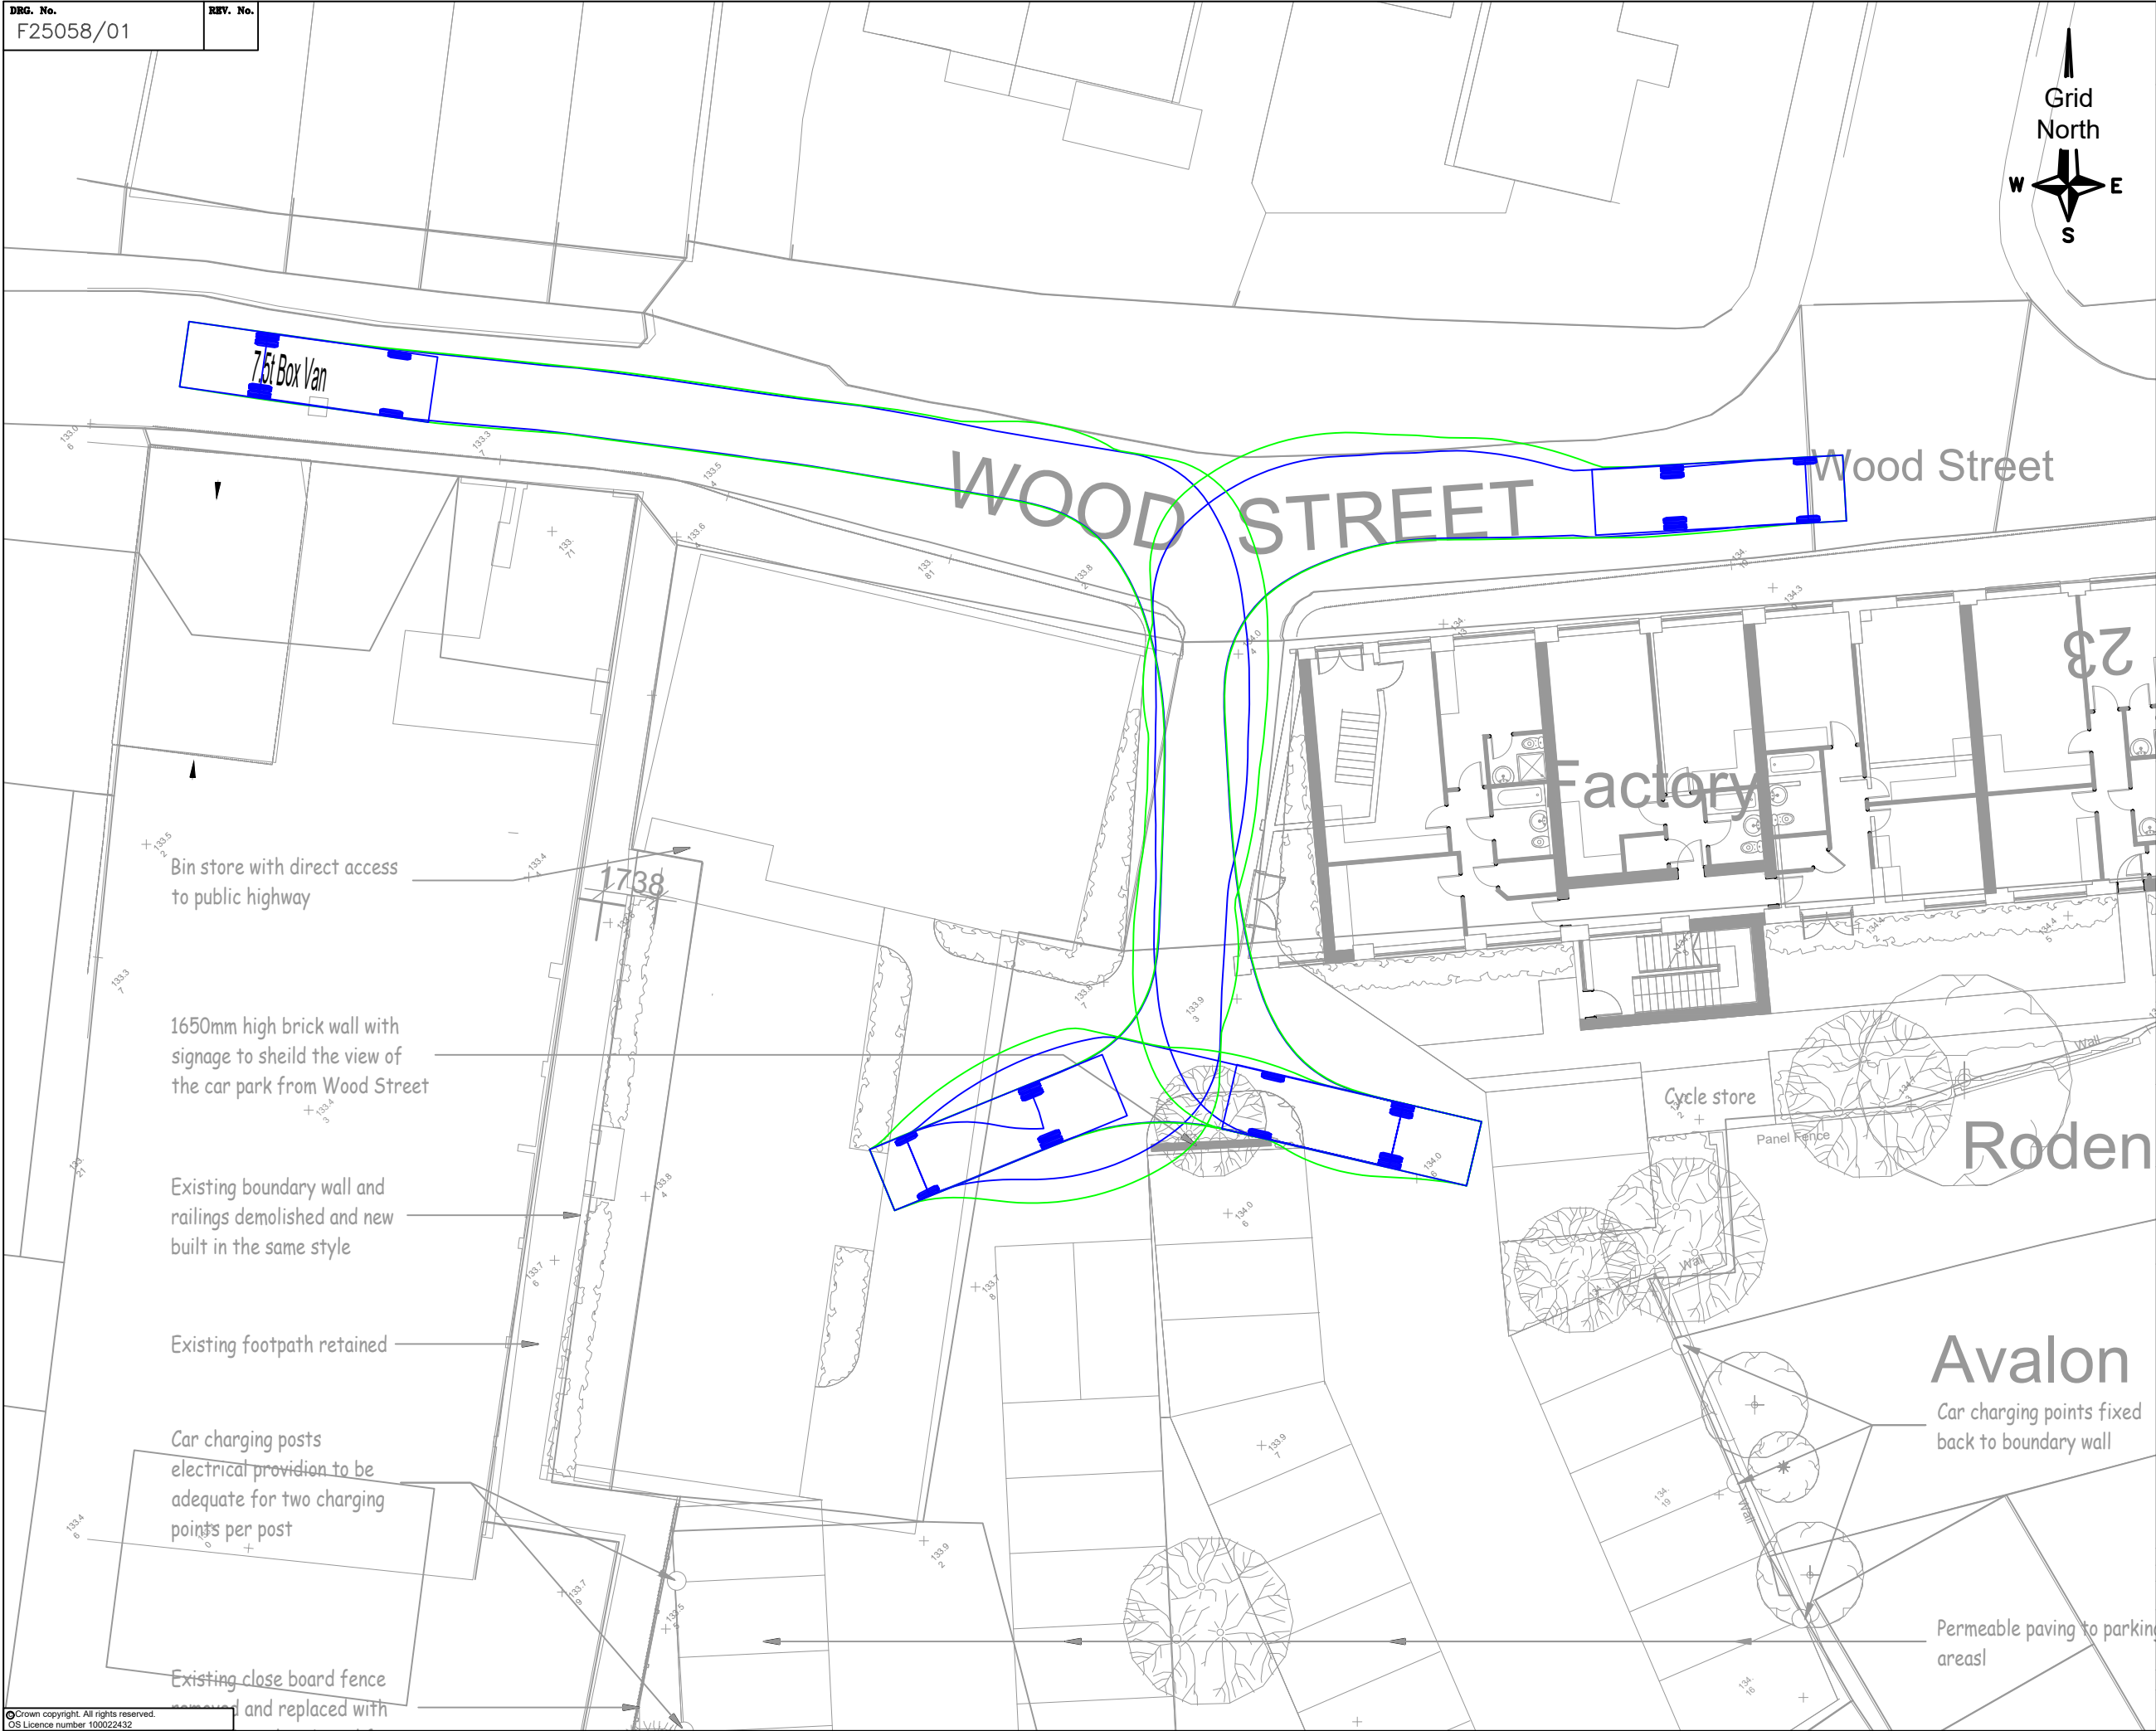

COPYRIGHT IN THIS DRAWING IS THE PROPERTY OF BANCROFT CONSULTING LTD. IT MUST NOT BE REPRODUCED NOR AMENDED NOR USED FOR THE EXECUTION OF ANY WORKS WHETHER IN CONNECTION WITH THE PROPOSED WORKS FOR WHICH IT IS PREPARED OR OTHERWISE WITHOUT THE EXPRESS CONSENT OF BANCROFT CONSULTING LTD.

NOTES:	
7.5t Box Van	8.010m
Overall Length	2.100m
Overall Width	3.556m
Overall Body Height	0.351m
Min Body Ground Clearance	2.084m
Track Width	4.00s
Lock to lock time	7.400m
Kerb to Kerb Turning Radius	

REV.	DATE	DESCRIPTION	BY	CHK'D
------	------	-------------	----	-------

CLIENT
STRONGHOLD HOMES

CONTRACT
WOOD STREET, HINCKLEY

TITLE
VEHICLE TRACKING ASSESSMENT AT SITE ACCESS (7.5T BOX VAN)

**BANCROFT CONSULTING**

Bancroft Consulting Ltd
Jarodale House
7 Gregory Boulevard
Nottingham
NG7 6LB

t 0115 9602919
f 0115 9648201
e office@bancroftconsulting.co.uk

DRAWN BY	
NAME (PRINT)	DATE
CAB	17.09.25
CHECKED BY	
NAME (PRINT)	DATE
CJB	17.09.25
SCALE 1:200@A3	STATUS PRELIMINARY
DRG. NO.	REV
F25058/01	