
1 Site Location Plan

Scale: 1:1250

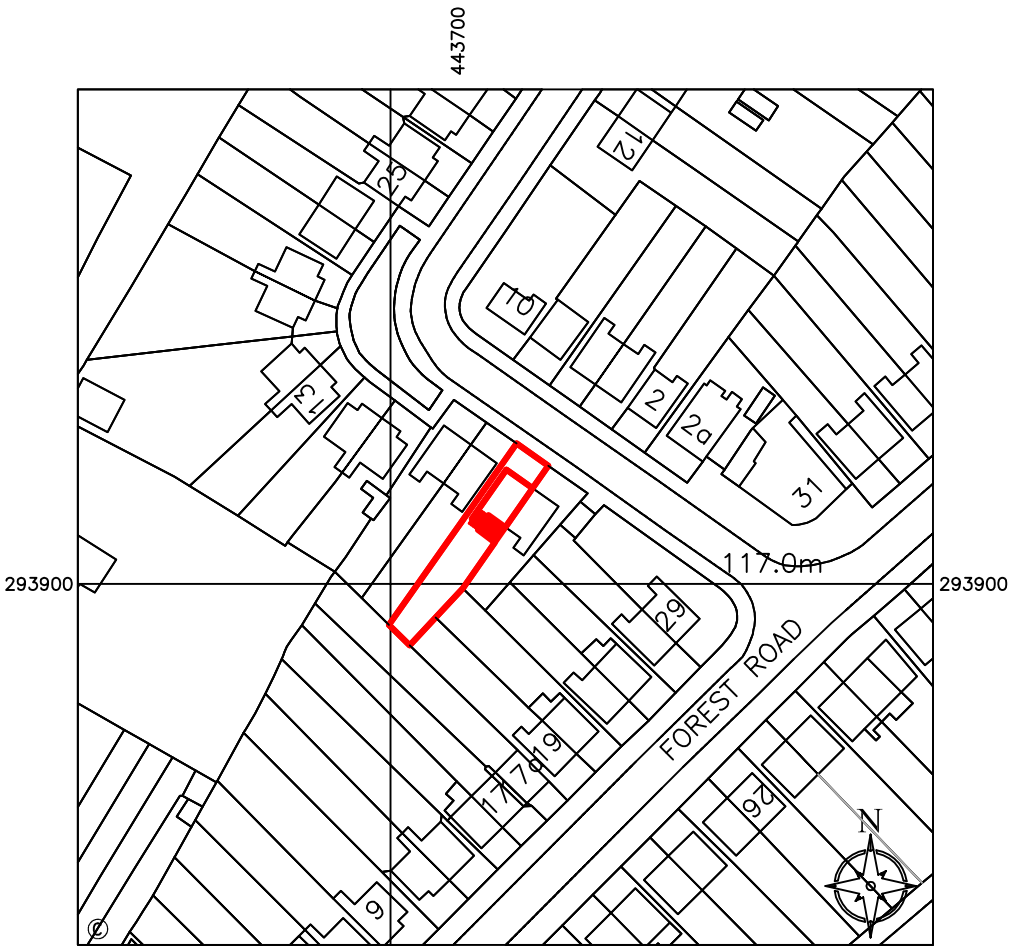

© CROWN COPYRIGHT 2011

METRES
0 10 20 30 40

SCALE: 1:1250

MAPS SUPPLIED BY STREETWISE LICENCE NO. 100047474

CO-ORDINATES 443719,293911

PROJECT NAME & DESCRIPTION
PROPOSED RESIDENTIAL REAR EXTENSION. 3 GLEBE ROAD, HINCKLEY, LEICESTERSHIRE. LE10 1HF FOR MRS J.BURCHNALL SITE LOCATION PLAN

DRAWING NUMBER	MD-JB-3103	REV	B
SCALE	AS STATED		
DATE	26TH AUGUST 2011		
SHEET NUMBER	3 OF 4		

ORIGINAL SHEET SIZE	A4