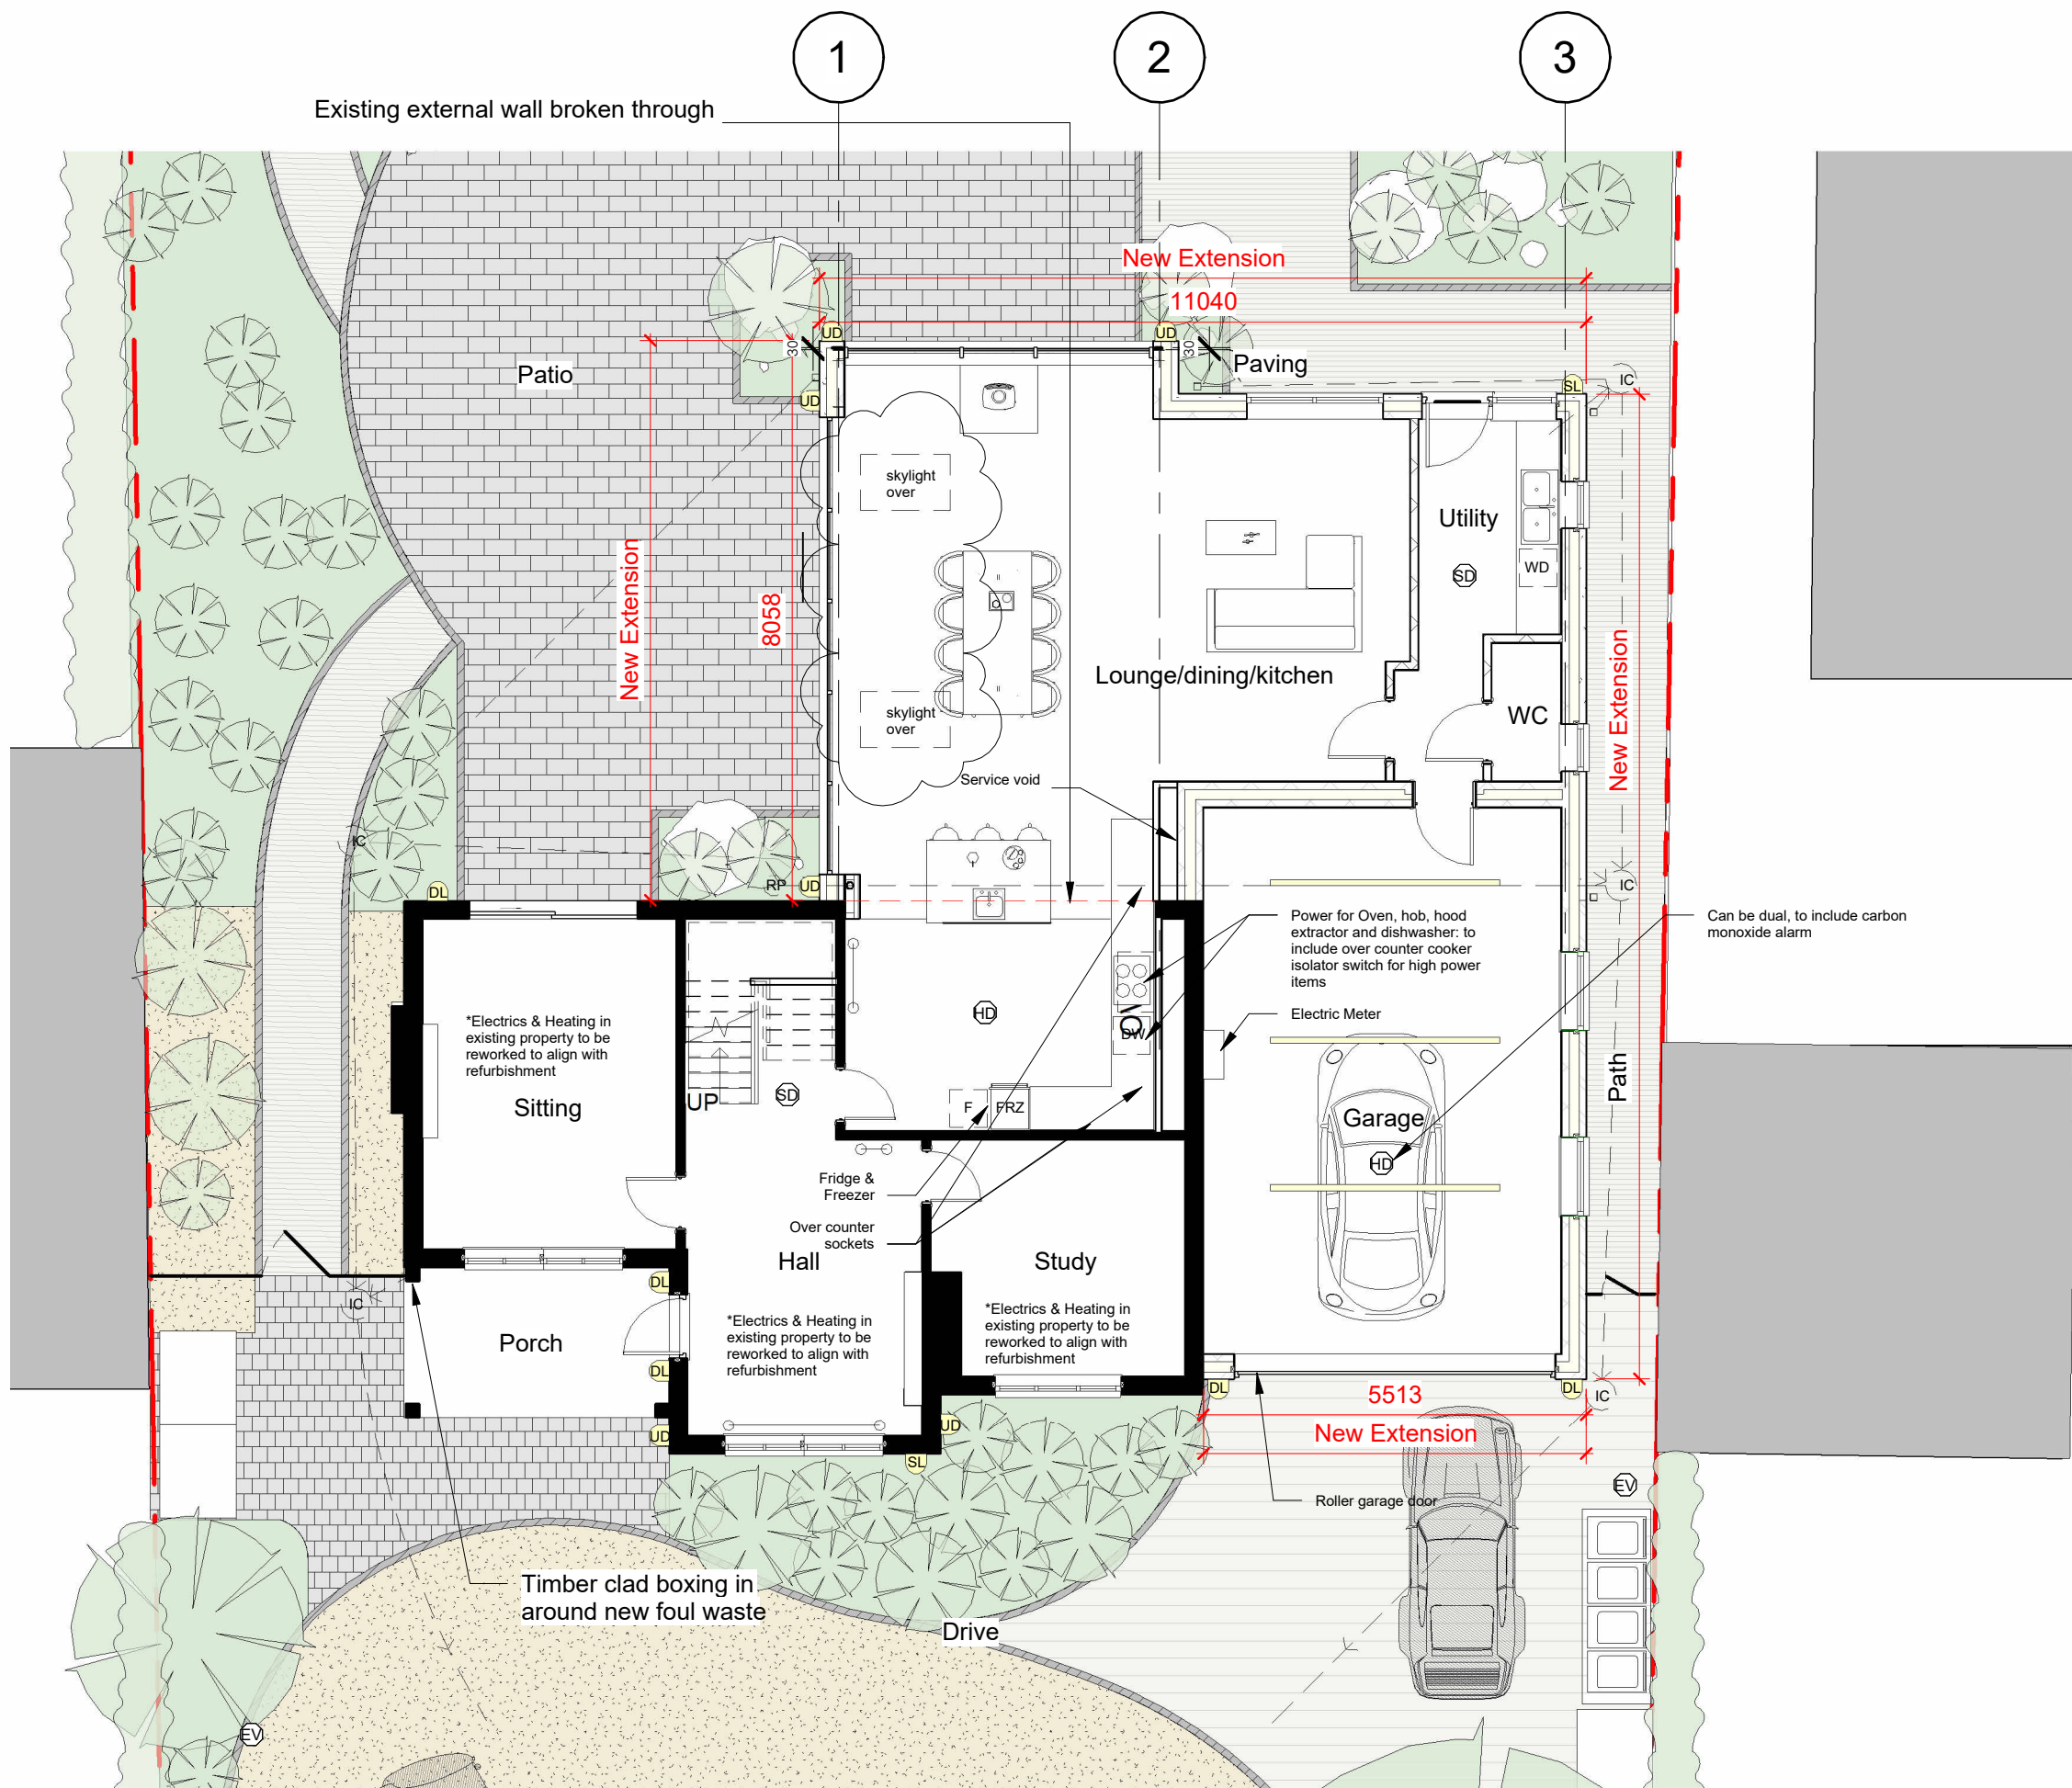


Notes

1. Refer to figured dimensions, do not scale.
2. If in doubt refer to the Architect before work starts
3. All dimensions are to be checked on site
4. The Architects disclaim responsibility for variations from this drawing made without their written consent
5. Please ensure that there have been no additional revisions to this drawing before starting work.
6. All structural information shown indicatively. For structural details, refer to structural engineers drawings

Legend

	Existing Wall		Spot light
	Proposed Wall		Pendant light
	Double socket		Linear light
	Single gang switch		Smoke detector
	Double gang switch		Heat detector
	Triple gang switch		Extractor
	Downlight/Up-Down Light/Security Light		Radiator

Date:	Rev:	Description:	Drn:	Chk:
-------	------	--------------	------	------

04.09.25	P01	Issued for planning		
23.01.26	P02	Light & socket locations added		
15.05.26	P03	Issued for planning		

Client
Jason and Alison Redfearn

Job
27 Station road Desford

Drawing Title
Proposed Ground Floor

Drawing Status
A1 : Approved/Accepted

No.
25002- MG-XX-00-DR- A-2001

Scale
1 : 100

Sheet Size
A3

Revision
P03

Drawn By
Author

Checked By
Checker

Date
Sept 25

phone_ 0115 941 1761
web_ marsh-grochowski.com
address_ 37a Sneinton Hermitage, Nottingham
NG2 4BT

marsh:grochowski
architects

