


110 Markfield Road

Location Plan


018-FBAD-XX-ZZ-DR-A-0001

P01

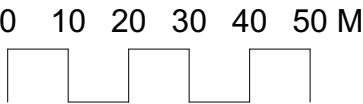

Notes:
This drawing is to be read in conjunction with all other consultants and specialist sub-contractors' drawings, throughout design, tender & construction. All structural and MEP information shown on these drawings is based on structural & MEP philosophy & is to be fully designed, detailed & dimensioned by others.
All specified manufacturers are 'or equal & approved' whether stated or not. Any equivalent product or manufacturer must be approved in writing by the Contract Administrator and Principal Designer before use. All drawings are to be read in conjunction with project specific National Building Specification.
The main contractor is responsible for checking all dimensions prior to commencement of work. Any discrepancies discovered must be reported to the Contract Administrator as soon as they become apparent.

S4 - Suitable for Planning
Preliminary

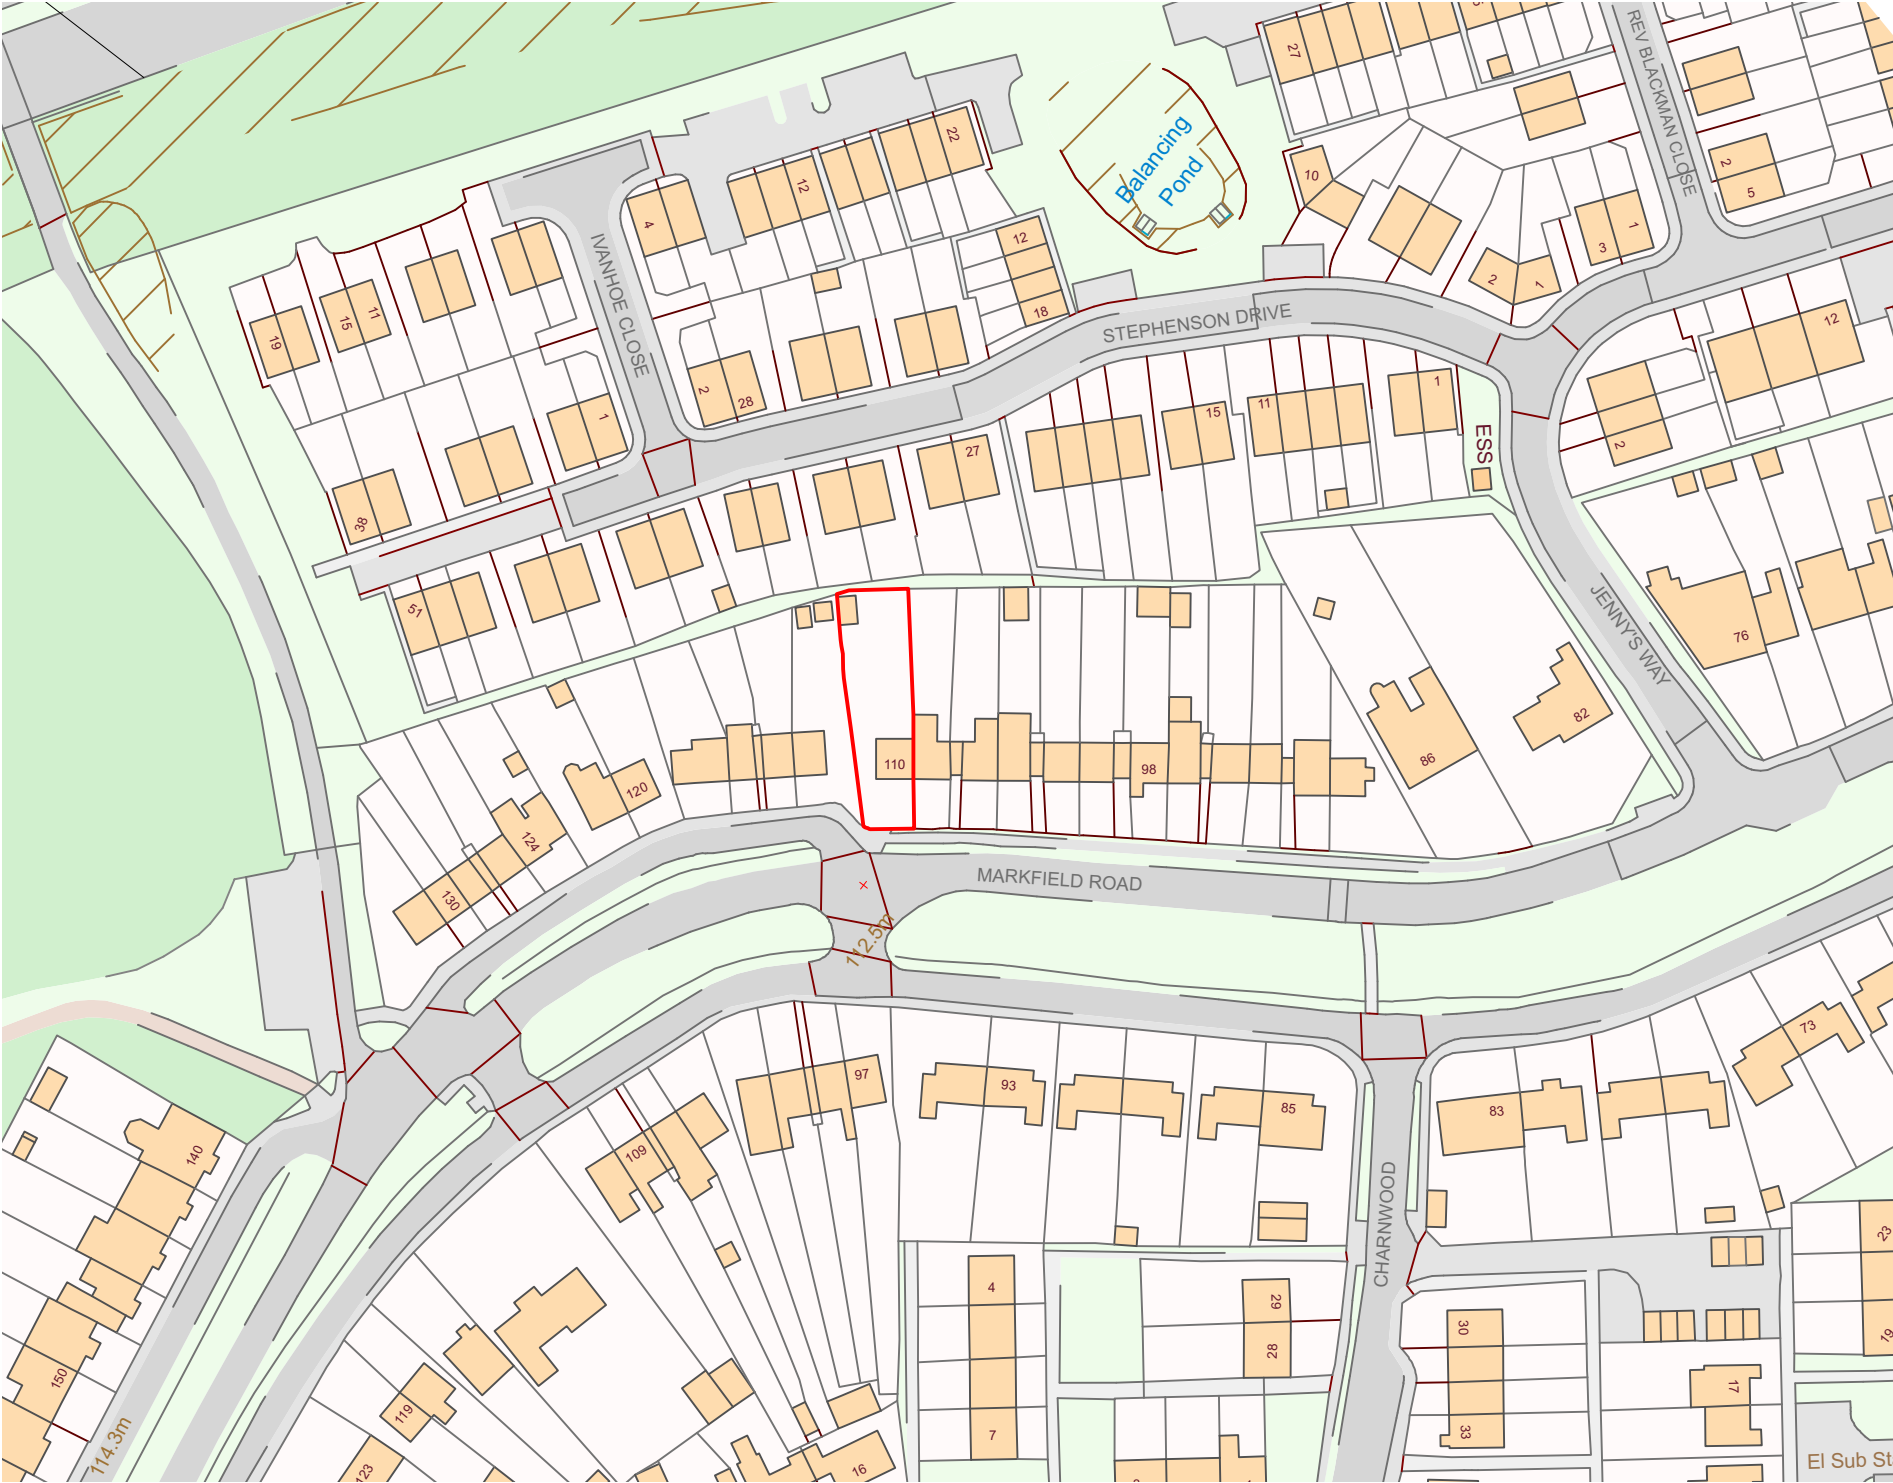

P01	27/05/2026	Initial Issue	FB
Rev	Date	Revision Details	Author
Client	Cameron Varnham		
Job	110 Markfield Road		
Title	Location Plan		
Drawn	Date	Checked	Date
FB	Dec 2025	TA	Dec 2025
Scale	1:1250	Size	A3
Drawing Number			Revision
018-FBAD-XX-ZZ-DR-A-0001			P01
Purpose for Issue		Status	
S4 - Suitable for Planning		Preliminary	
The copyright of this drawing is vested in the Architect/ Designer and must not be copied or reproduced without his written consent. Figured dimensions only to be taken from this drawing. All contractors and / or specialists must visit the site and be responsible for taking and checking all dimensions relative to this work.			