


Location Plan

Site Address: Lodge Farm, Market Bosworth Road, Dadlington, CV13 6DH



Date Produced: 30-Jul-2025

Scale: 1:1250 @A3

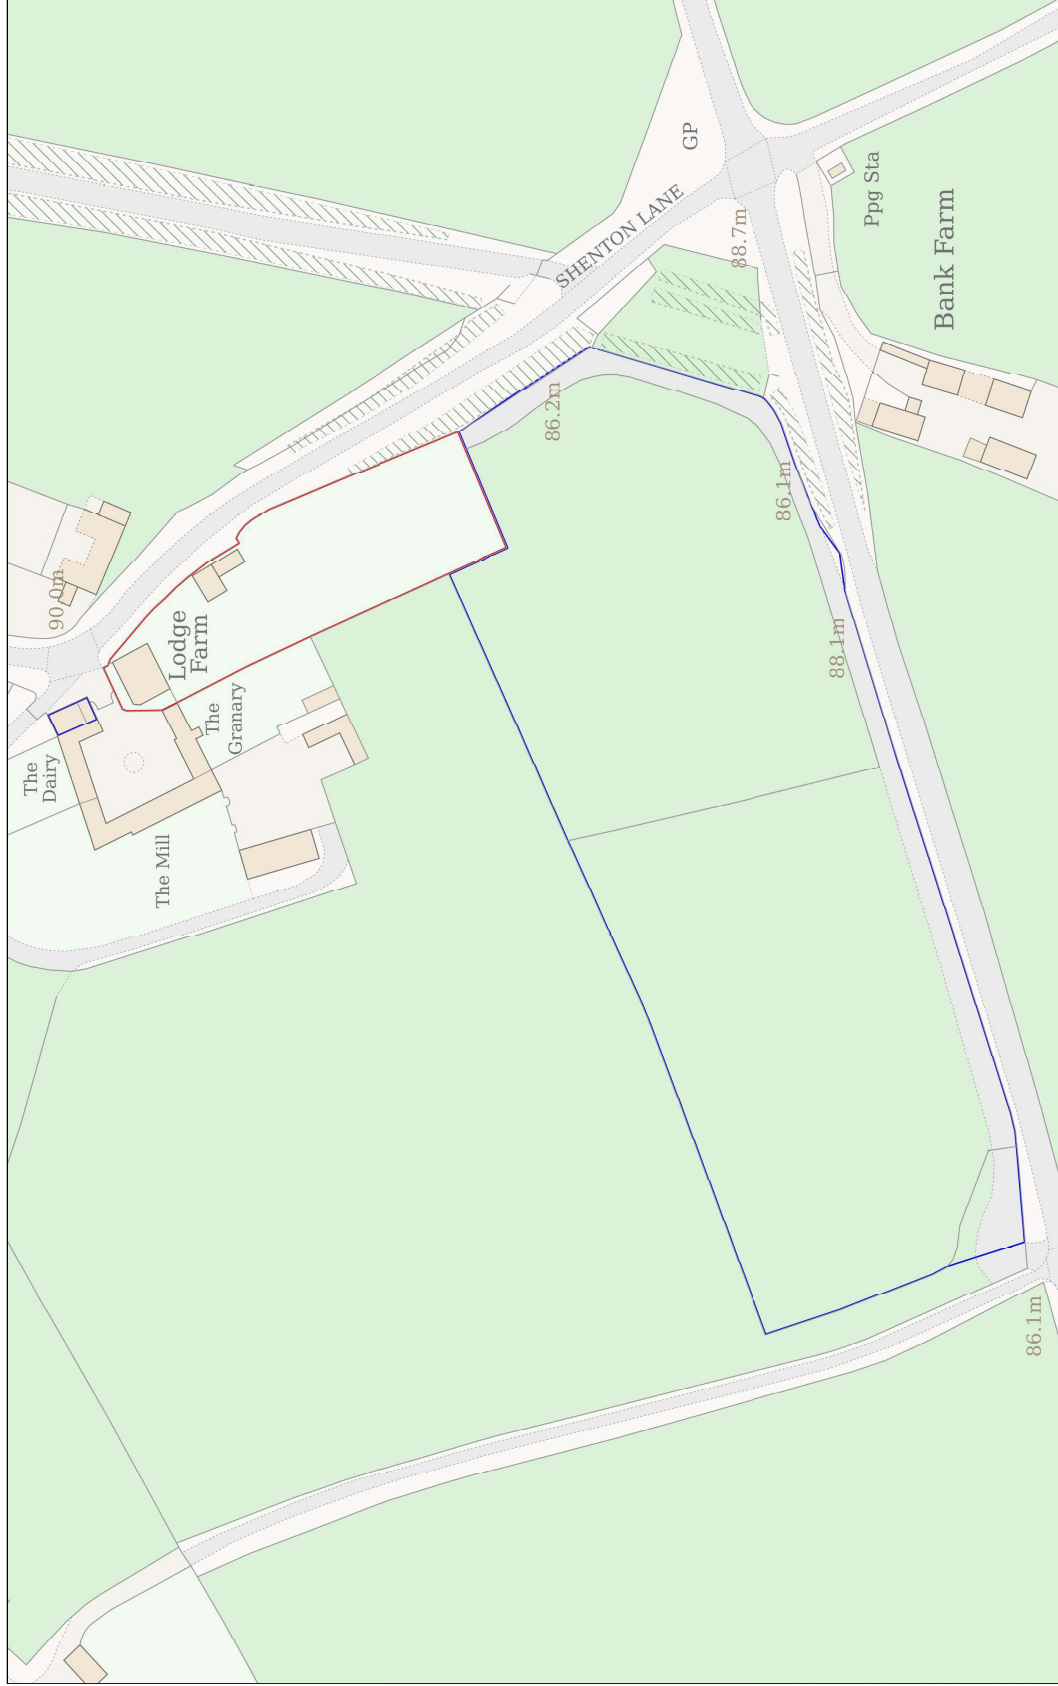

Planning Portal Reference: PP-14212992v1

