


FRONT ELEVATION

H454B--4



REAR ELEVATION

H454---4

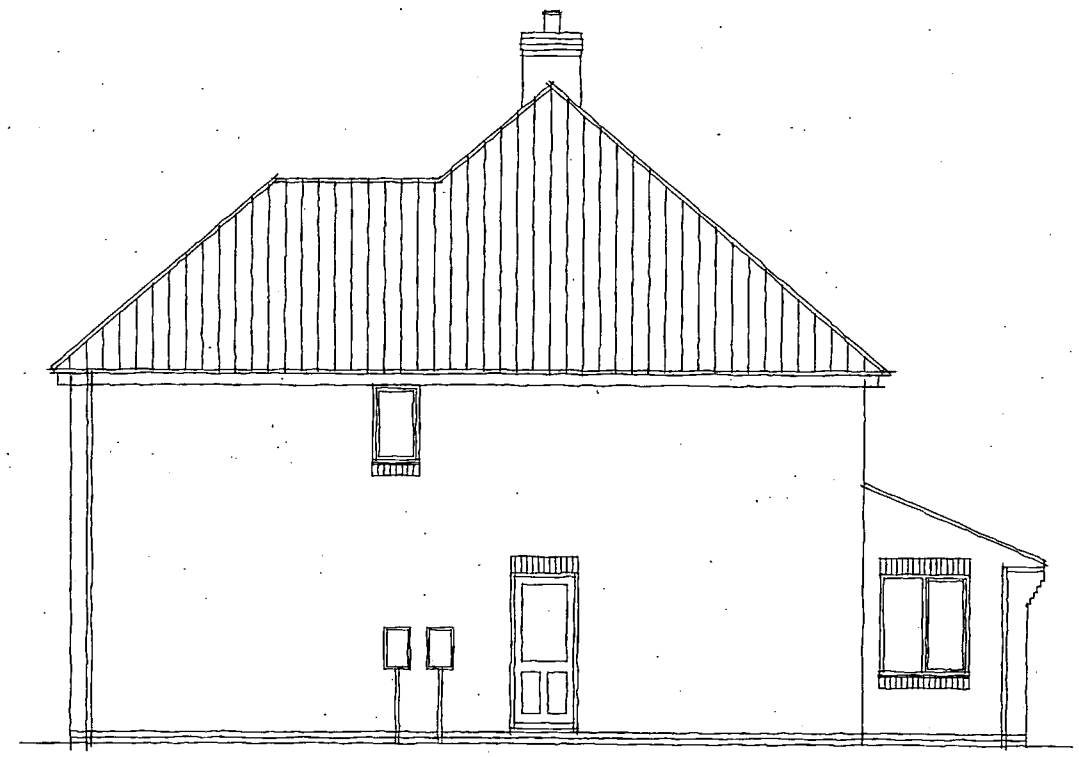

SIDE ELEVATION

H454---4



SIDE ELEVATION

H454---4

DEVELOPMENT SERVICES
2 4 OCT 2007
RECEIVED

AREA : 1802sqft

DAVID WILSON HOMES

Date:

Description:

Rev:

House Type: H454B--4

Description: BRICK PLANNING

Site/Marketing Name:

Site Ref:

Scale: 1 : 100 Date: Nov 05 Drawn: GD Checked: GD Spec: A1