

DEVELOPMENT SERVICES
2 4 OCT 2007
RECEIVED

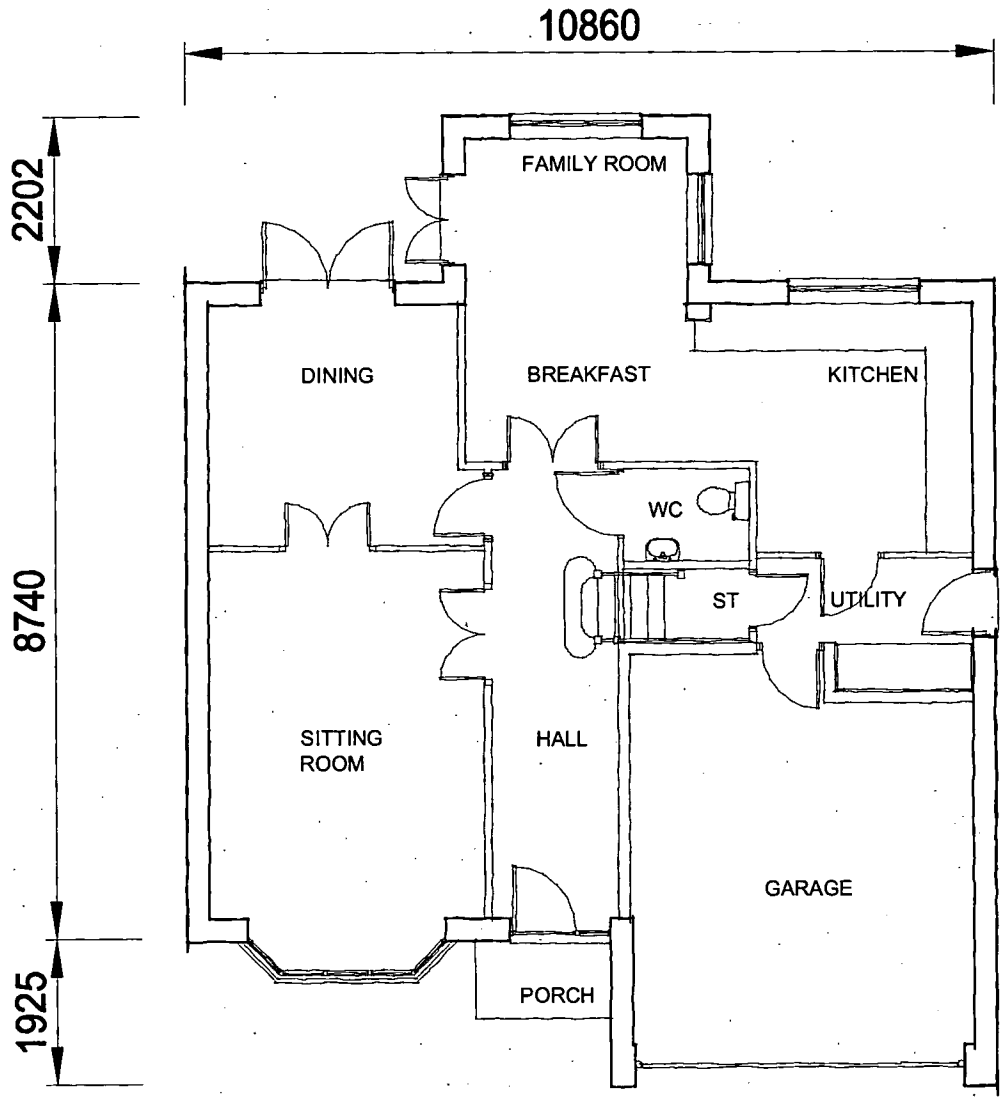

GROUND FLOOR

H454---4

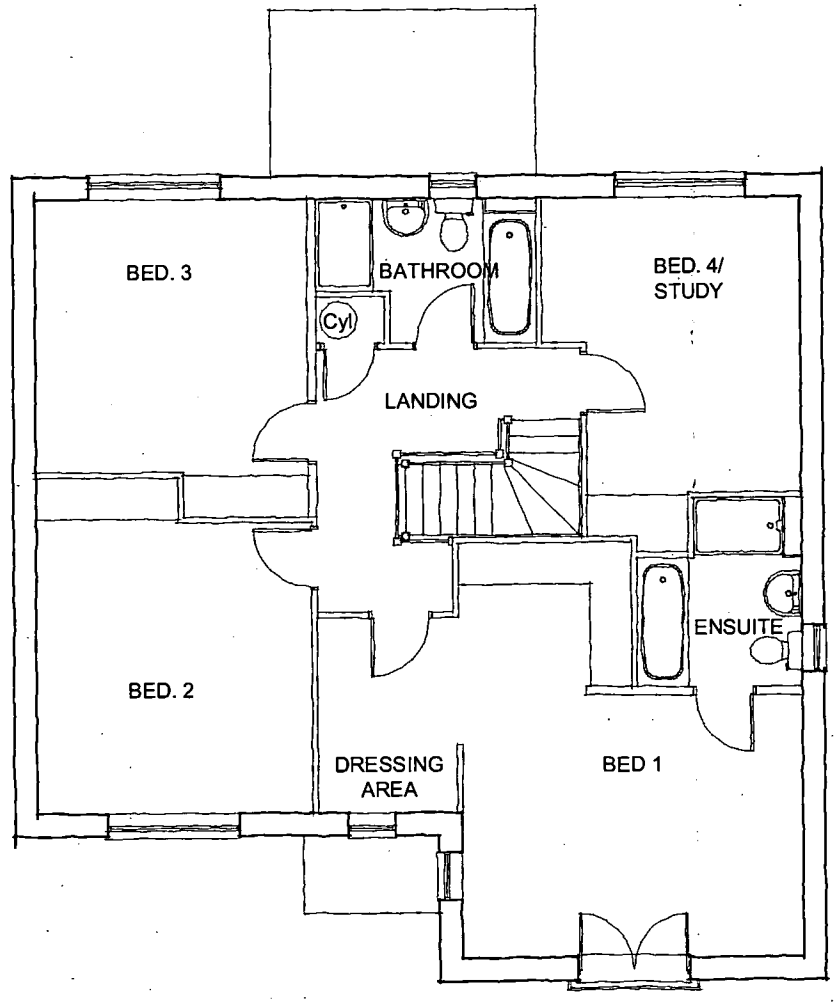

FIRST FLOOR

H454---4

AREA : 1802sqft

DAVID WILSON HOMES

Date:

Description:

Rev:

House Type: H454---4

Description: PLANNING FLOOR PLANS

Site/Marketing Name:

Site Ref:

Scale: 1 : 100 Date: Nov 05 Drawn: Checked: Spec: A1