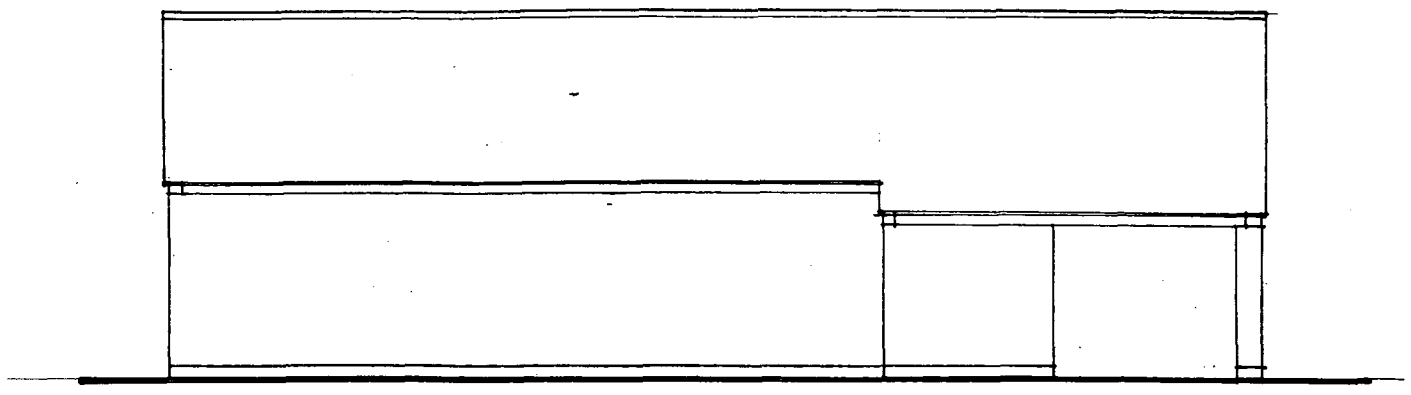

front elevation s.w.

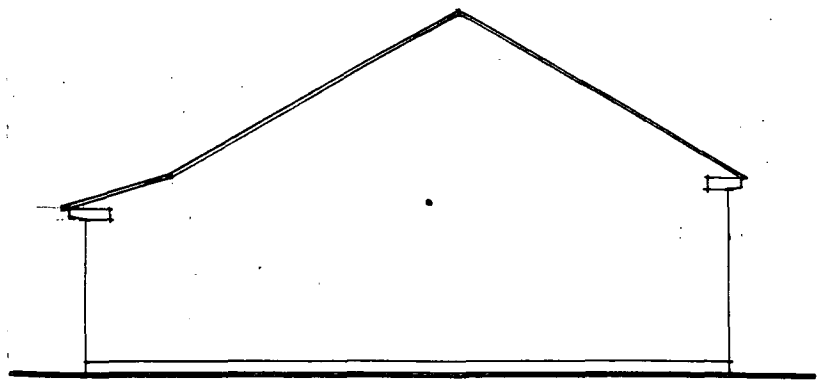

side elevation s.e.

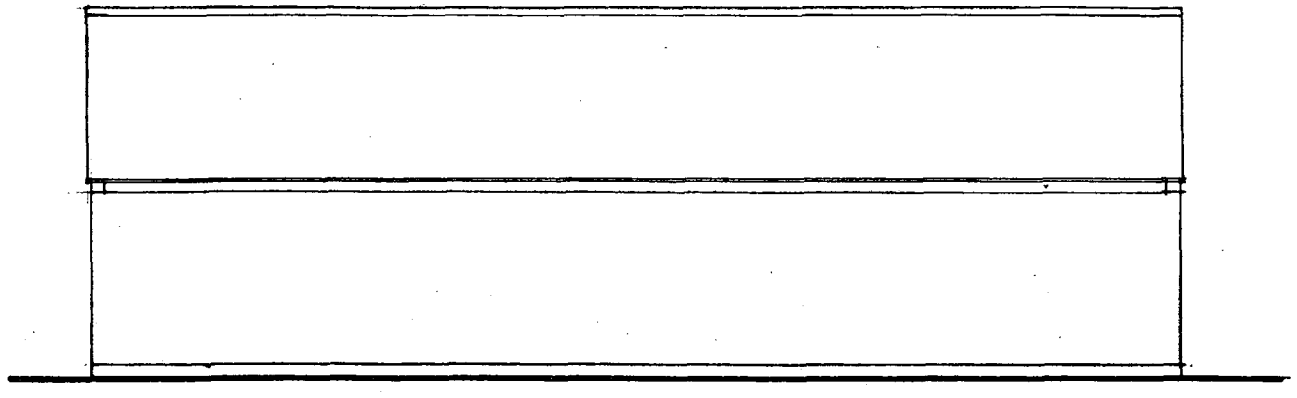

rear elevation n.e

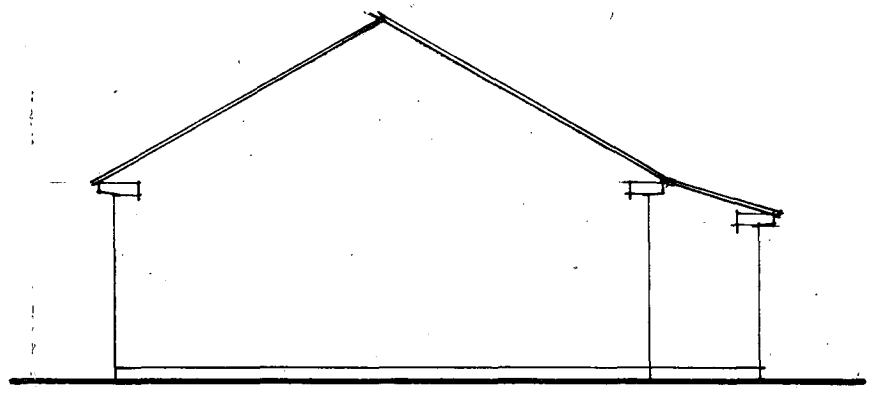

side elevation n.w.

DEVELOPMENT SERVICES
12 JAN 2009
RECEIVED

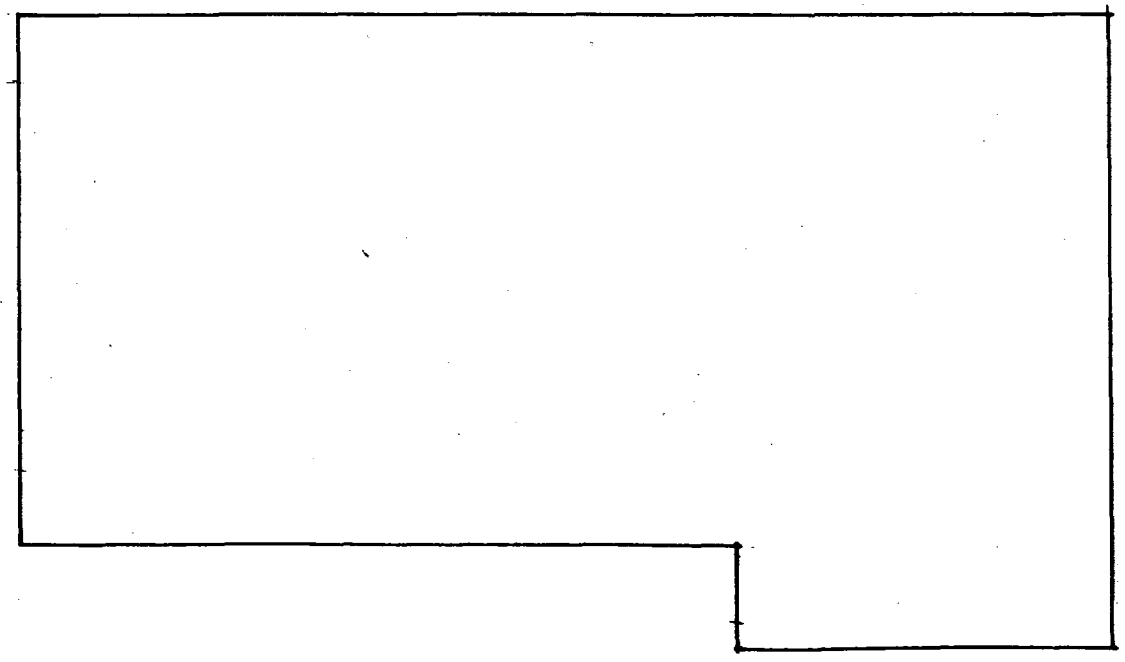

foot print.

SURVEY
34 c GROVE ROAD
BURBAGE
HINCKLEY
LEICS LE10 2AD

Date :- DEC 2008
Scale :- 1:100
Drw. No :- BT/GRB/01

PETER GODDARD
Building Design & Technical Service
MAPLE cottage
195 Main Street
THORNTON
LEICESTER
LE67 1AH
telephone 01530 230071.