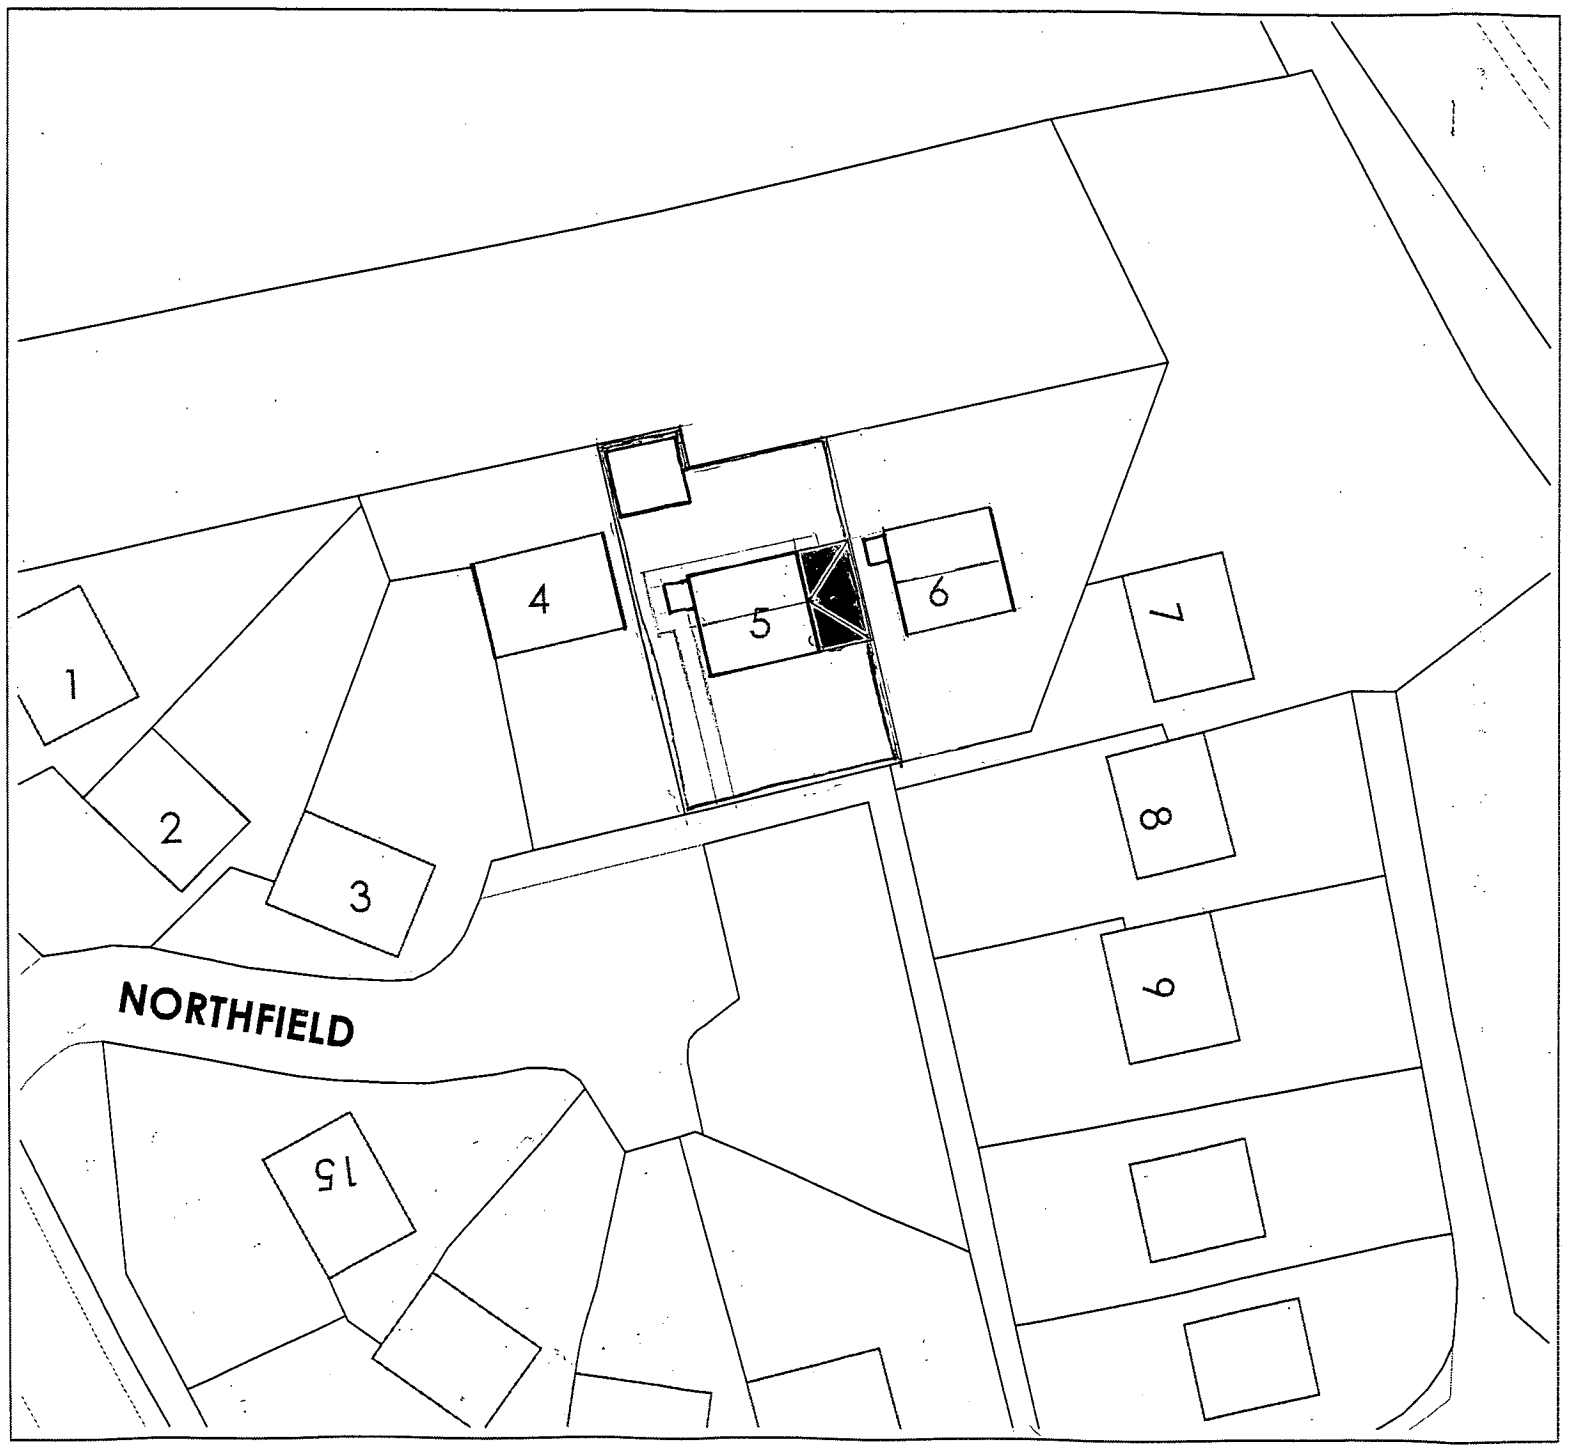

1:500 scale block plan

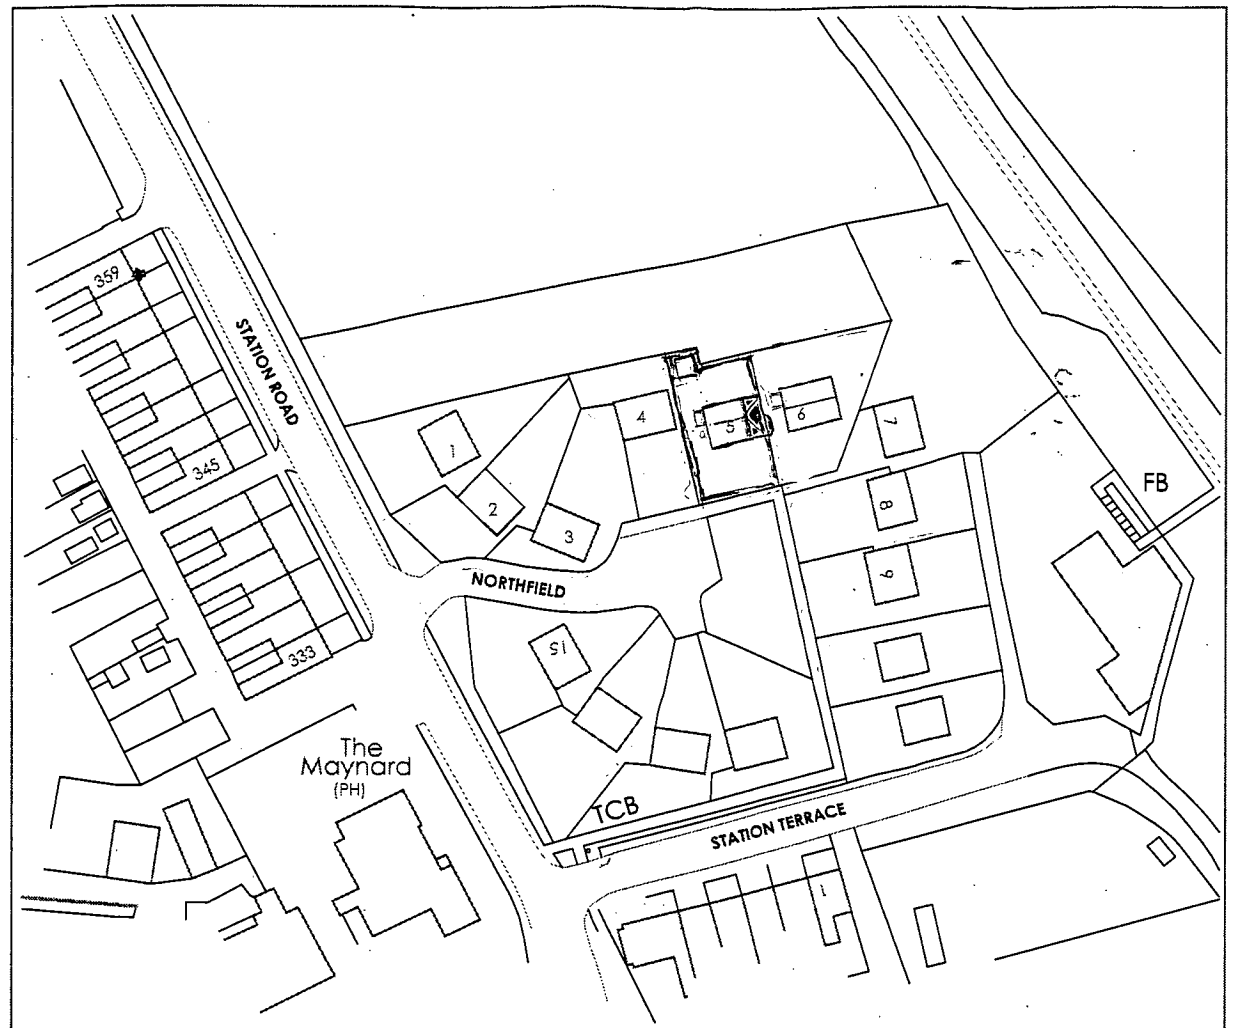

© Crown Copyright 2008. All rights reserved. Licence number 100020449

1:1250 scale location plan

GRAHAM HARRIS PARTNERSHIP Ltd.
ARCHITECTURAL SERVICES
11 RIDGEWAY, LITTLETHORPE, LEICESTERSHIRE LE19 2JJ
PHONE / FAX: (0116) 275 2275
EMAIL: gra.h@btinternet.com

Site Location Plan

5 Northfield Estate
Bagworth
Coalville
Leicestershire
LE67 1BA

for
Mr & Mrs Gold

DRAWING No.	SCALE
5667 / JG /4	1:500 & 1:1250 @A3
DRAWN BY	DATE
R.I.H.	19.11.2008

Ordnance Survey data reproduced under Licence number 100020449
© Crown Copyright 2008. All rights reserved.