
DEVELOPMENT
SERVICES
0 8 FEB 2008
RECEIVED

# D. H. BUILDERS LTD
# PROPOSED NEW DWELLINGS
# THE GLEBE,
# NORTON JUXTA TWYCROSS.

## STREET SCENE

SCALE 1:100
DATE 24/7/7

DAVID NEWBOLD ASSOCIATES,
1 HAWTHORN AVENUE,
BREASTON,
DERBY, DE72 3BL,
TEL/FAX 01332 875073.
E-MAIL PIERS@DNEWBOLD.ORANGEHOME.CO.UK

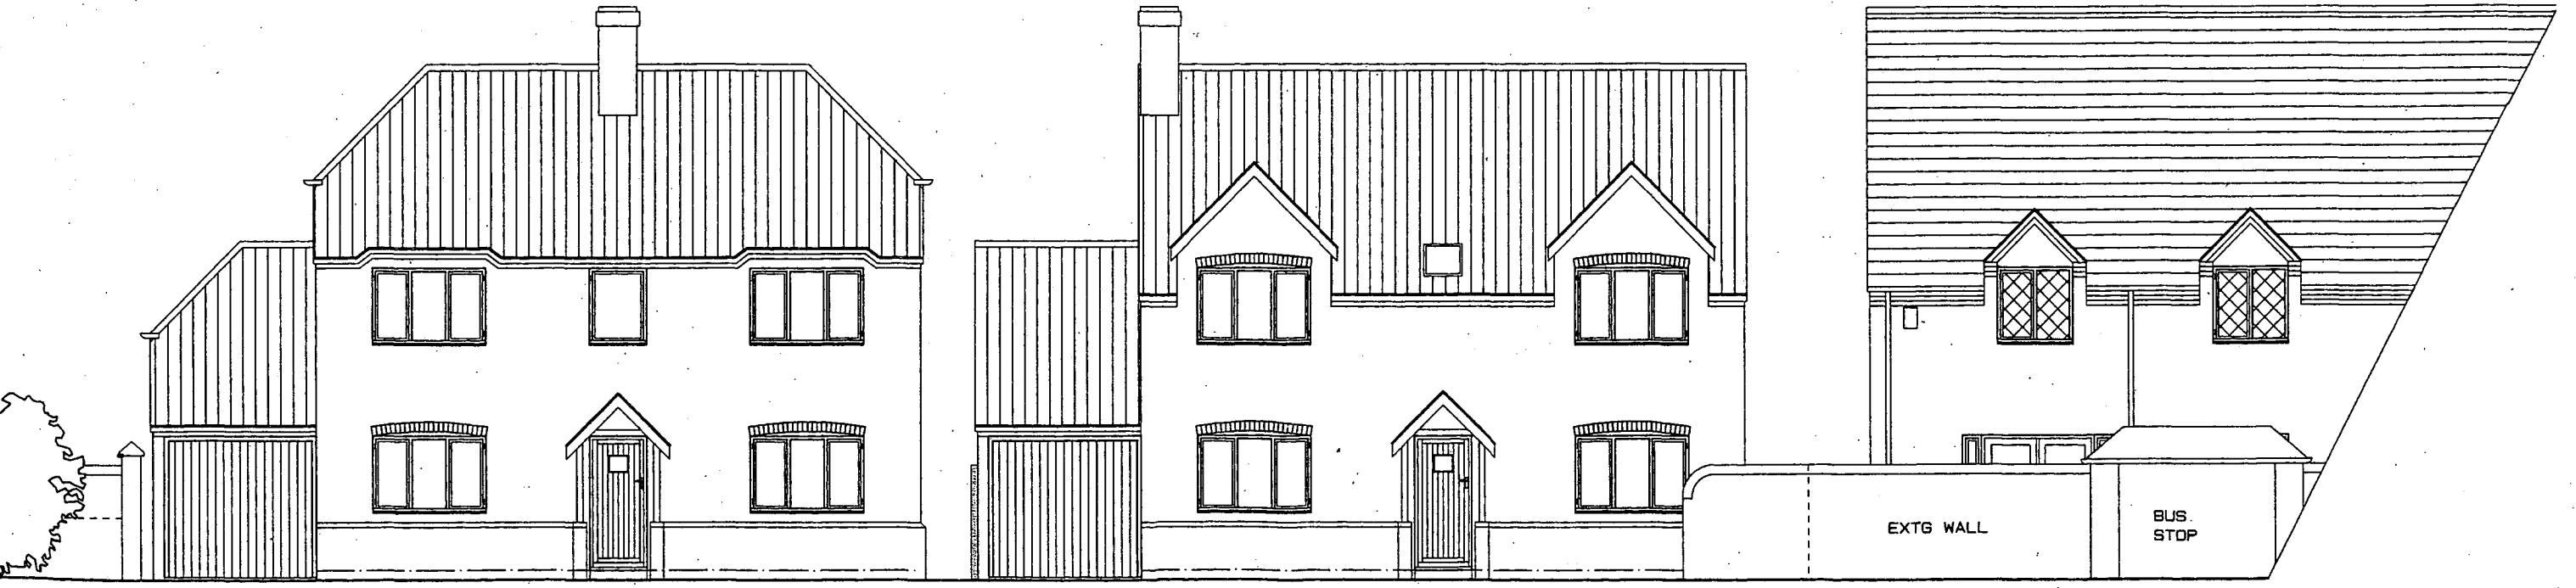


EAST

1.8M
C/B

1.8M
C/B

DRAWING No:70724:11A

REVISIONS
A added chimneys/window detail 07/02/08