



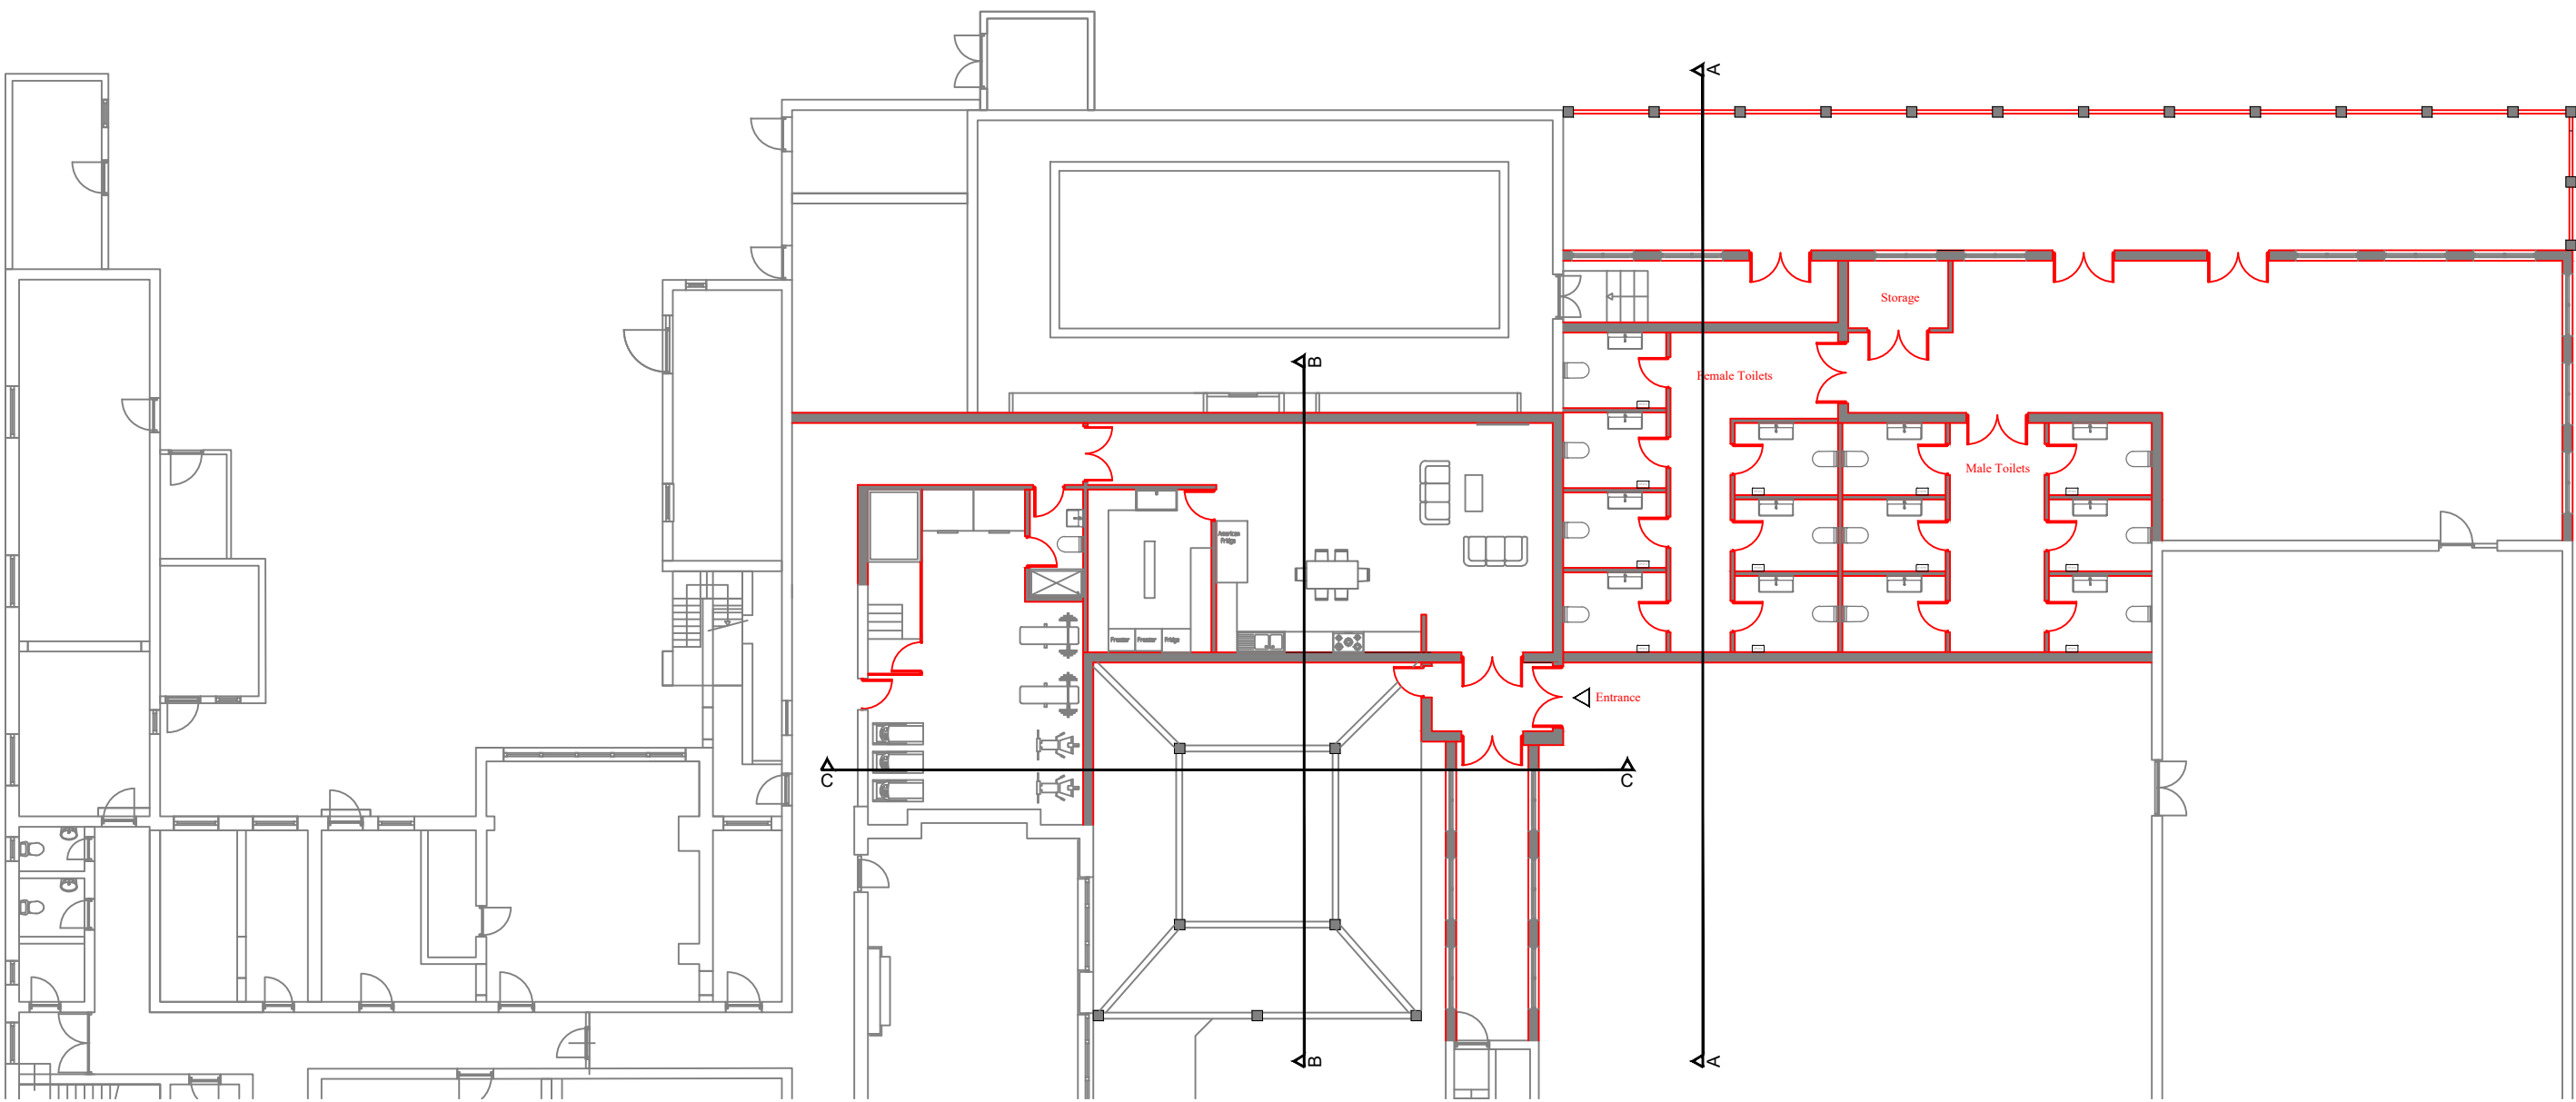

1 Proposed Section - AA

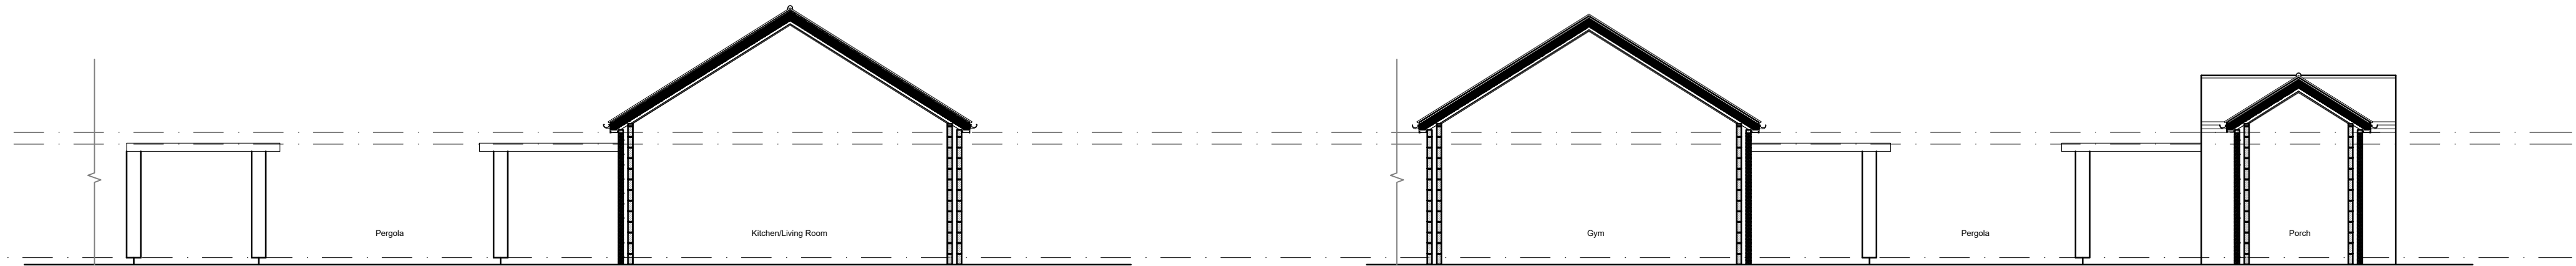


2 Proposed Section - BB

3 Proposed Section - CC

NOTE:
THE COPYRIGHT OF THIS DRAWING IS VESTED WITH 11 AND 12 LIMITED
AND MUST NOT BE COPIED OR REPRODUCED WITHOUT CONSENT OF THE COMPANY.
UNLESS INDICATED, THIS DRAWING IS FOR INFORMATION ONLY.
DO NOT SCALE. USE FIGURED DIMENSIONS ONLY.
ALL DIMENSIONS TO BE CHECKED ON SITE.
IF IN DOUBT ASK

REVISION:			NOTES:		
REV	DATE	NOTE	REV	DATE	NOTE

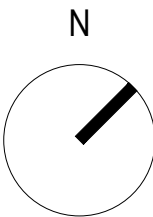

CLIENT:
Jamia Islamia Trust



PROJECT NAME:
Hijaz Main Building Extension

DRAWING TITLE:
Proposed Sections

SCALE:
1:100

DATE:
10.06.24

DRAWN:
MH

1st Check:
MH

2nd Check:
PB

Final Check:

DRAWING:
22021_20_201

REV:
/