

1 : 100 front elevation



1 : 100 rear elevation



1 : 100 side elevation

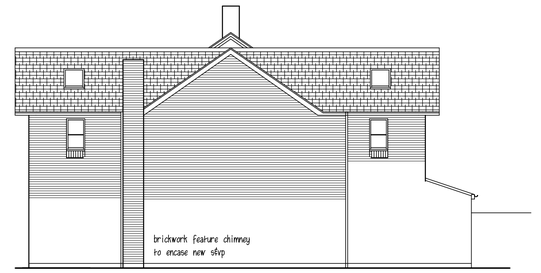

1 : 100 side elevation

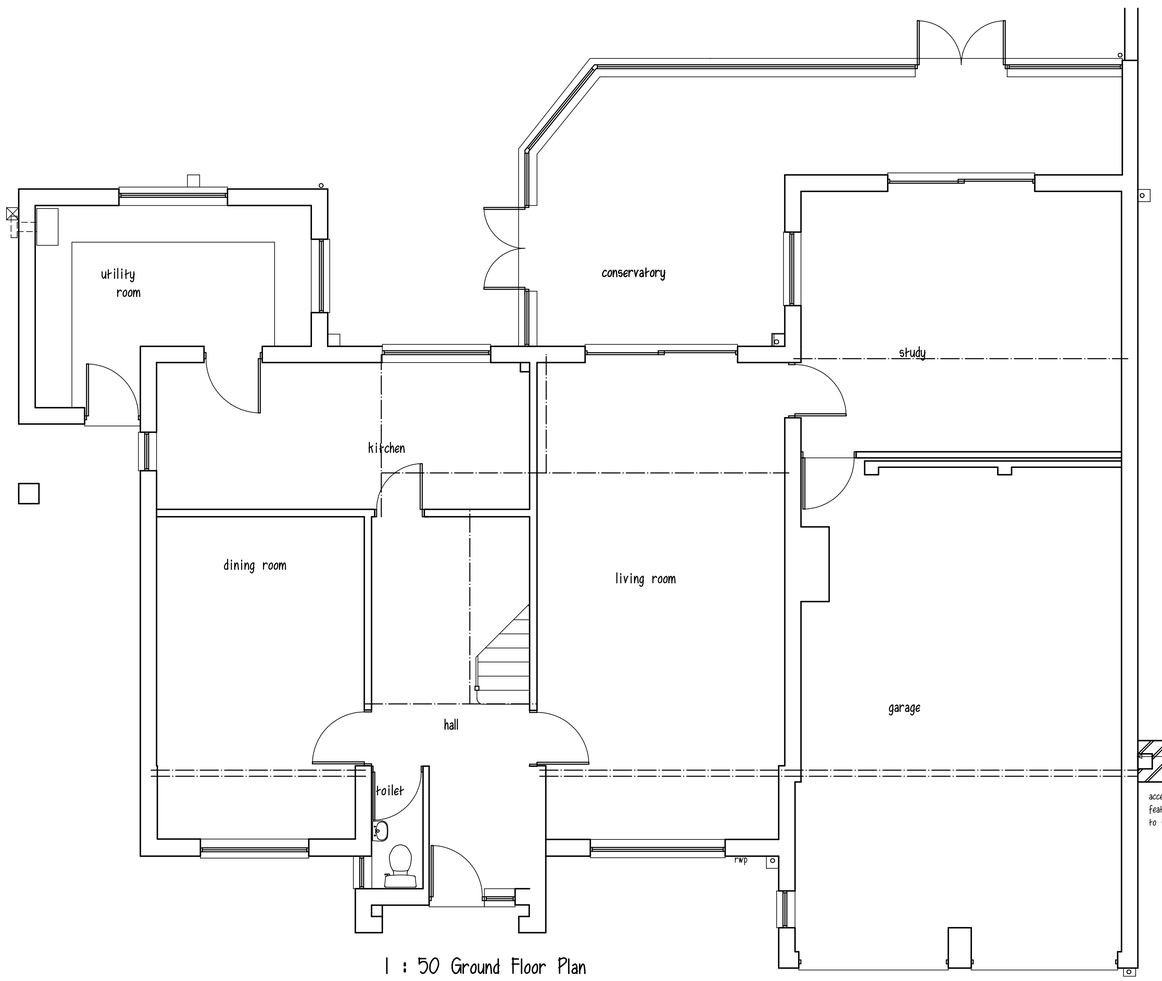

1 : 50 Ground Floor Plan

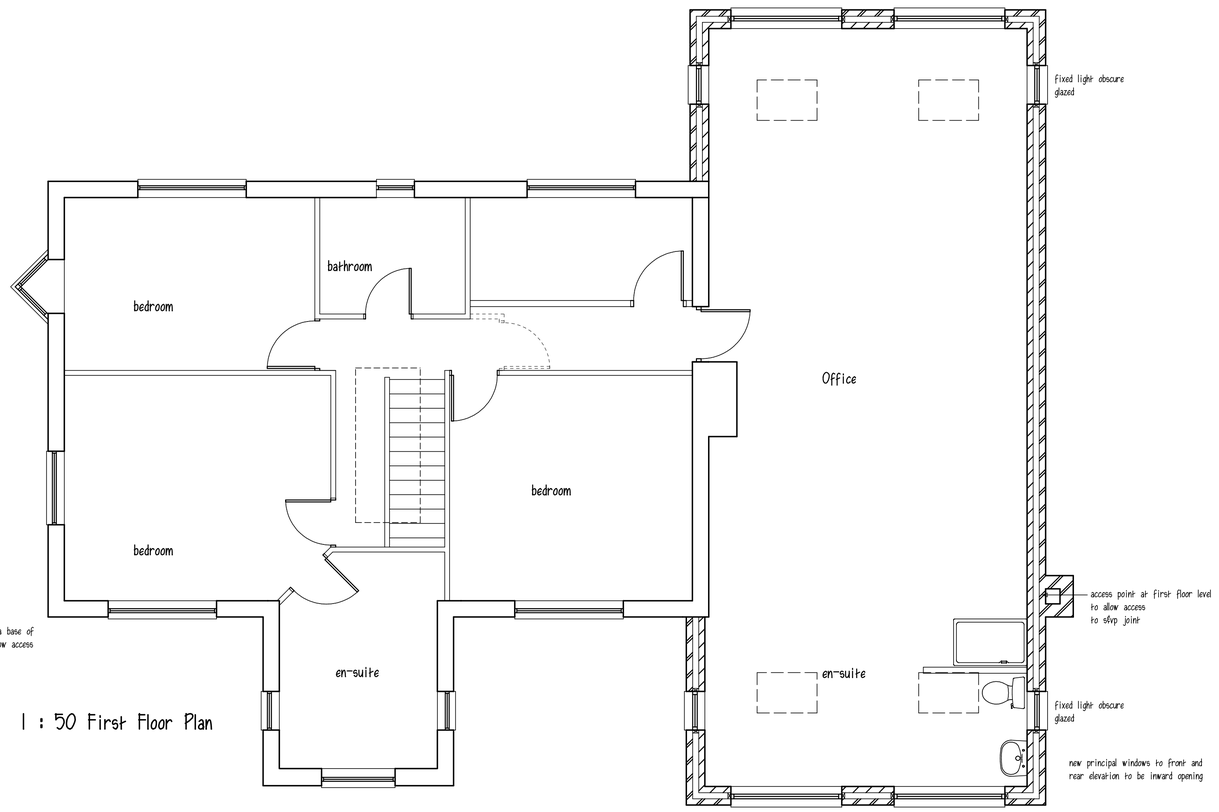

1 : 50 First Floor Plan



1 : 50 Scale line

Proposed Extensions
10 Hunt Lane, Witherley.
for Mr I Mackensie

Drawn by : amt/jwm
Checked by amt
Drawing status: sketch scheme

Drawing No. : 3596-03b

Created On : 23-07-08
Scale : as noted

rev	date		by
a	18-08-08	additional info and amendments for client	jwm
b	17-09-08	amendments to layout for client	jwm

R. John Craddock Associates.
Chartered Architects
Dugdale House 25/27 Dugdale Street
Nuneaton CV11 5QJ
Tel: 024 7638 6769
Fax: 024 7664 1865