


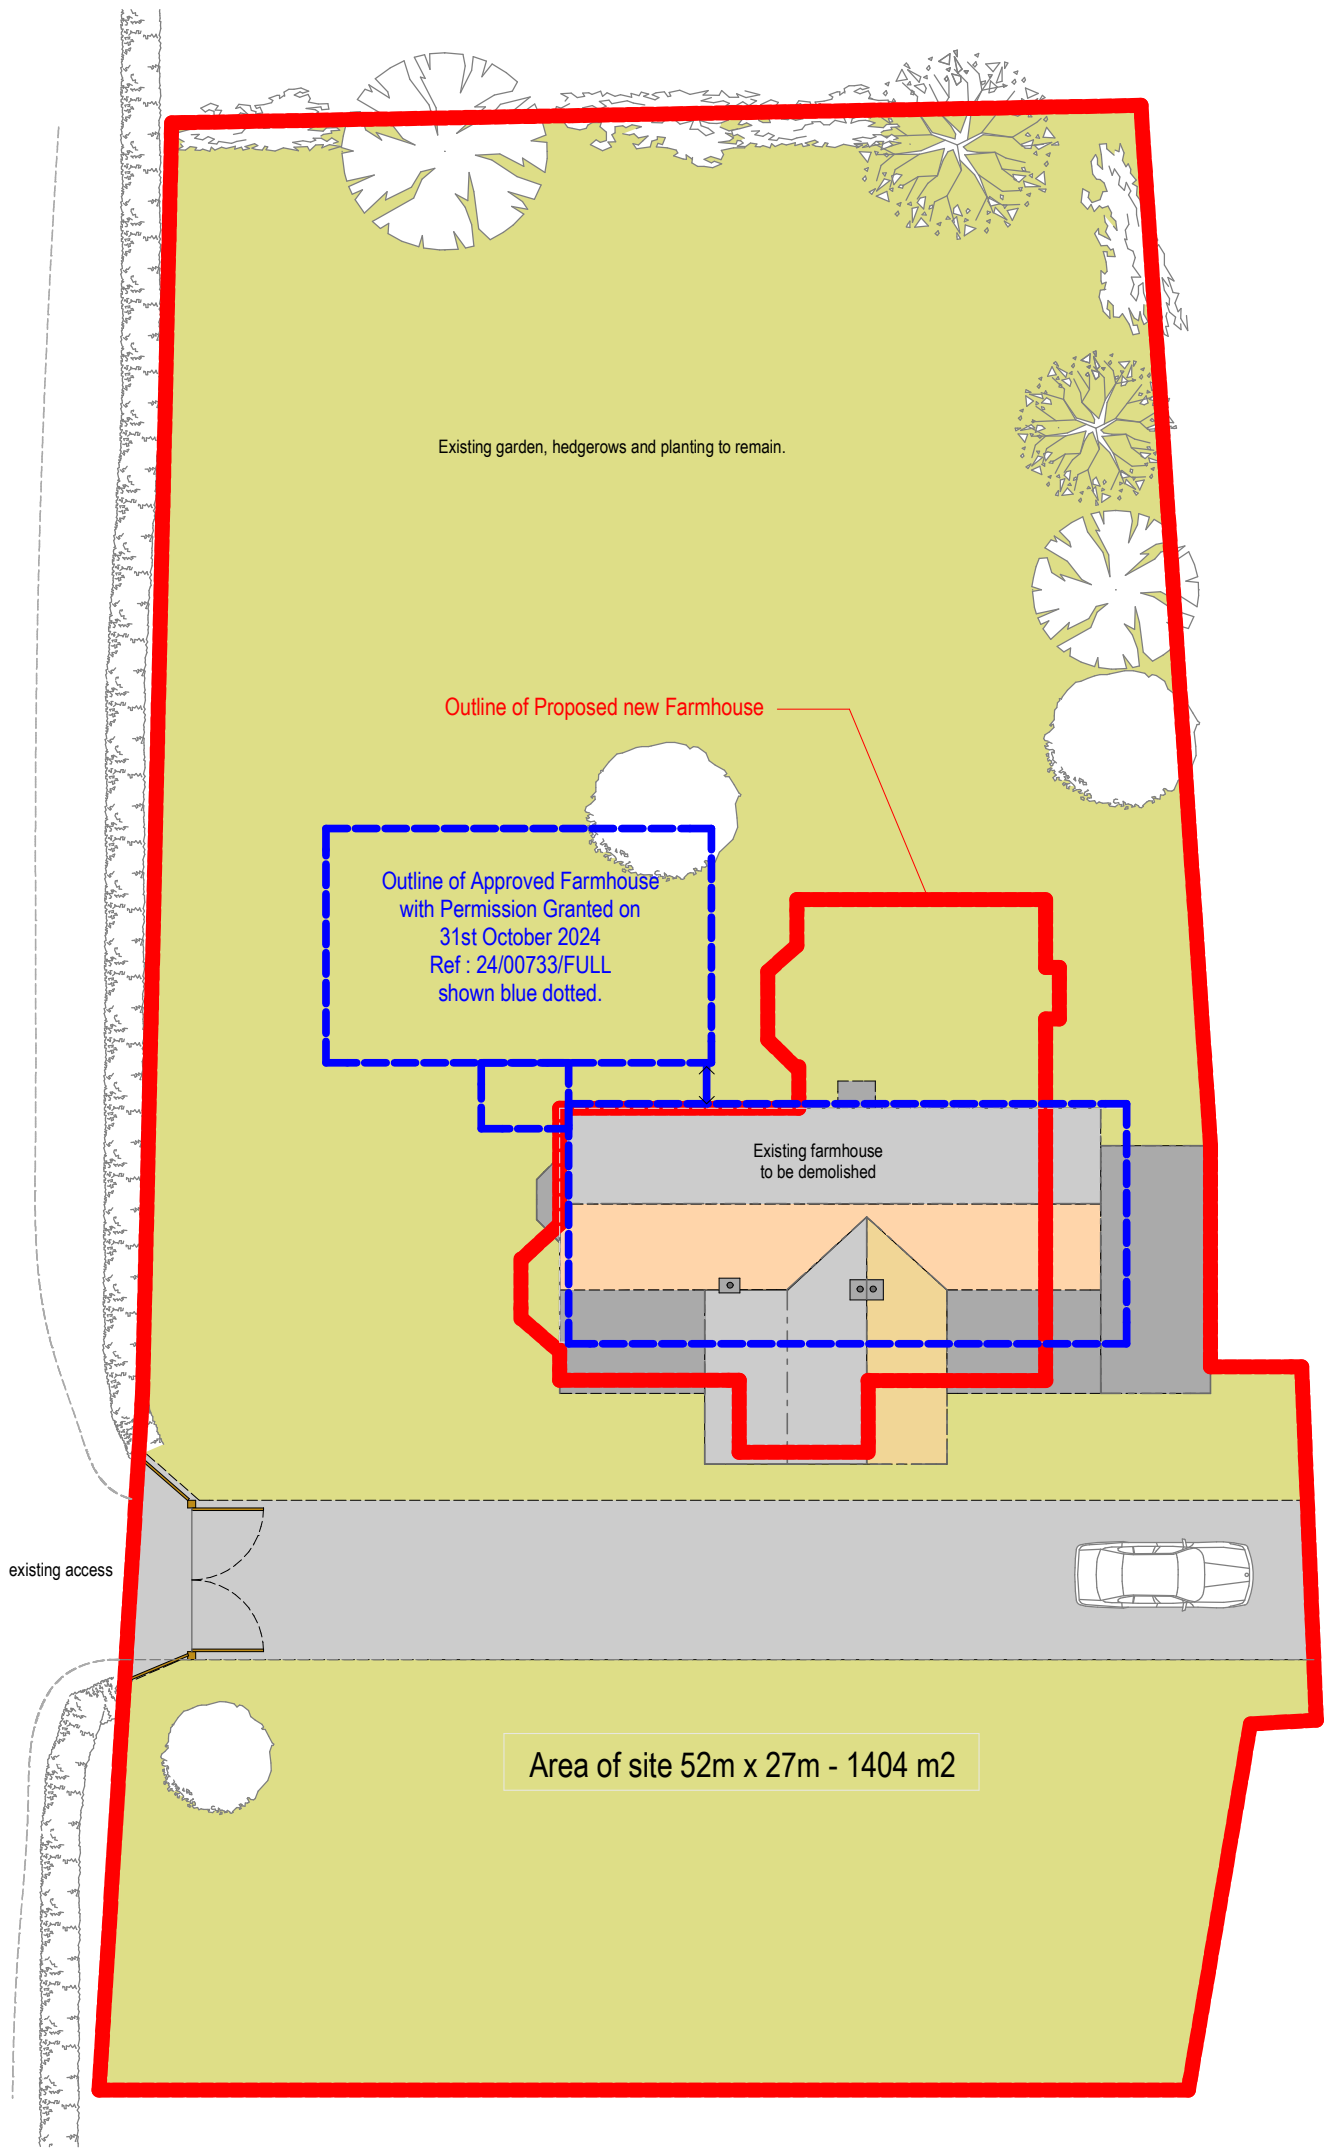

KIRKBY LANE



Calvitch
Design & Build Ltd
Tel : 02476 739 739
www.calvitchdesign.com



Client

Mr & Mrs C Green

Address

Cottage Farm, Kirkby Lane
Newbold Verdon, LE9 9LN

Project Title

Existing farmhouse
demolished and new
farmhouse built over
existing footprint.

Drawing Name

Existing Block Plan

Drawing Status

PLANNING

Date

January 2026

Drawing Scale

1:200

A3

2601/01