

For roosting box details refer to drawing no.: 9754.752

The Builder is to check and verify all buildings and site dimensions, levels and sewer invert levels prior to commencement of work.

Do not scale off this drawing, work to figured dimensions only.

This drawing must be read and checked with all structural and relevant specialist drawings.

The Builder is to comply in all respects with the current Building Regulations and latest Codes of Practice.




Datum 70.000

Elevation on 1




Datum 70.000

Elevation on 2

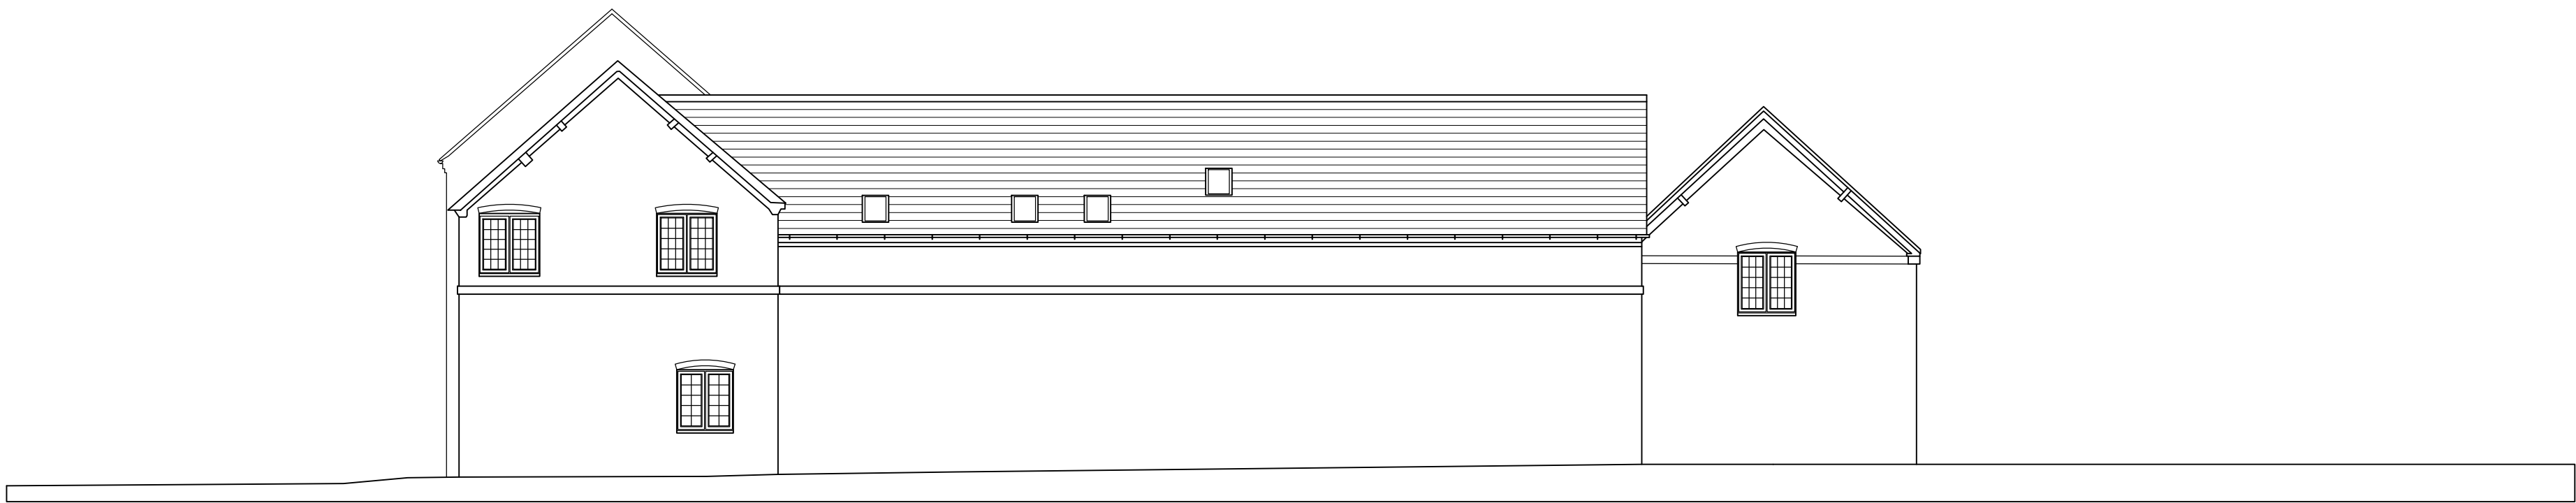

Datum 70.000

Elevation on 3

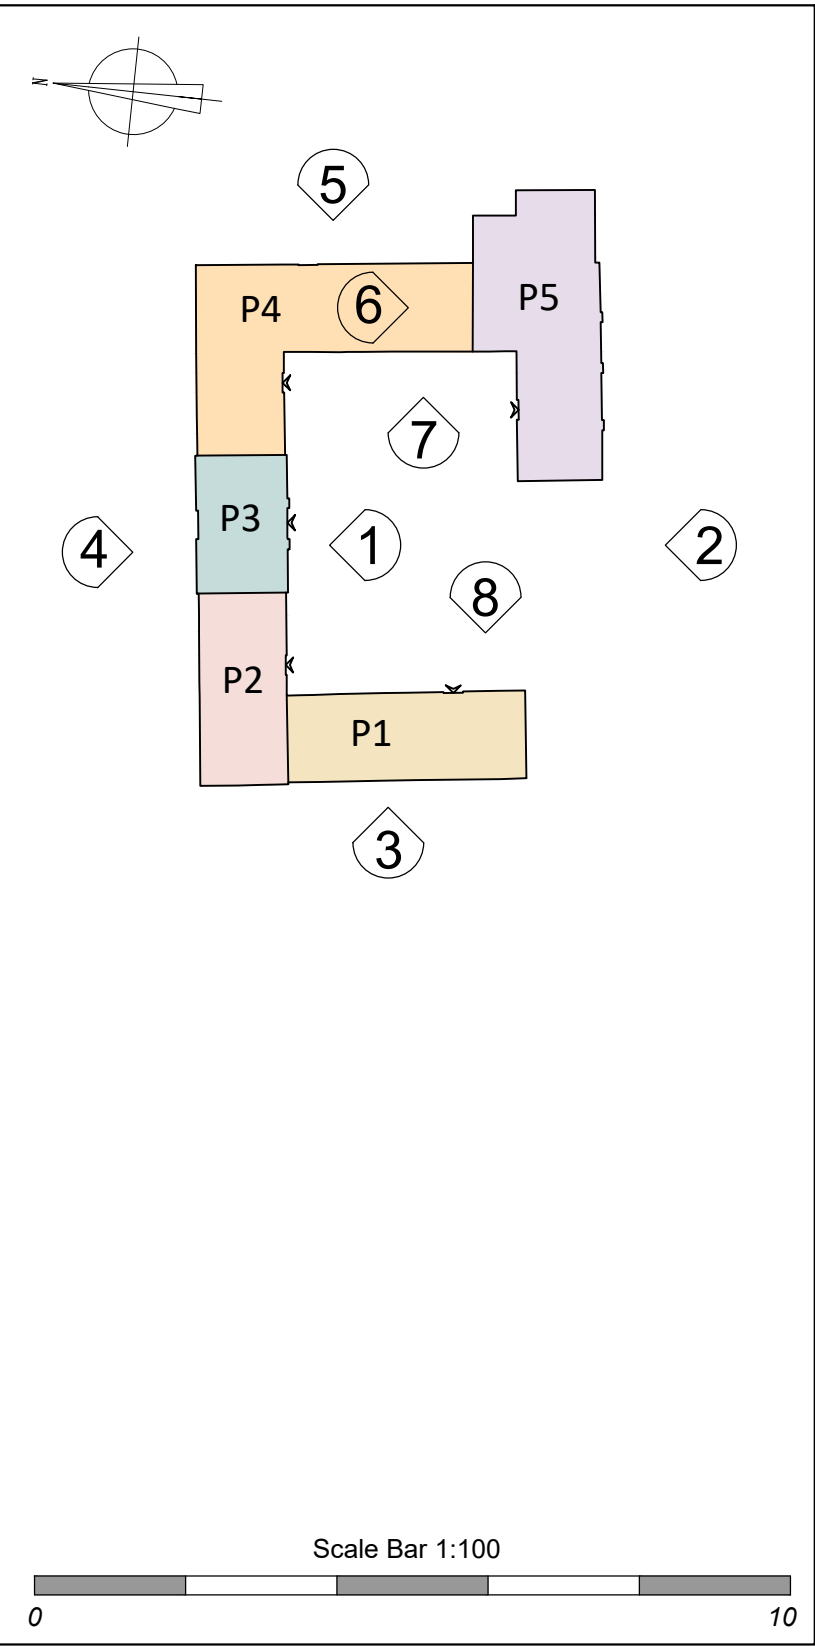

revisions			JOB No.
No.	Description	Date	
A	Fenestration amended	18.01.23	
B	Elevation 2 amended.	27.01.23	
C	Elevation 2 amended.	16.02.23	
D	Roosting boxes shown	22.04.24	

BAILEY DESIGN LIMITED
ARCHITECTURAL, PLANNING & DEVELOPMENT CONSULTANTS
43a MITCHELLS COURT LOWER GUNGATE TAMWORTH
STAFFORDSHIRE B79 7AS
Email: tim@baileydesign.ltd.uk

**RESIDENTIAL RE-DEVELOPMENT AT
FORMER KENNELS, KENNEL LANE,
WITHERLEY.**

**PROPOSED ELEVATIONS
Sheet 1 of 2 - Plots 1 - 5**

SCALE	DATE	DRAWN	JOB No.
1:100 @ A1	Aug 22	ae	9754.25D

Copyright of this drawing and of work executed from it remain the property of BD Ltd.