


# FORMER KENNELS, KENNEL LANE, WITHERLEY.

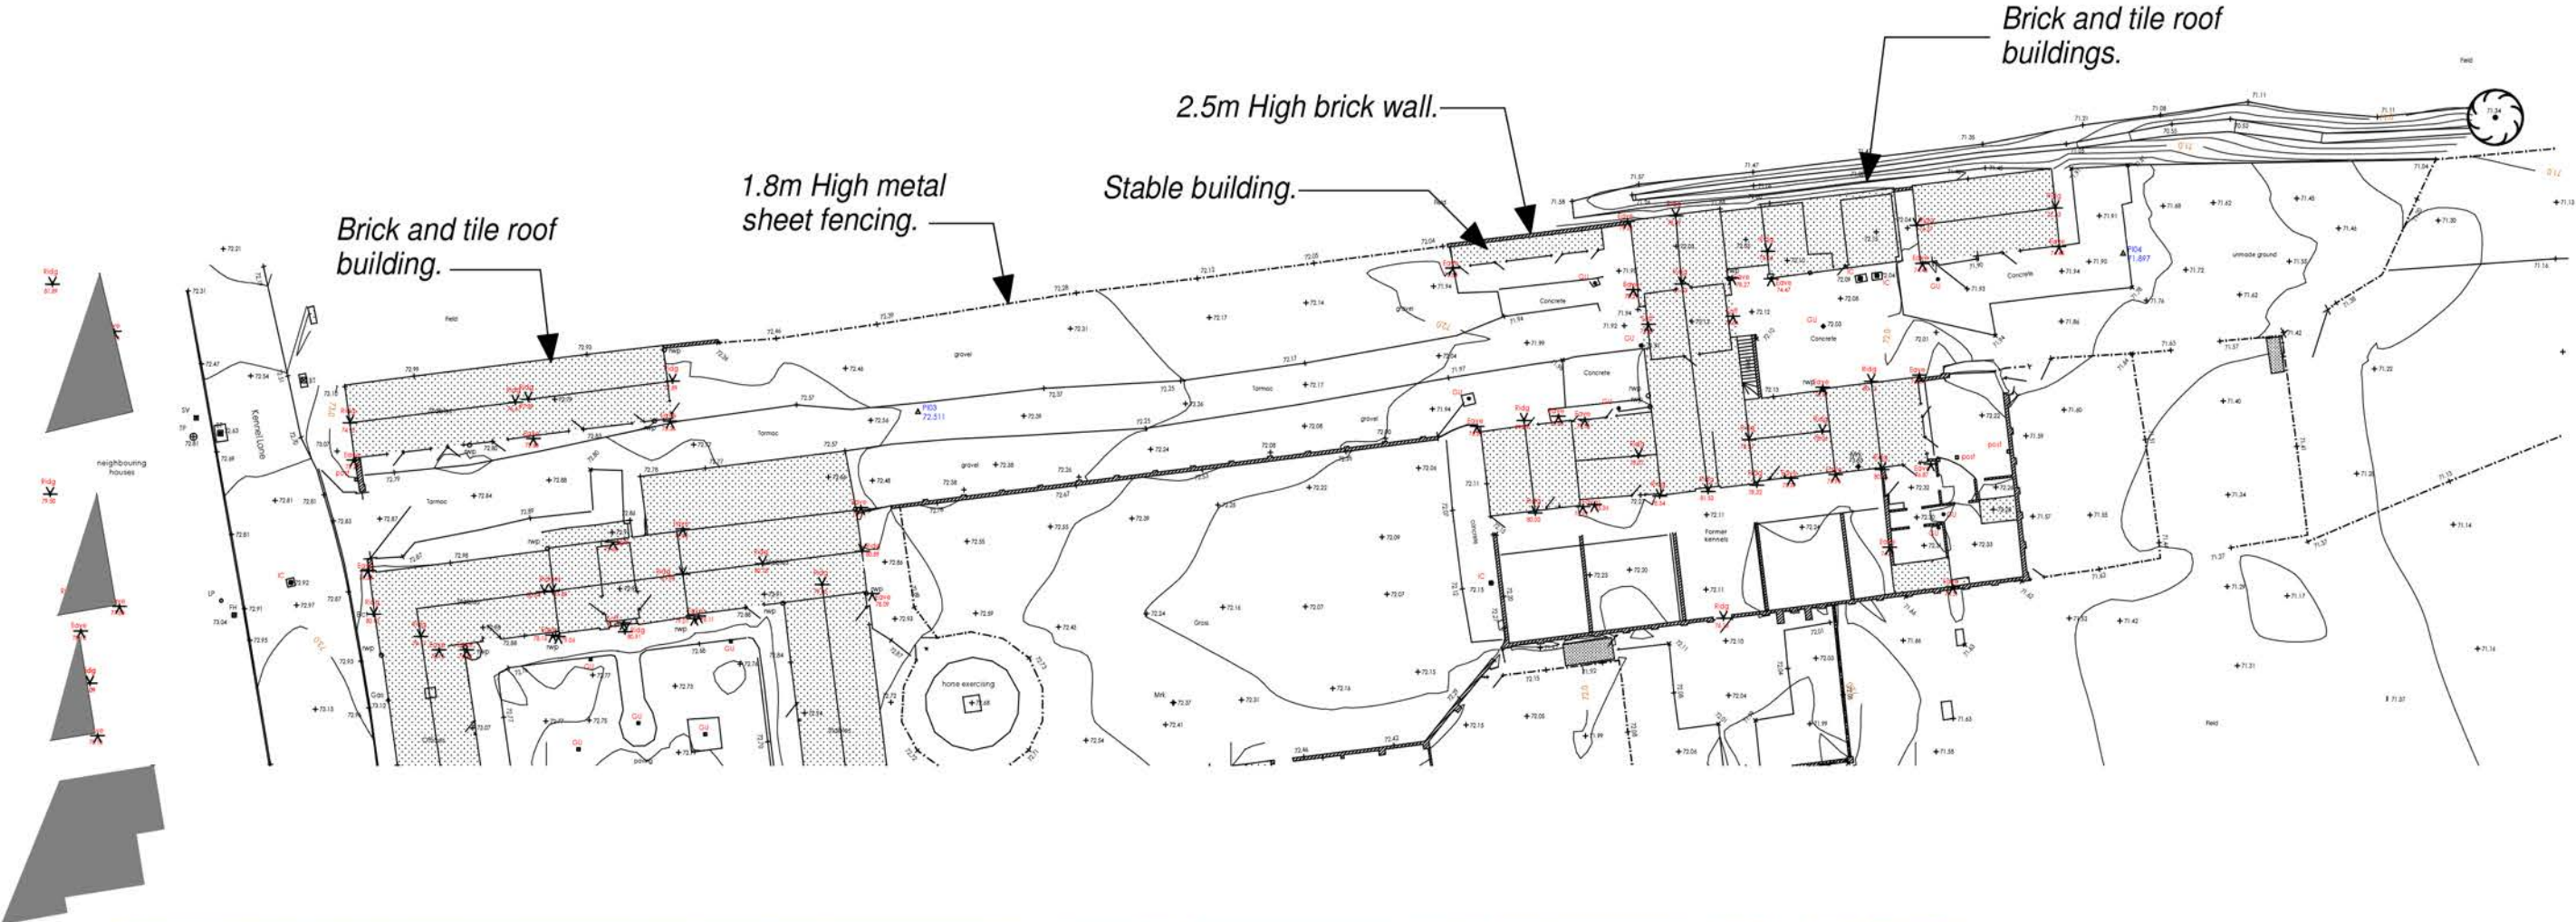

**BAILEY DESIGN LIMITED**  
ARCHITECTURAL, PLANNING & DEVELOPMENT CONSULTANTS

43a MITCHELLS COURT LOWER GUNGATE TAMWORTH  
STAFFORDSHIRE B79 7AS Tel 01827 314962

**RESIDENTIAL REDEVELOPMENT AT  
FORMER KENNELS, KENNEL LANE,  
WITHERLEY.**

**BOUNDARY PHOTOGRAPHS AND PLAN.**

| SCALE  | DATE    | DRAWN | JOB No.         |
|--------|---------|-------|-----------------|
| n.t.s. | May 24. | tb.   | <b>9754.122</b> |

copyright of this drawing and of work executed from it remain the property of BDL