14 FEB 2008
08/00154/FUL



FRONT ELEVATION

P230B--4 Brick

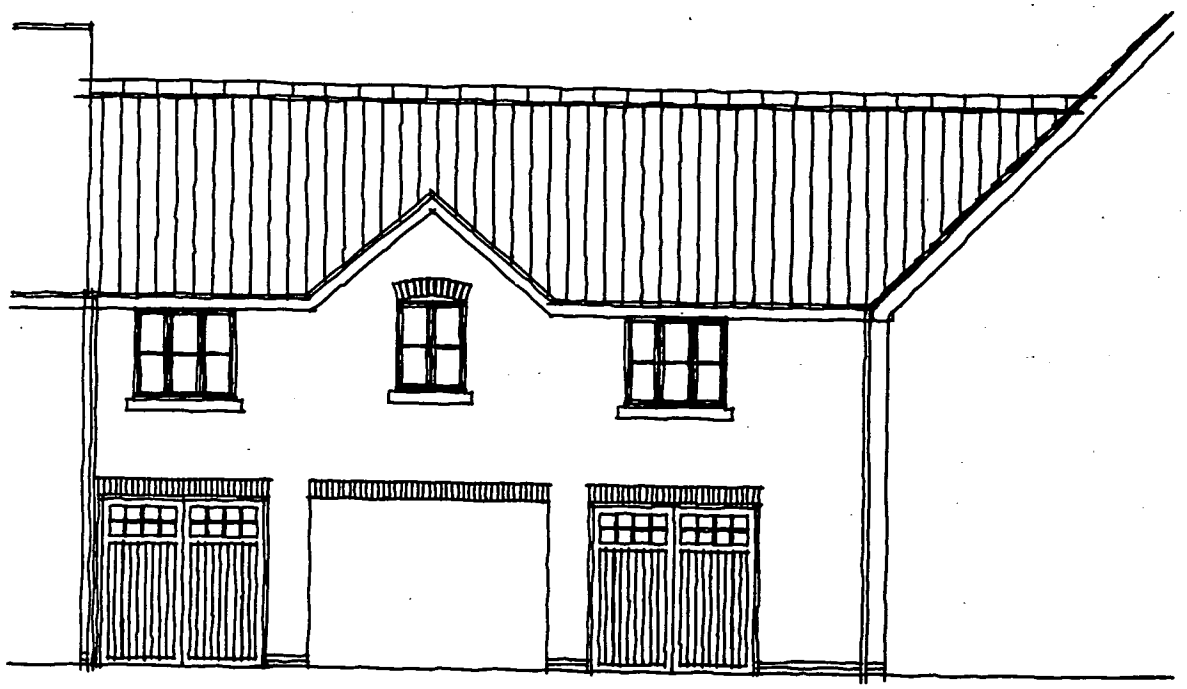

REAR ELEVATION

P230B--4 Brick

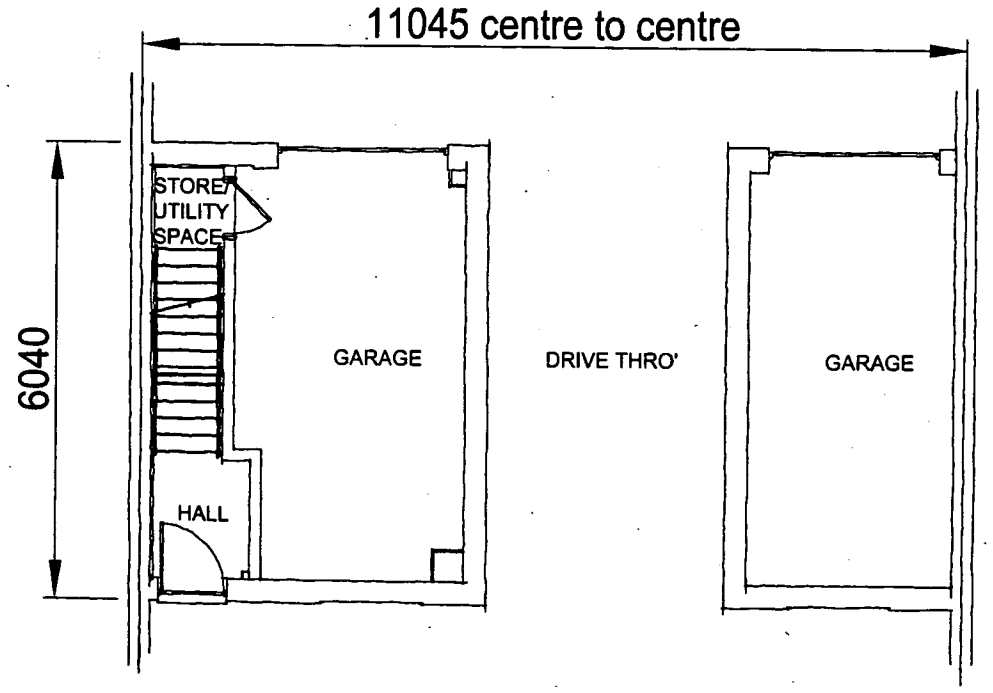

GROUND FLOOR

P230B--4

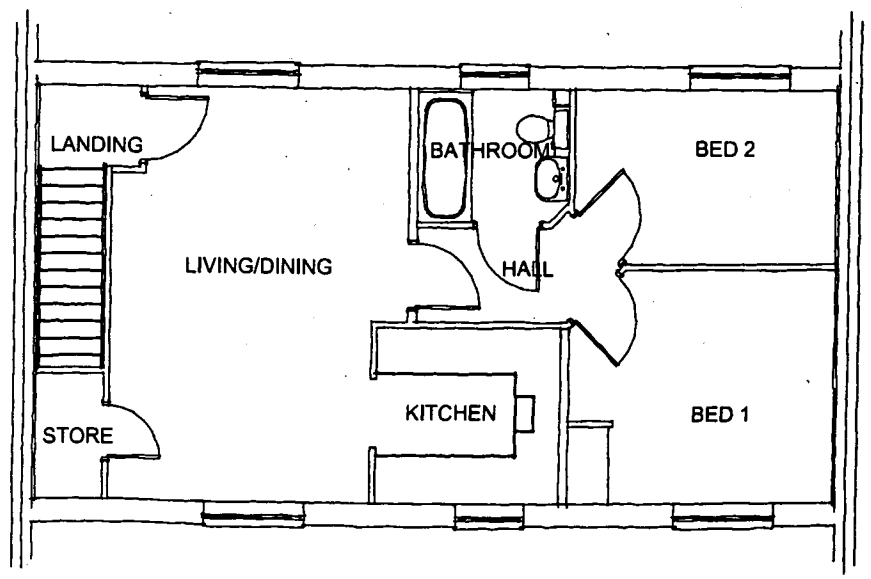

FIRST FLOOR

P230B--4

AREA : 693sqft

DAVID WILSON HOMES

Date:

Description:

Rev:

House Type: P230B--4

Description: PLANNING

Site/Marketing Name:

Site Ref:

Scale: 1:100 Date: Feb 06 Drawn: Checked: Spec: A3