08/00154/FUL
14 FEB 2008



FRONT ELEVATION
P231BV-4 Brick

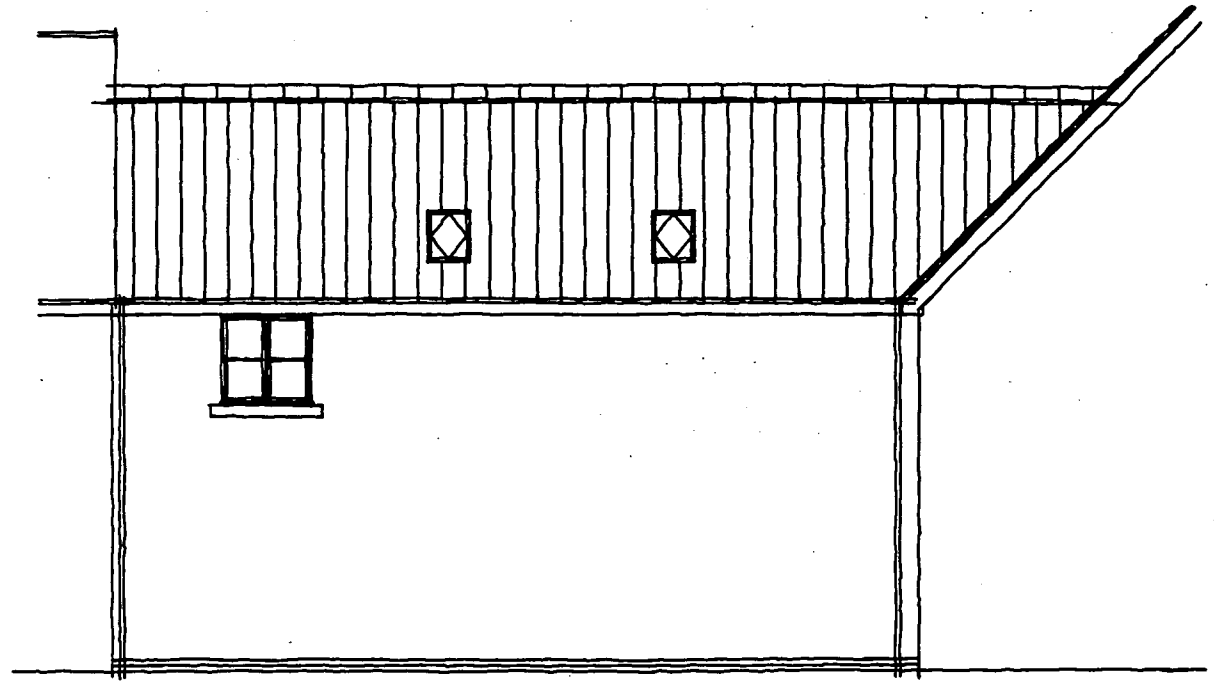

REAR ELEVATION
P231BV-4 Brick

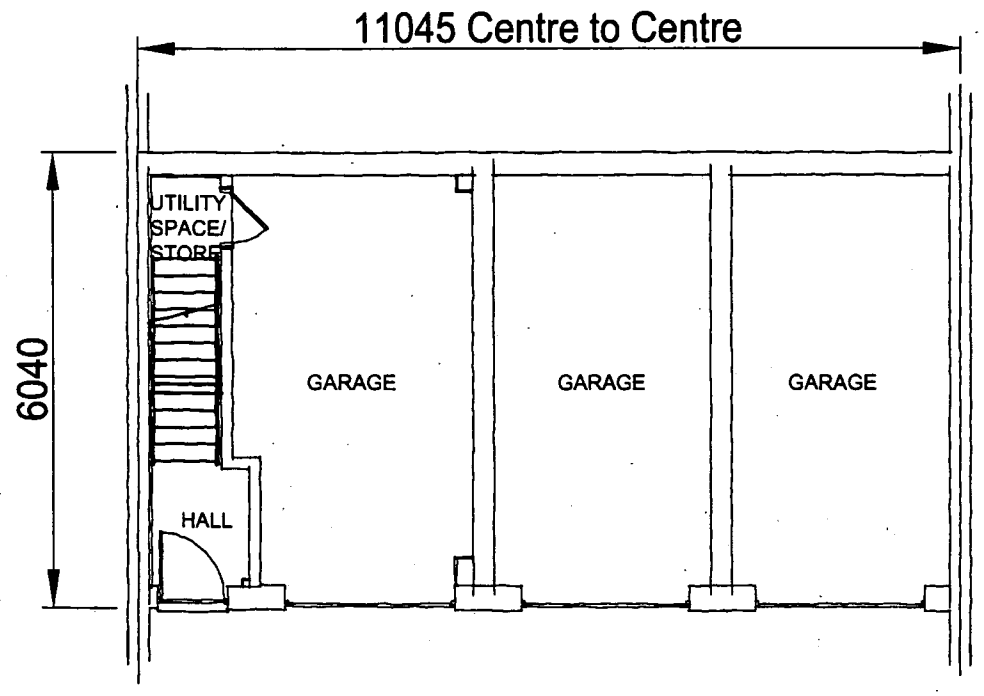

GROUND FLOOR
P231BV-4 Brick

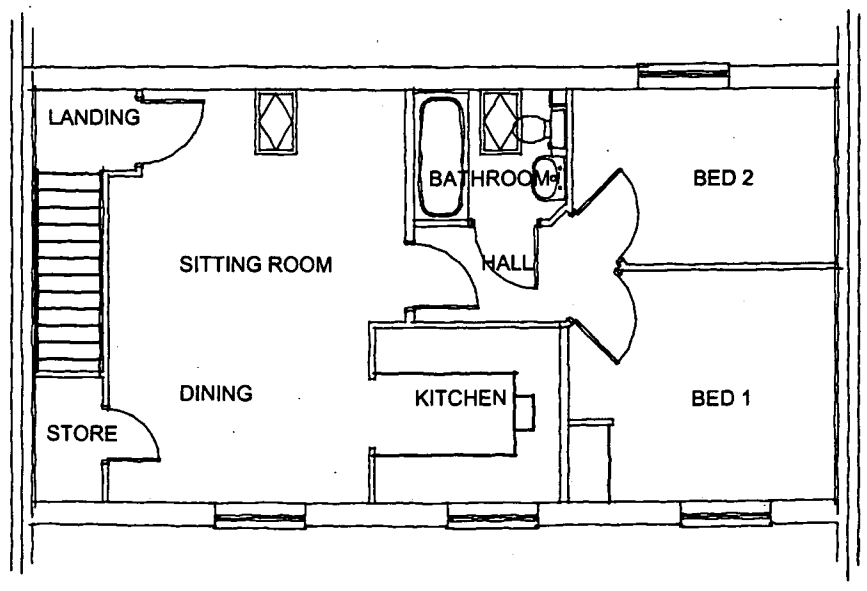

FIRST FLOOR
P231BV-4

AREA : 693sqft

DAVID WILSON HOMES

Date:

Rev: Description:

House Type: P231BV-4
Description: PLANNING
Site/Marketing Name:
Site Ref:
Scale: 1:100 Date: Feb 06 Drawn: Checked: Spec: A3