14 FEB 2008
08/00154/FUL



# FRONT ELEVATION
P231BW-4 Brick

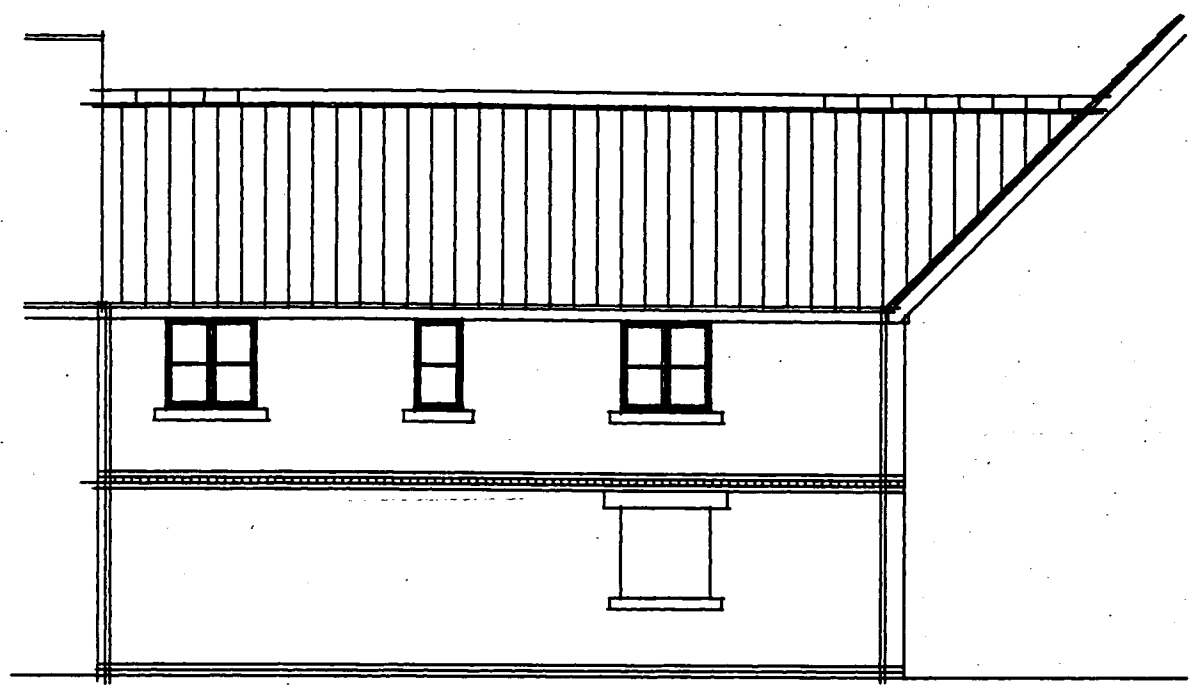

# REAR ELEVATION
P231BW-4 Brick

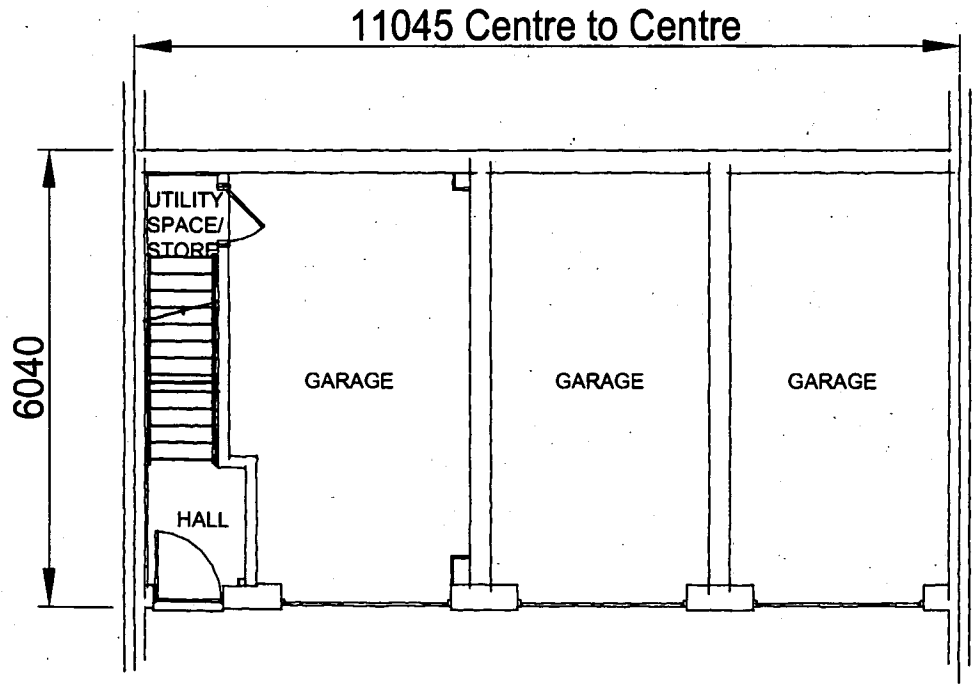


# GROUND FLOOR
P231BW-4

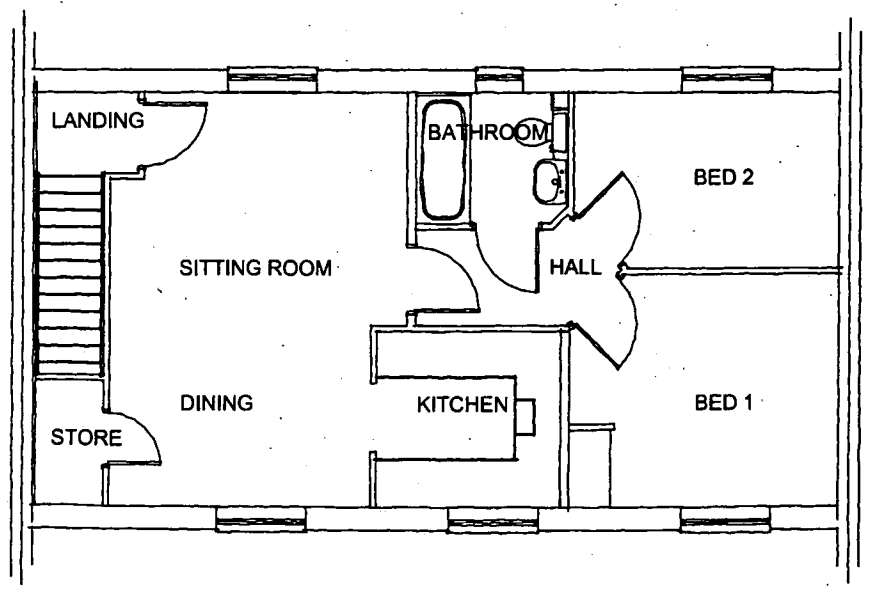


# FIRST FLOOR
P231BW-4

DEVELOPMENT SERVICES
14 FEB 2008
RECEIVED

AREA : 693sqft

DAVID WILSON HOMES

Date:

Description:

Rev:

House Type: P231BW-4

Description: PLANNING

Site Ref:

Site/Marketing Name:

Scale: 1:100 Date: Feb 06 Drawn: PS Checked: PS Spec: A3