

The structural layout plan shows a 3-story building with a central core and four corner wings. The plan includes the following details:

- Columns:** Labeled P1 through P10. P1, P2, P3, and P4 are corner columns. P5 and P6 are central core columns. P7, P8, P9, and P10 are corner columns of the lower wings.
- Beams:** Labeled 300 SQ RC TIE BEAM and 600 SQ RC GB (Grade Beam).
- Foundation:** Includes a 1700x650x750 DEEP PILE CAP and a 600 SQ RC GB (Grade Beam) for the central core.
- Walls:** Labeled WALL 7 PILE.
- Dimensions:** Overall dimensions are 5162 (width) and 4654 (depth). Individual wing dimensions are 109.08 and 109.10.
- Notes:**
 - EXTENT OF HEAVE PROTECTION INDICATED THUS
 - PLOT - 11 TYPE - COSFORD FFL = 110.650
 - PLOT - 12 TYPE - COSFORD FFL = 110.650
 - WP? (Water Pipe)

(Scale 1:50)

NOTE TOF = 109.825 U.N.O

NOTE HEAVE PRECAUTION: LOW V.C.P
PROVIDE VOID FORMER TO UNDERSIDE OF ALL
GROUND BEAMS / PILE CAPS INDICATED ON PLAN
AND MUST ACHIEVE 50mm AFTER COLLAPSE.
REFER TO NHBC CHP 4.2 FOR DETAILS

	DENOTES APPROX EXISTING GROUND LEVEL
	DENOTES APPROX PROPOSED GROUND LEVEL
	DENOTES APPROX FOUNDATION FORMATION LEVEL TO THE APPROVAL OF THE L.A BUILDING INSPECTOR
	DENOTES TOP OF FOUNDATION LEVEL
	DENOTES SPAN OF BEAM & FLOOR FLOOR TO SPECIALISTS DESIGN / DETAIL & INSULATION AND FINISHES AT ARCHITECTS DETAILS
	DENOTES SPAN OF BEAM & FLOOR FLOOR TO SPECIALISTS DESIGN / DETAILS & STRUCTURAL TOPPINGS TO GARAGES.
	DENOTES APPROX LOCATIONS OF SERVICE PENETRATIONS / SIP REFER TO ARCHITECTS DETAILS FOR SETTING OUT
	DENOTES APPROX LOCATIONS OF TELESCOPIC AIR BRICKS. REFER TO ARCHITECTS DETAILS FOR SETTING OUT
	DENOTES ARRANGEMENT OF STUD WALLS / STAIRCASE SUPPORTED OFF PC FLOOR. REFER TO ARCHITECTS DETAILS FOR DETAILS
	DENOTES LOCATIONS OF 30x5 GALVANIZED M.S RESTRAINT STRAPS AT 1800 MAX CRS
	DENOTES LOCATIONS OF WINDPOSTS REFER TO ARCHITECTS DETAILS
	DENOTES LOCATIONS OF STUD BUTTRESS WALLS REFER TO ARCHITECTS DETAILS

IMPOSED	1.50kN/m ²
SCREED	1.80kN/m ²
PARTITIONS	0.50kN/m ²

(EXCLUDING SELF WEIGHT OF FLOOR SLAB)

FOUNDATION TYPE:	PILED- PILES DESIGNED BY SPECIALIST.
REINFORCEMENT REQUIRED:	YES
VOLUME CHANGE POTENTIAL:	LOW
HEAVE PRECAUTION REQUIRED:	YES DUE TO THE INFLUENCE OF TREES AS PER NHBC CHP 4.2
CONCRETE CLASSIFICATION:	AC2-DS2
DESIGNATED CONCRETE MIX:	FMD2.
FLOOR SLAB CONSTRUCTION:	SUSPENDED PCC FLOOR TO SPECIALISTS DESIGN
VENTED VOID BENEATH FLOOR:	225mm
CHARACTERISTIC GAS SITUATION:	CS2.
ADDITIONAL ITEMS TO CONSIDER:	

NBHC TRAFFIC LIGHT SYSTEM CHARACTERISTIC SITUATION, CS = 2	AMBER 1	SCORE REQUIRED	3.5
FLOOR SLAB BARRIER SUSPENDED BEAM AND BLOCK FLOOR.		SCORE ACHIEVED	0.0
MEMBRANE CERTIFICATED TAPED AND SEALED CARBON DIOXIDE RESISTANT MEMBRANE TO BE INSTALLED BY SUITABLY TRAINED, QUALIFIED AND EXPERIENCED CONTRACTORS WITH VALIDATION FROM THIRD PARTY.		SCORE ACHIEVED	2.0
VENTILATING PASSIVE SUB FLOOR VENTILATION (VENTING LAYER CAN BE A CLEAR VOID OR FORMED USING GRAVEL, GEOCOMPOSITES, POLYSTYRENE VOID FORMERS, ETC.) - VERY GOOD PERFORMANCE RATING.		SCORE ACHIEVED	2.5

HTF-PPC-XX-00-DR-S-008-PLOT 11-12					
PILE CUT OFF LEVELS		LOADINGS		CO-ORDINATES	
PILE REF	CUT OFF	VERT kN	HORIZ kN	EASTINGS	NORTHINGS
P1	109.300	...	10	...	
P2	109.300		10		
P3	109.300		10		
P4	109.300		10		
P5	109.150		10		
P6	109.150		10		
P7	109.300		10		
P8	109.300		10		
P9	109.300		10		
P10	109.300		10		

NOTE: PILE SETTING OUT CO-ORDINATES BASED
UPON CIVIL ENG DRAWING No ?????????????? REV??

6.1 THIS DRAWING IS TO BE READ IN CONJUNCTION WITH ALL RELEVANT ARCHITECTS ENGINEERS AND OTHER SPECIALISTS DETAILS AND SPECIFICATIONS.

6.2 ALL PILING WORKS, INCLUDING DESIGN, TO BE CARRIED OUT IN ACCORDANCE WITH THE PILING SPECIFICATION AND BS 8004.

THE PILING DESIGN & INSTALLATION SHALL BE THE RESPONSIBILITY OF THE SPECIALIST PILING CONTRACTOR. ALL PILES SHALL BE CAPABLE OF SUPPORTING AN ULTIMATE LOAD OF NOT LESS THAN 3.0 TIMES THE UNFACTORED WORKING LOADS SPECIFIED.

THE PILE LOADS INDICATED ARE UNFACTORED WORKING LOADS AND DO NOT INCLUDE ANY ALLOWANCE FOR NEGATIVE SKIN FRICTION. THE PILING CONTRACTOR IS TO MAKE ALLOWANCE IN THE PILE DESIGN FOR THE EFFECTS OF NEGATIVE SKIN FRICTION AND CLAY HEAVE IN ACCORDANCE WITH THE INFORMATION CONTAINED WITHIN THE SITE INVESTIGATION REPORT.

ALL PILES ARE TO BE FOUNDED IN THE SAME STRATUM

ALLOW FOR ALL PILES TO BE INTEGRITY TESTED USING A NON
DESTRUCTIVE TESTING SYSTEM APPROVED BY THE LOCAL AUTHORITY
AND ENGINEER, AND A STATIC LOAD TEST OF 1 No. PILE.

A FULL LOG OF THE PILING WORKS IN ACCORDANCE WITH THE REQUIREMENTS OF THE PILING SPECIFICATION WILL BE MADE AND COPIES DISTRIBUTED AT THE END OF EACH WEEK TO THE LOCAL AUTHORITY, ENGINEER AND CLIENT.

THE PILING CONTRACTOR SHALL COMPLY WITH THE REQUIREMENTS OF ALL CURRENT HEALTH AND SAFETY LEGISLATION TOGETHER WITH ALL ENVIRONMENTAL REGULATIONS APPLICABLE TO THE SITE

A GOOD STANDARD OF HYGIENE SHOULD BE ADOPTED BY THE PILING OPERATIVES AND THE GROUNDWORKS CONTRACTORS WORKING ON SITE TO MINIMISE THE RISK OF SOIL INGESTION.


ALL PILES ARE TO HAVE A MINIMUM 75mm PROJECTION INTO THE GROUND BEAMS.

PILE HEADS ARE TO BE TRIMMED BACK IN STRICT ACCORDANCE WITH THE PILING CONTRACTORS SPECIFICATION. CARE MUST BE TAKEN TO ENSURE THAT BLINDING CONCRETE DOES NOT CONTINUE OVER PILE HEAD.

THE PILE DESIGNER IS TO ALLOW FOR EFFECTS OF ECCENTRICITY,
DUE TO MAXIMUM PERMISSIBLE DISPLACEMENT OF PILE OF 75mm.

THE SETTING-OUT OF ALL PILES IS TO BE CHECKED AFTER INSTALLATION AND THE ENGINEER IS TO BE INFORMED OF ANY ECCENTRICITY GREATER THAN 75mm.

G

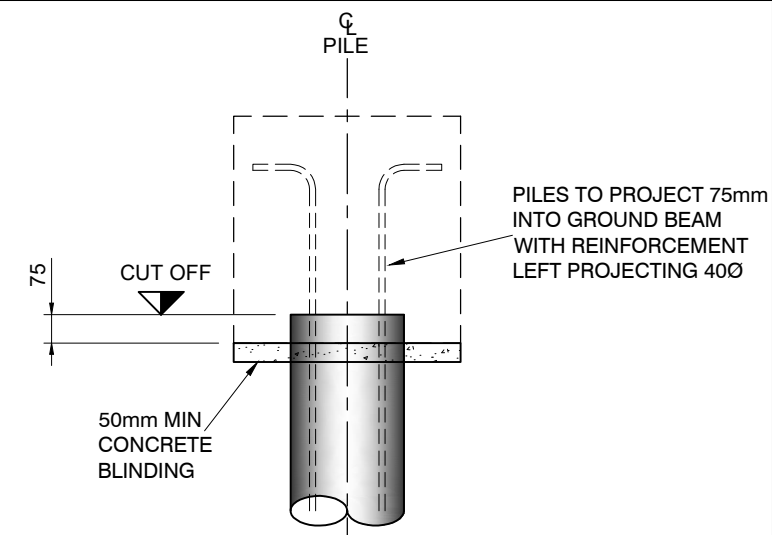

TYPICAL PILE DETAIL.

(Scale 1:20)

- 1.1. THIS DRAWING IS COPYRIGHT AND SHOULD NOT BE REPRODUCED IN WHOLE OR PART WITHOUT THE WRITTEN CONSENT OF PPCE GROUP LTD.
- 1.2. DO NOT SCALE FROM THIS DRAWING.
- 1.3. ALL DIMENSIONS TO BE CHECKED ON SITE AND CO-ORDINATE WITH RELEVANT ARCHITECT'S DRAWINGS, ANY DISCREPANCIES TO BE REPORTED TO ENGINEER PRIOR TO CONSTRUCTION.
- 1.4. ALL DIMENSIONS IN METERS UNLESS NOTED OTHERWISE.
- 1.5. ALL LEVELS IN METERS.
- 1.6. STRUCTURAL SIZES HEREON SHALL NOT BE MODIFIED WITHOUT THE WRITTEN APPROVAL OF THE ENGINEER.
- 1.7. THIS DRAWING IS TO BE READ IN CONJUNCTION WITH ALL RELEVANT ENGINEERS DRAWINGS & SPECIFICATIONS.

2.1 THE CENTRE LINES OF ALL FOUNDATIONS ARE TO COINCIDE WITH THE CENTRE LINES OF THE WALLS OVER UNLESS NOTED OTHERWISE.

MASONRY BELOW DPC:
3.1 UNLESS SHOWN OTHERWISE THE WIDTH OF ALL CAVITY

AND CERTAIN WALLS BELOW 0' LEVEL SHALL BE AS THE WALL ABOVE. CAVITY BELOW GROUND LEVEL SHALL BE FILLED WITH LEAN MIX CONCRETE (1:12 MIX) AS SHOWN ON DETAILS. EXTERNAL WALLS TO HAVE A MINIMUM OF 3 COURSES OF FACING BRICKWORK BELOW 0' LEVEL. MINIMUM 2.5 COURSES OF BRICKWORK.

BELOW FINISHED GROUND LEVEL. PERPENDS SHALL BE LEFT OPEN AT 1500mm c/c. BELOW D.P.C. COURSING TO BE MADE UP TO REQUIRED DPC WHERE NECESSARY BY USE OF MANUFACTURED COURSING BLOCKS.

3.2 WHERE BACK FILLING OR RAISING OF EXISTING GROUND

LEVELS IS TO BE CARRIED OUT THE CONTRACTOR IS TO ENSURE THAT FILLING IS CARRIED OUT SIMULTANEOUSLY TO BOTH SIDES OF NEW WALLS

3.3 BLOCKWORK BELOW GROUND OR BELOW DPC LEVEL

BLOCKS IN A CLASS (ii) MORTAR.

EXTERNAL WALLS
S/STEEL RT2 (TYPE 2) 225mm LONG AT 450mm CRS
VERTICALLY, 750mm CRS HORIZONTALLY, STAGGERED.

PARTY WALL TIES
S/STEEL HRT4 TIES 225mm LONG AT 450mm CRS
VERTICALLY, 900mm CRS HORIZONTALLY, STAGGERED.

SUSPENDED FLOOR SLAB:

4.1 150mm DEEP BEAM & EPS BLOCK FLOOR SYSTEM
DESIGNED AND SUPPLIED BY AN APPROVED SPECIALIST
STANDARD BEAM & BLOCK FLOORS IN GARAGES.

4.2 BUTTRESS WALLS TO BE BUILT DIRECTLY OFF
SUSPENDED FLOOR SLAB. REFER TO ARCHITECT'S
DRAWINGS FOR LOCATIONS OF BUTTRESS WALLS.

5.1 DAMP/GAS PROOF MEMBRANE TO BS 8485:2015 & A1:2015
DAMP PROOF MEMBRANE AND CAVITY TRAY IS TO BE CARBON DIOXIDE RESISTANT AND IS TO BE INSTALLED IN ACCORDANCE WITH MANUFACTURER'S RECOMMENDATIONS AND LAID IN ACCORDANCE WITH SPECIALIST'S DETAILS. MEMBRANE TO BE CONTINUOUS ACROSS ALL CAVITIES AND LAPPED AND TAPED TO CAVITY TRAY. ADHESIVE SEAL TO BE MADE AROUND CAVITY TIES PASSING THROUGH MEMBRANE BY INSTALLER. VALIDATION REQUIRED BY THIRD PARTY

STRICTLY NOT FOR INSTRUCTION

P3	GAS MEMBRANE REQUIREMENT ADDED					
	JH	29.09.23	PJH	29.09.23	GCR	29.09.23
P2	INFO ADDED (PREV DRG 105)					
	JH	08.09.23	PJH	08.09.23	GCR	08.09.23
P1	INITIAL ISSUE.					
	SAH	17.08.23	PJH	17.08.23	GCR	17.08.23
REV.	REVISION NOTE/COMMENT					
	DRW BY	DATE	CCK BY	DATE	APP BY	DATE



40 St. Paul's Square
Birmingham
B3 1FQ
United Kingdom

T. +44 (0)121 592 0000
E. info@patrickparsons.co.uk
W. www.patrickparsons.co.uk

Client



Project
Hill Top Farm,
Earl Shilton

Drawing
Plots 11-12
Foundation & Ground Floor
General Arrangement

Drawn JH	Date 16.08.23
Patrick Parsons Project No. 11681	Scale @ A1 1:50, 1:20

Status Description	Status
INFORMATION	S2
Drawing No. (project-originator-volume-level-type-role-number)	Revision
HTF-PPC-XX-00-DR-S-0006	P3

