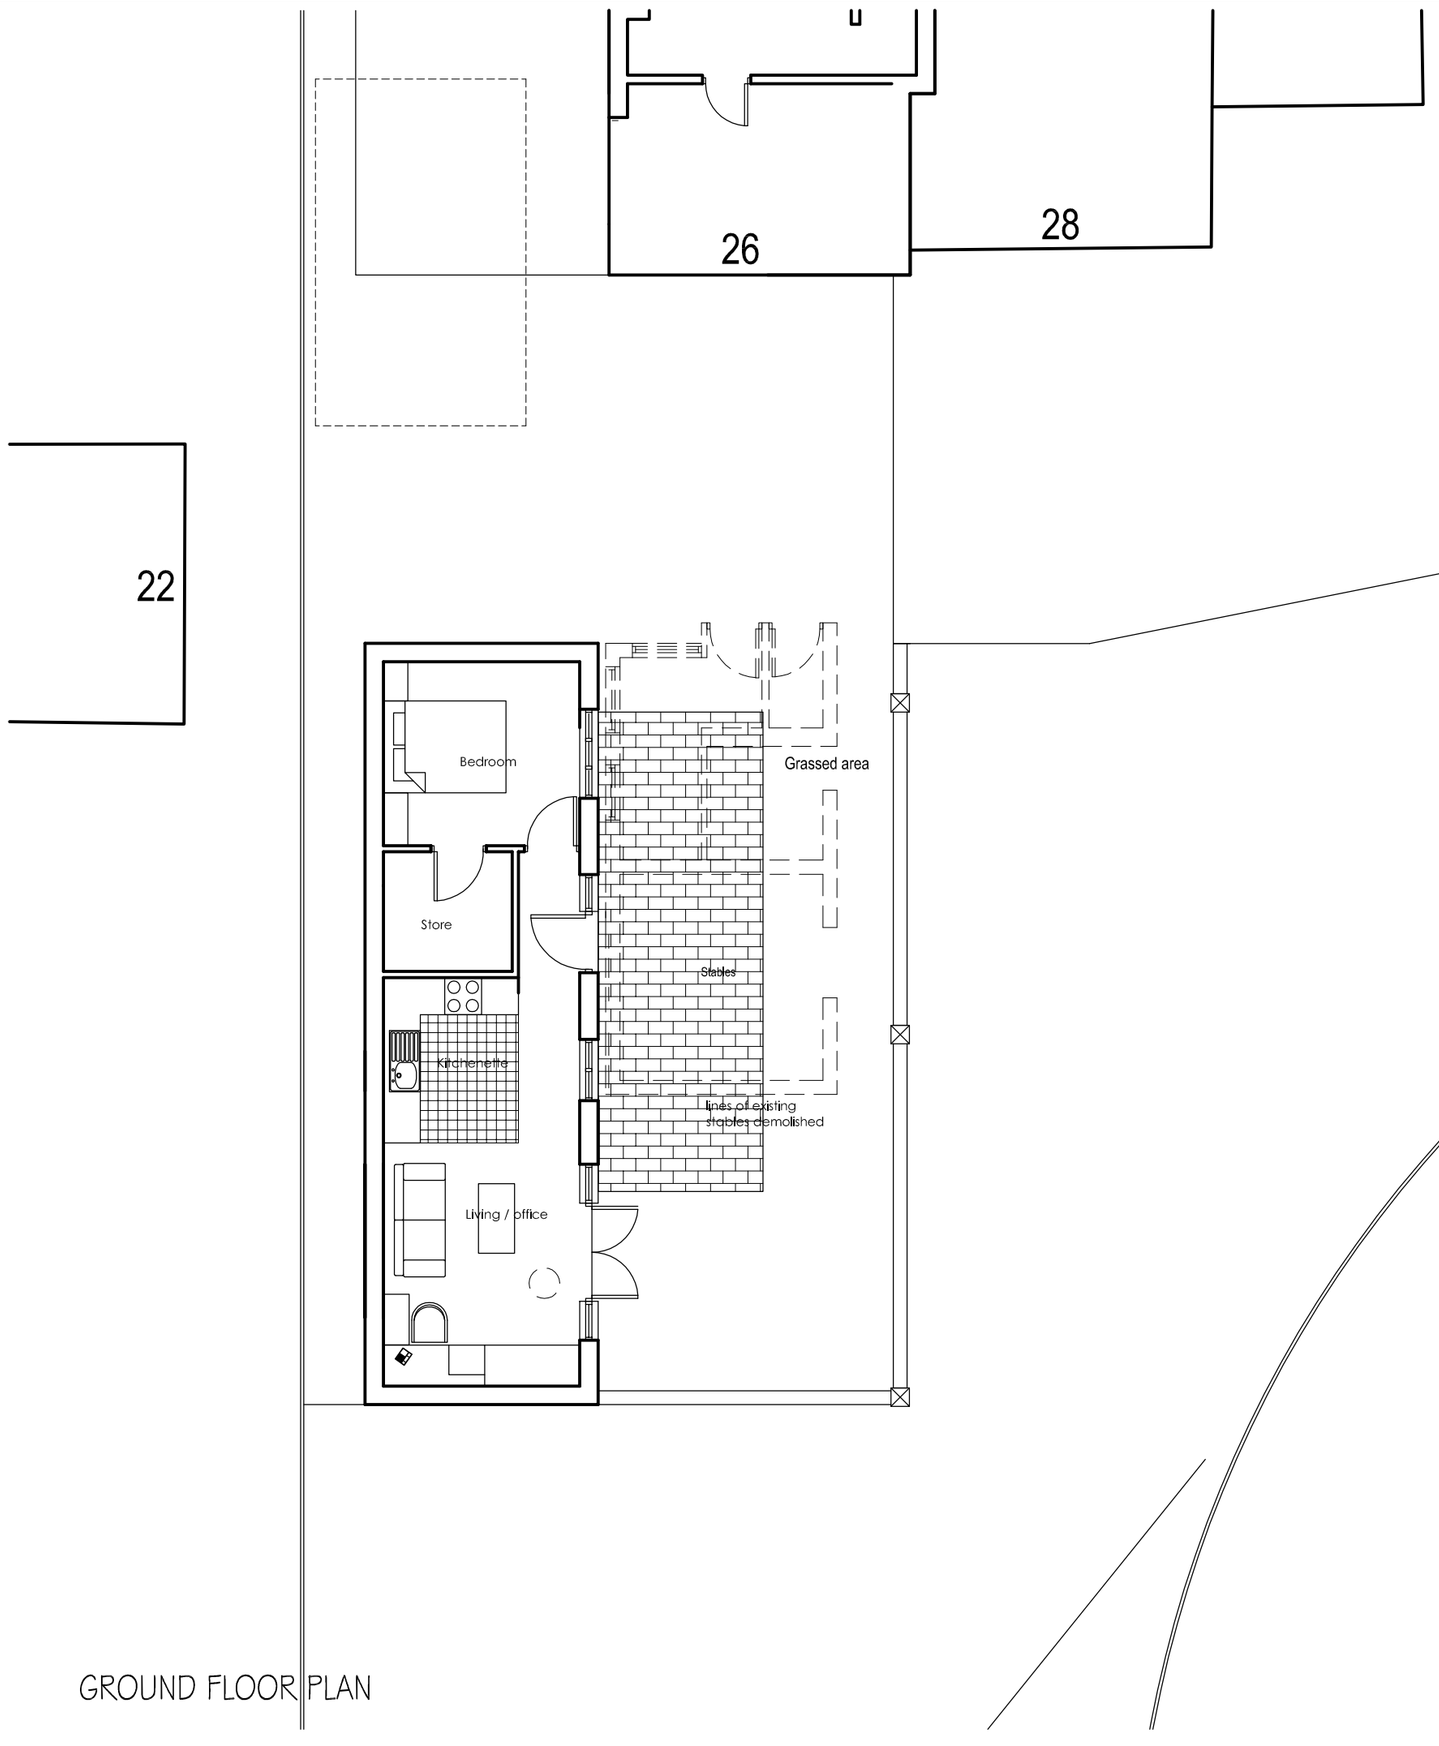

GROUND FLOOR PLAN

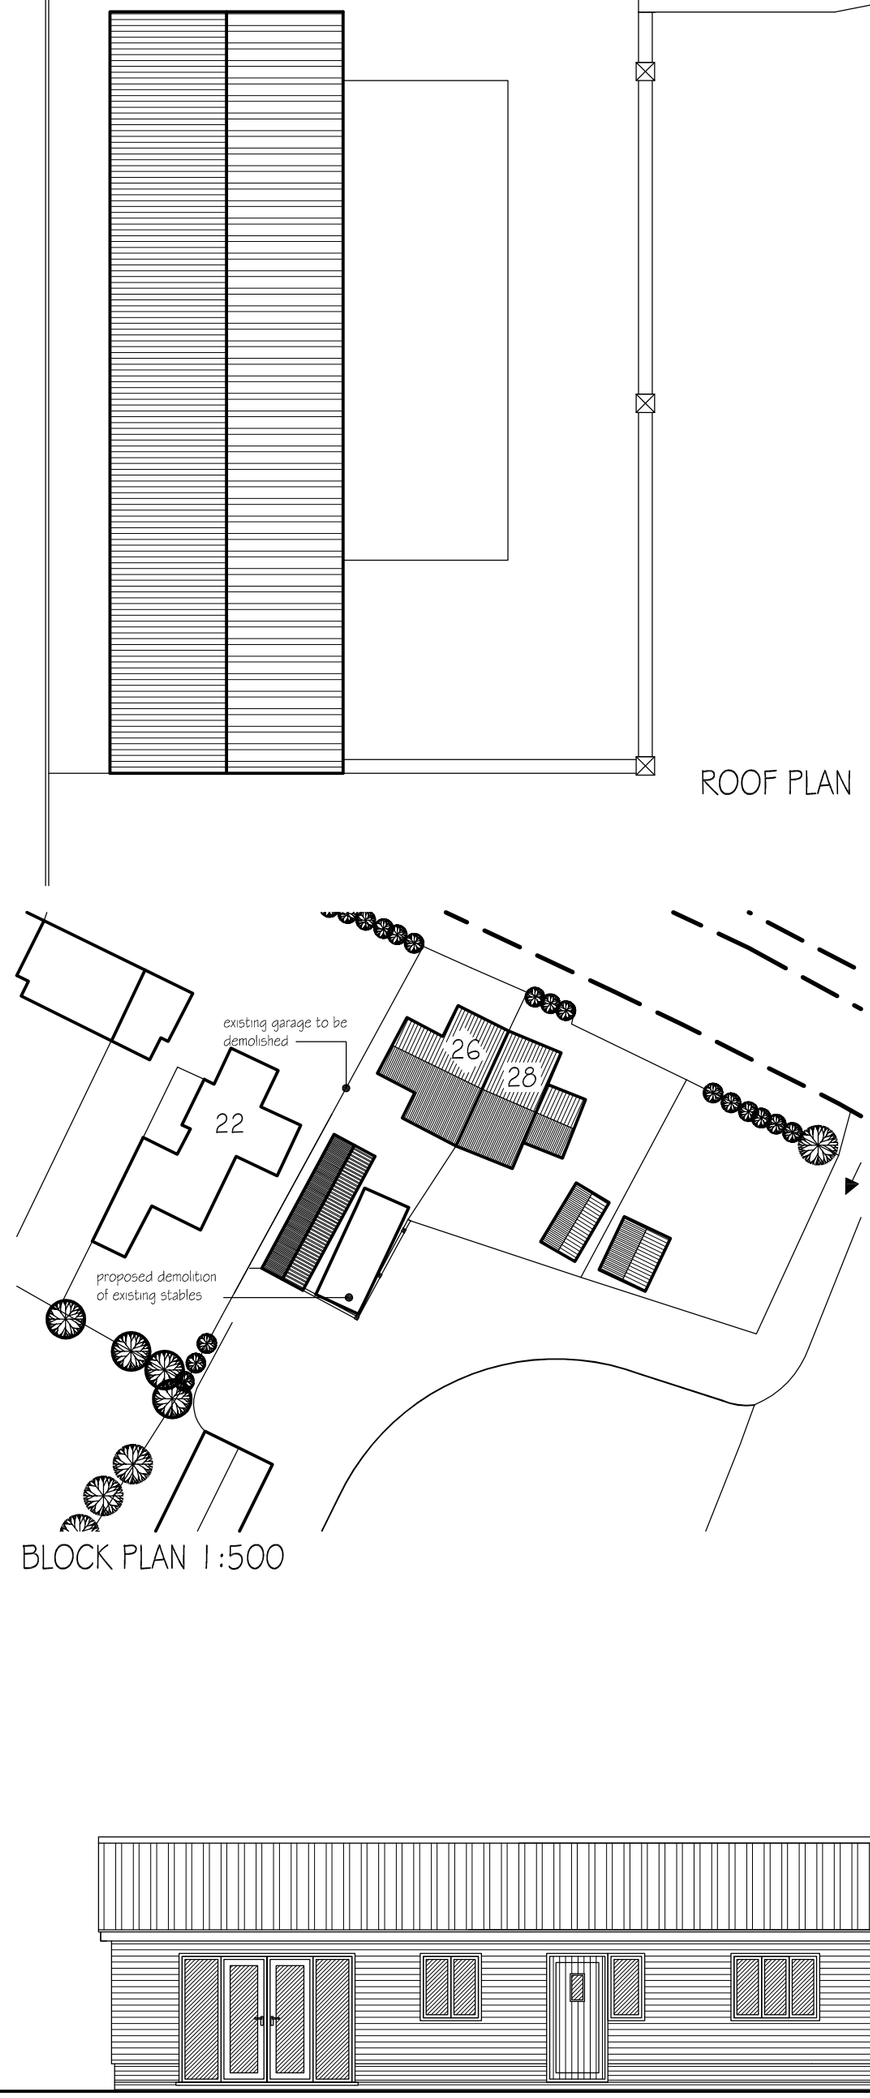

ROOF PLAN

BLOCK PLAN 1:500

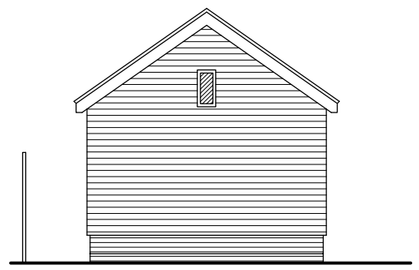

NORTH ELEVATION

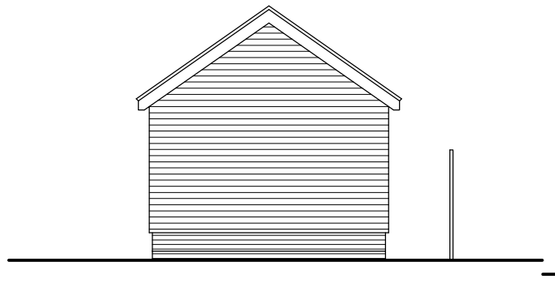

SOUTH ELEVATION

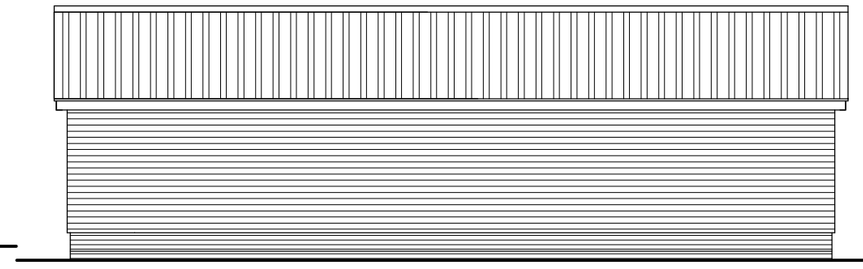

WEST ELEVATION

EAST ELEVATION

notes

This drawing is the copyright of the Architects and may not be reproduced or used except by written permission.

Dimensions must not be scaled from this drawing. The Contractor is to check and verify all building and site dimensions before work is put in hand.

The Contractor is to check and verify with all the Statutory Authorities and the Employer the location and condition of any under ground or overhead services or confirm that none exists prior to work commencing on site.

The Contractor shall comply with enactments regulations and working rules relating to safety health and welfare of work people

HSSP

ARCHITECTS

HSSP Architects Limited

44 Asfordby Road Melton Mowbray
Leicestershire LE13 OHR

Telephone 01664 563288 Facsimile 01664 503360

E-Mail Info@HSSPArchitects.co.uk Web www.HSSPArchitects.co.uk

project

Proposed Annexe
26 Little Shaw Lane
Markfield
for Mr M Hurst

title Planning

date March 2010

scale 1:100

drawn LHH

dwg no 6292P-02C

HSSP A2