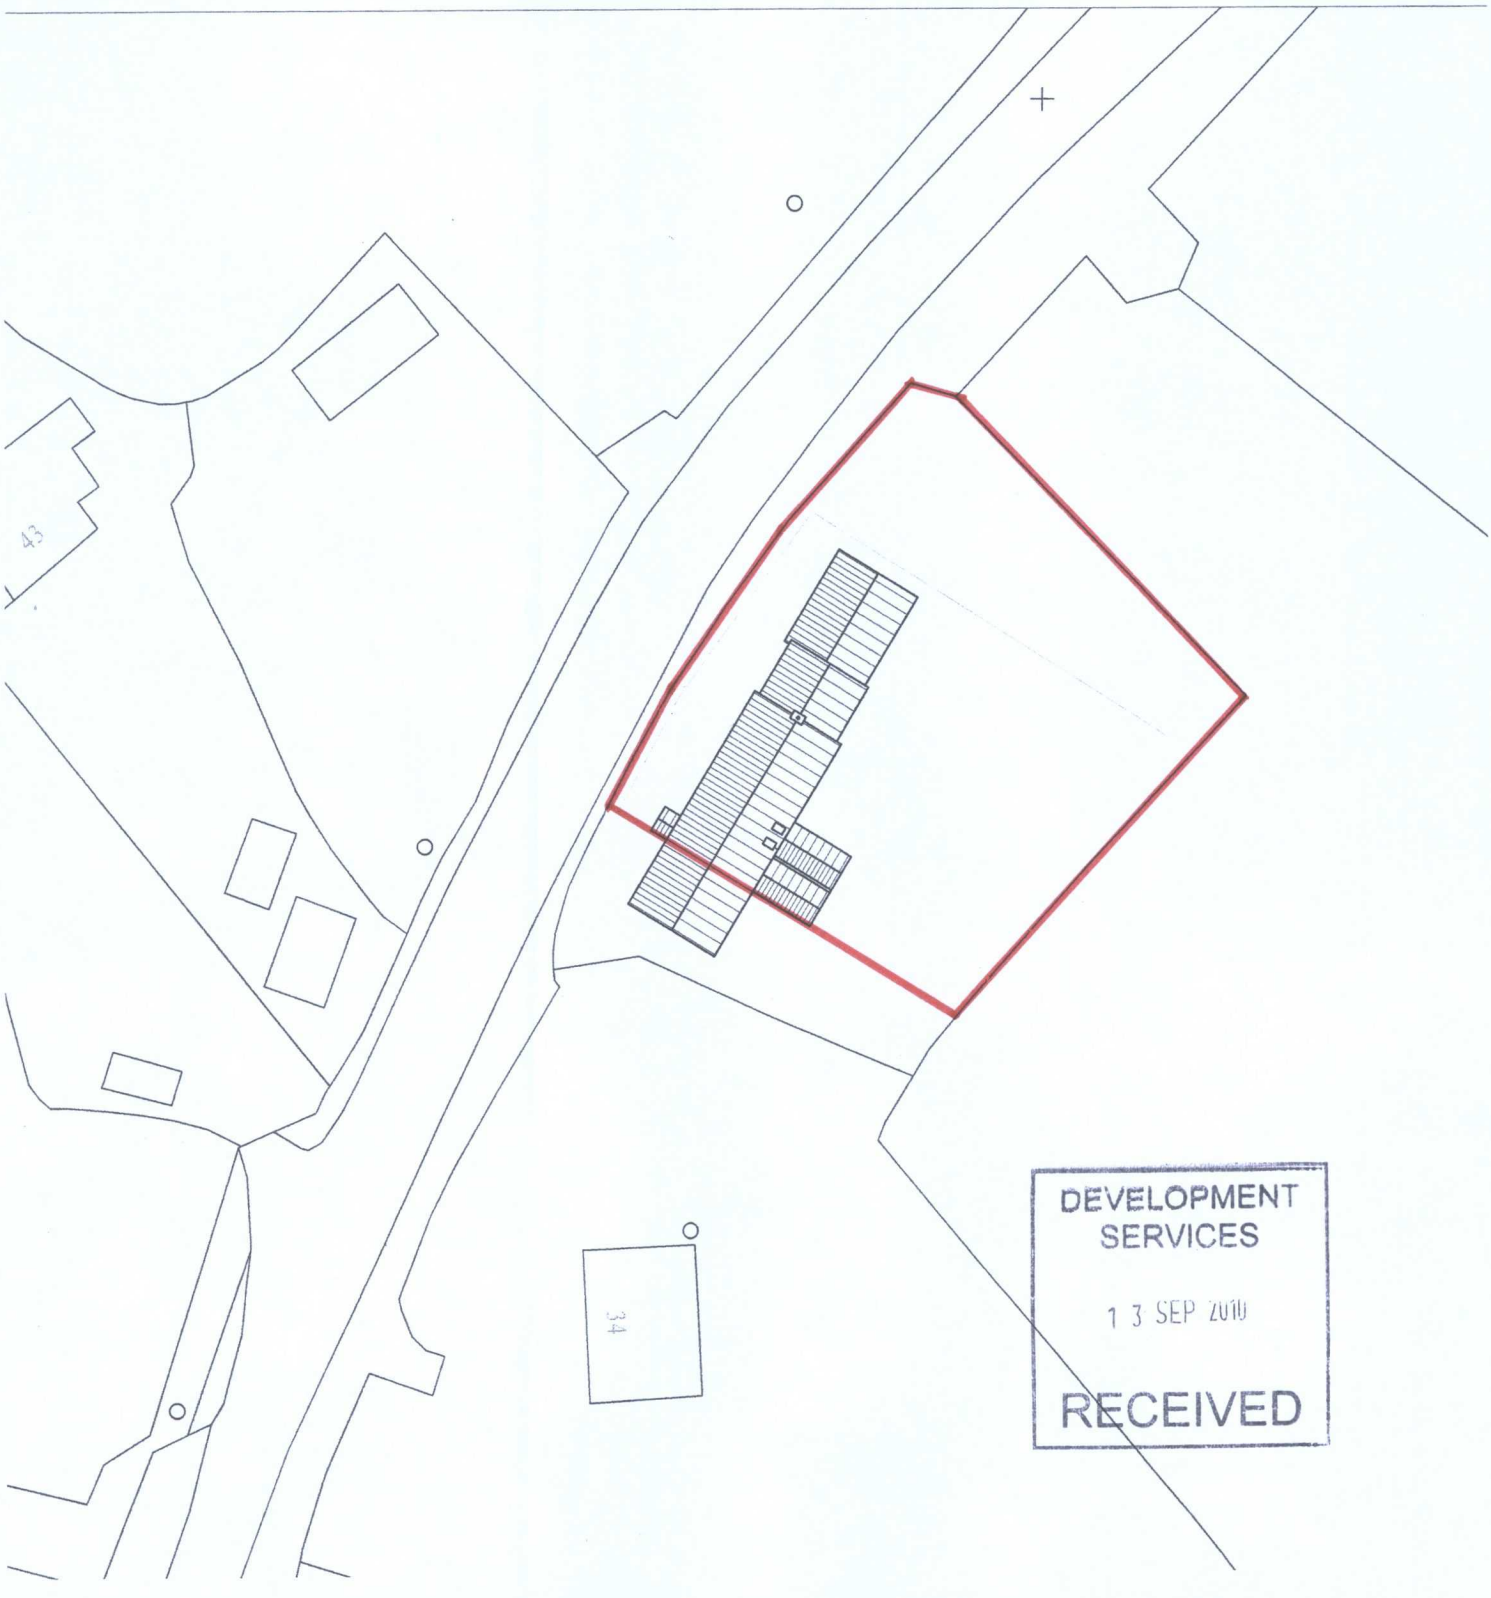

DEVELOPMENT SERVICES

1 3 SEP 2010

RECEIVED

Client	MRS J BEASON 42-44 LINDRIDGE LANE, DESFORD, LEICESTER. LE9 9GN.	Drawn by SJN	Checked by
Project	SINGLE STOREY EXTENSION & GARAGE CONVERSION	Scale 1:500	Date AUGUST 2010
Drawing Title	PROPOSED SITE PLAN	Project No. 2010	Dwg. No. BAC[02]002 Revision A00